


Rev.	Date	Description
A	30.07.21	Planning Issue

- 1 Slate roof tiles
- 2 Shiplap timber boards
- 3 PPC aluminium windows and external doors
- 4 Vertical timber cladding
- 5 PPC aluminium entrance door
- 6 Brickwork
- 7 PPC conservation aluminium rooflight
- 8 Traditional board and battens
- 9 Zinc canopy
- 10 Painted steel columns
- 11 PPC aluminium gutters and rain water pipes
- 12 Glass balustrade
- 13 Retractable canopy
- 14 Opaque glass screen
- 15 Existing shiplap timber boards
- 16 Painted timber windows and external doors

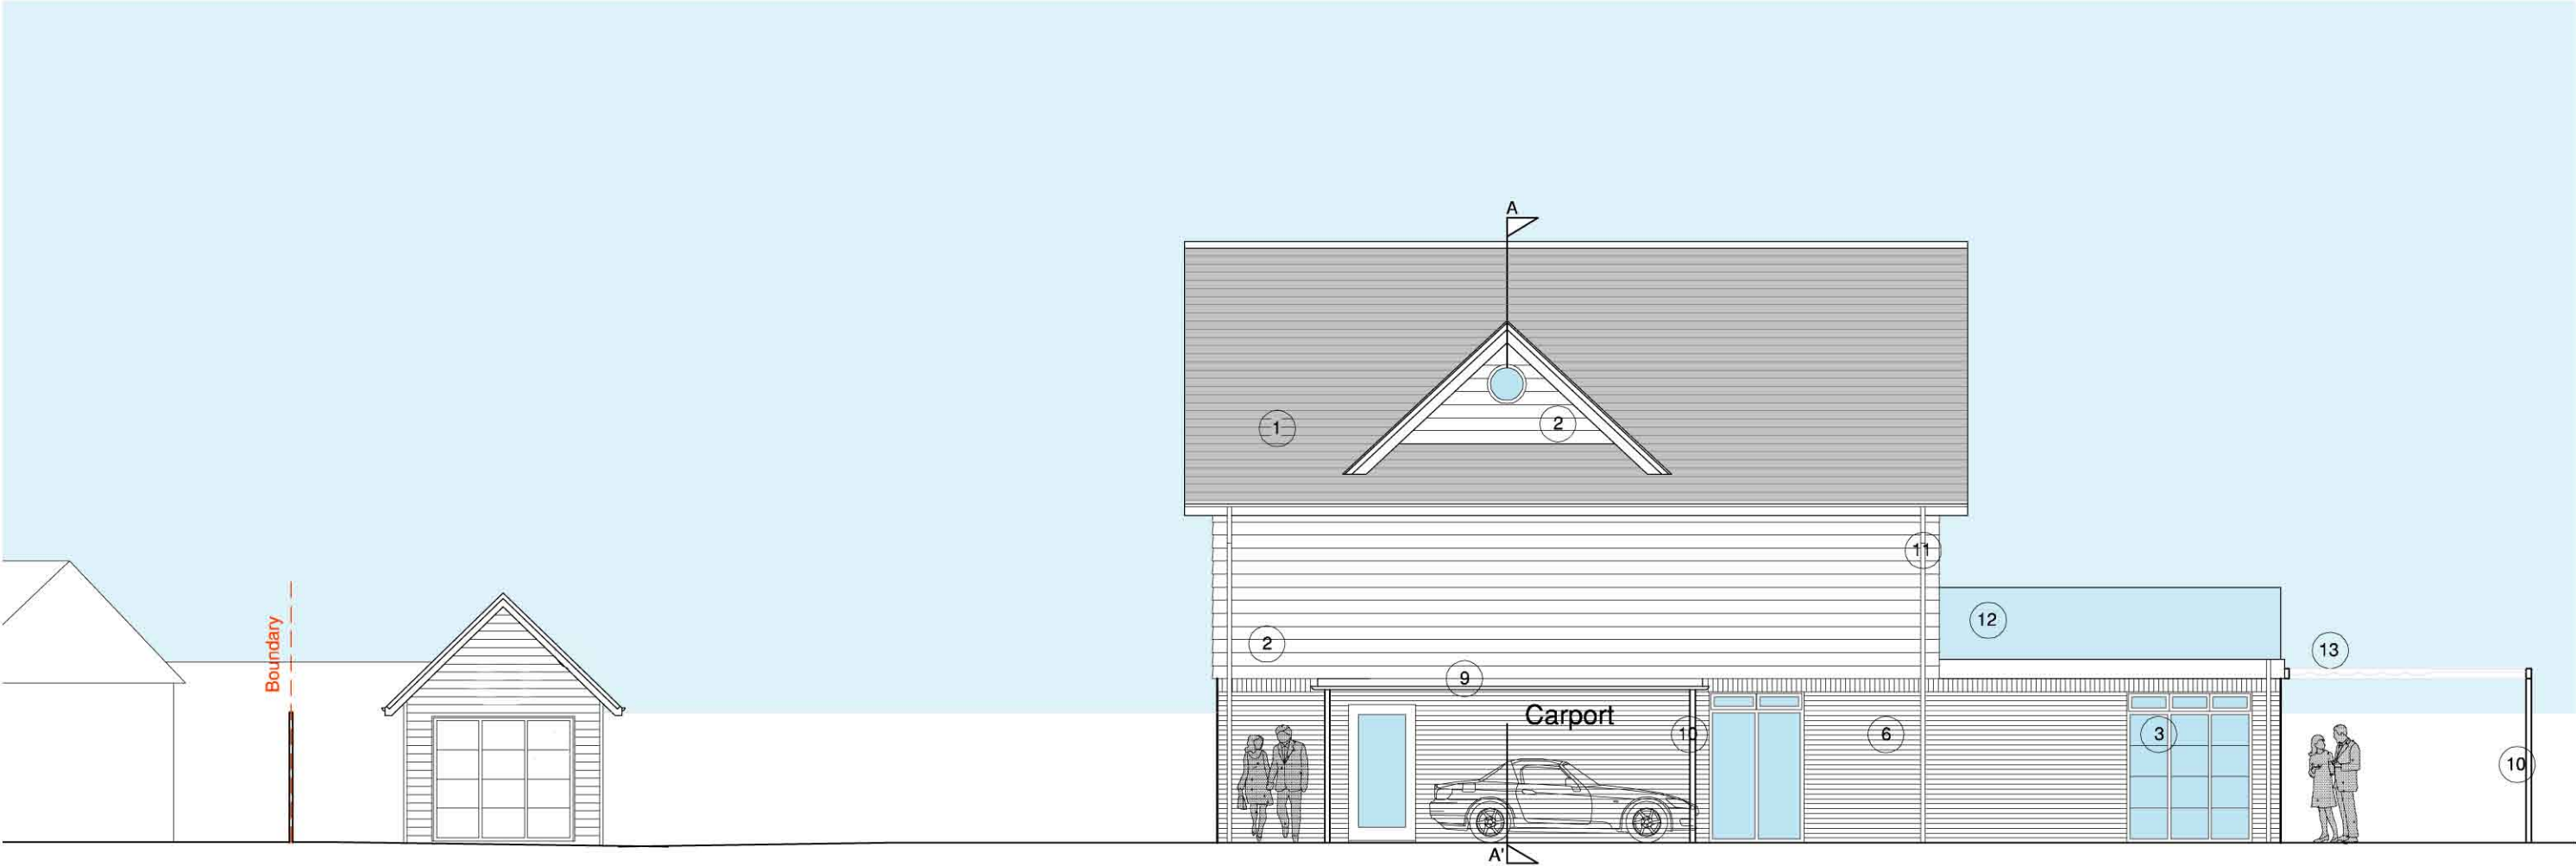

West Elevation - Scale 1:100

Scale Bar 1:100



PLANNING
1 South Drive, Ferring
West Elevation as Proposed
21003
Scale 1:100 SK25 Rev. A

t +44 (0)1903 211 363
f +44 (0)1903 211 114

saville jones architects