



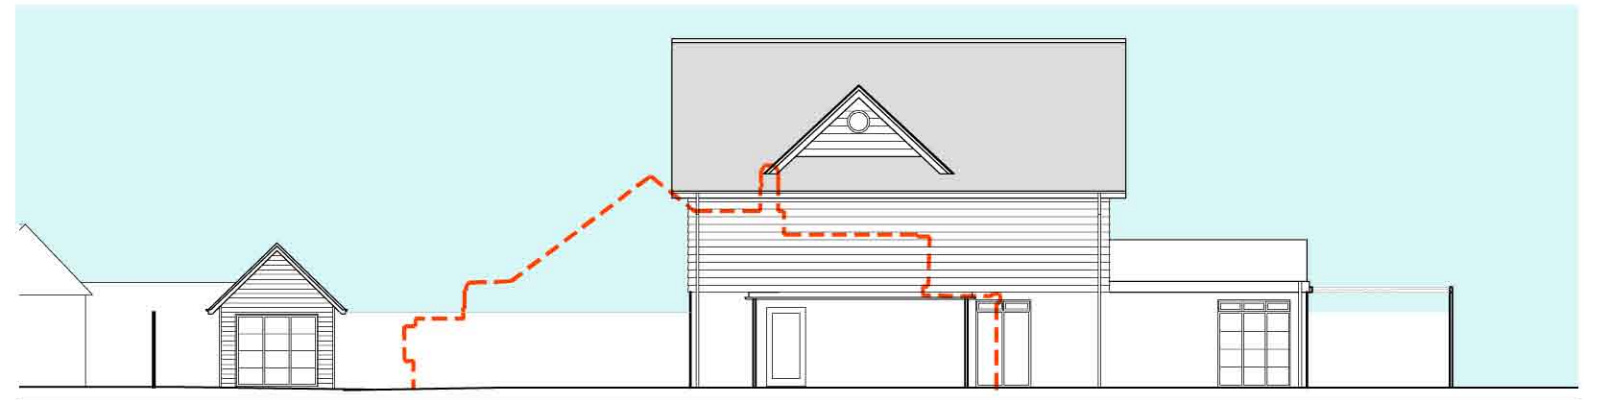


North Elevation - Scale 1:200

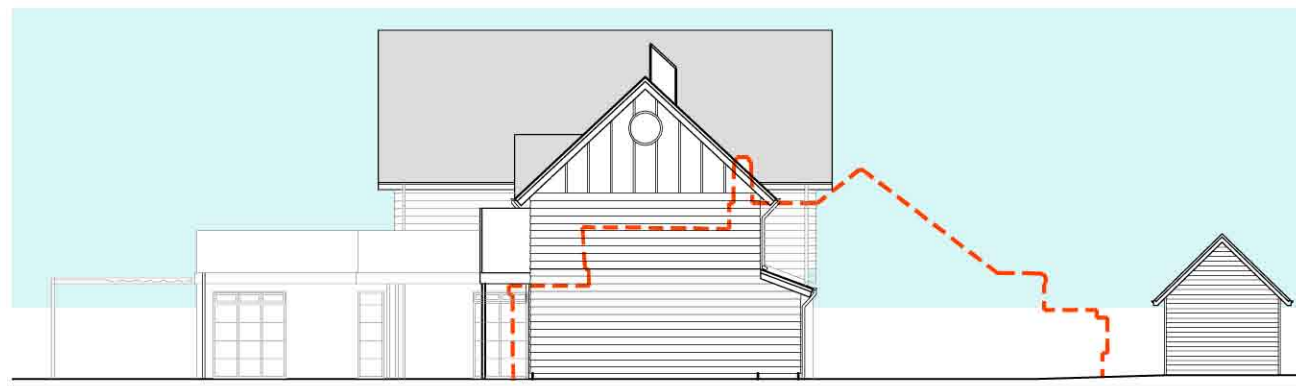


West Elevation - Scale 1:200



East Elevation - Scale 1:200

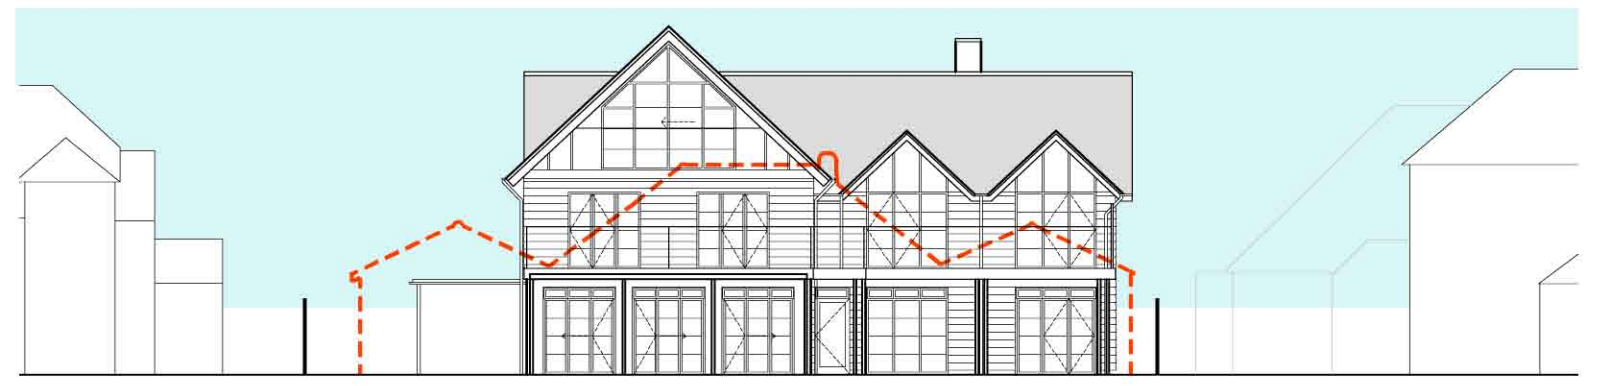

South Elevation - Scale 1:200

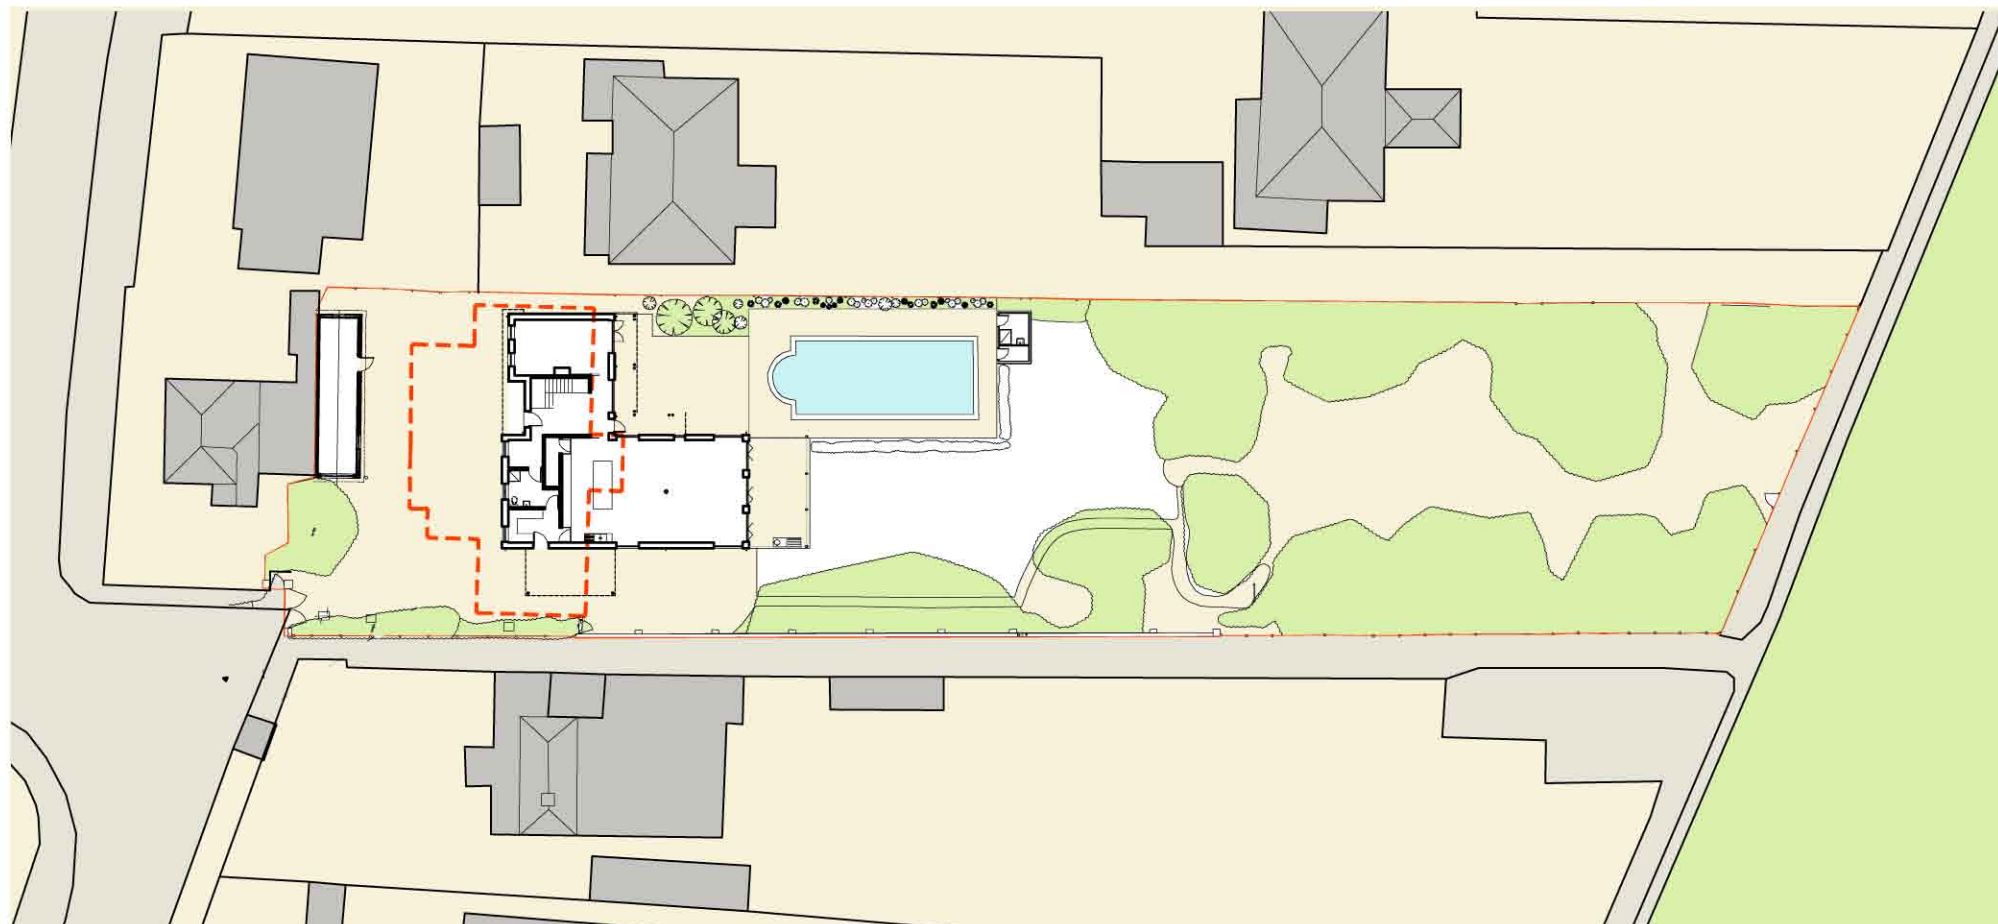

Plan as proposed - Scale 1:500

----- Footprint and outline of the existing building

Scale Bar 1:200



Scale Bar 1:500



PLANNING
1 South Drive, Ferring
Existing Footprint and Outline
21003
Scale as shown @A3
SK28

t +44 (0)1903 211 363
f +44 (0)1903 211 114

saville jones architects