


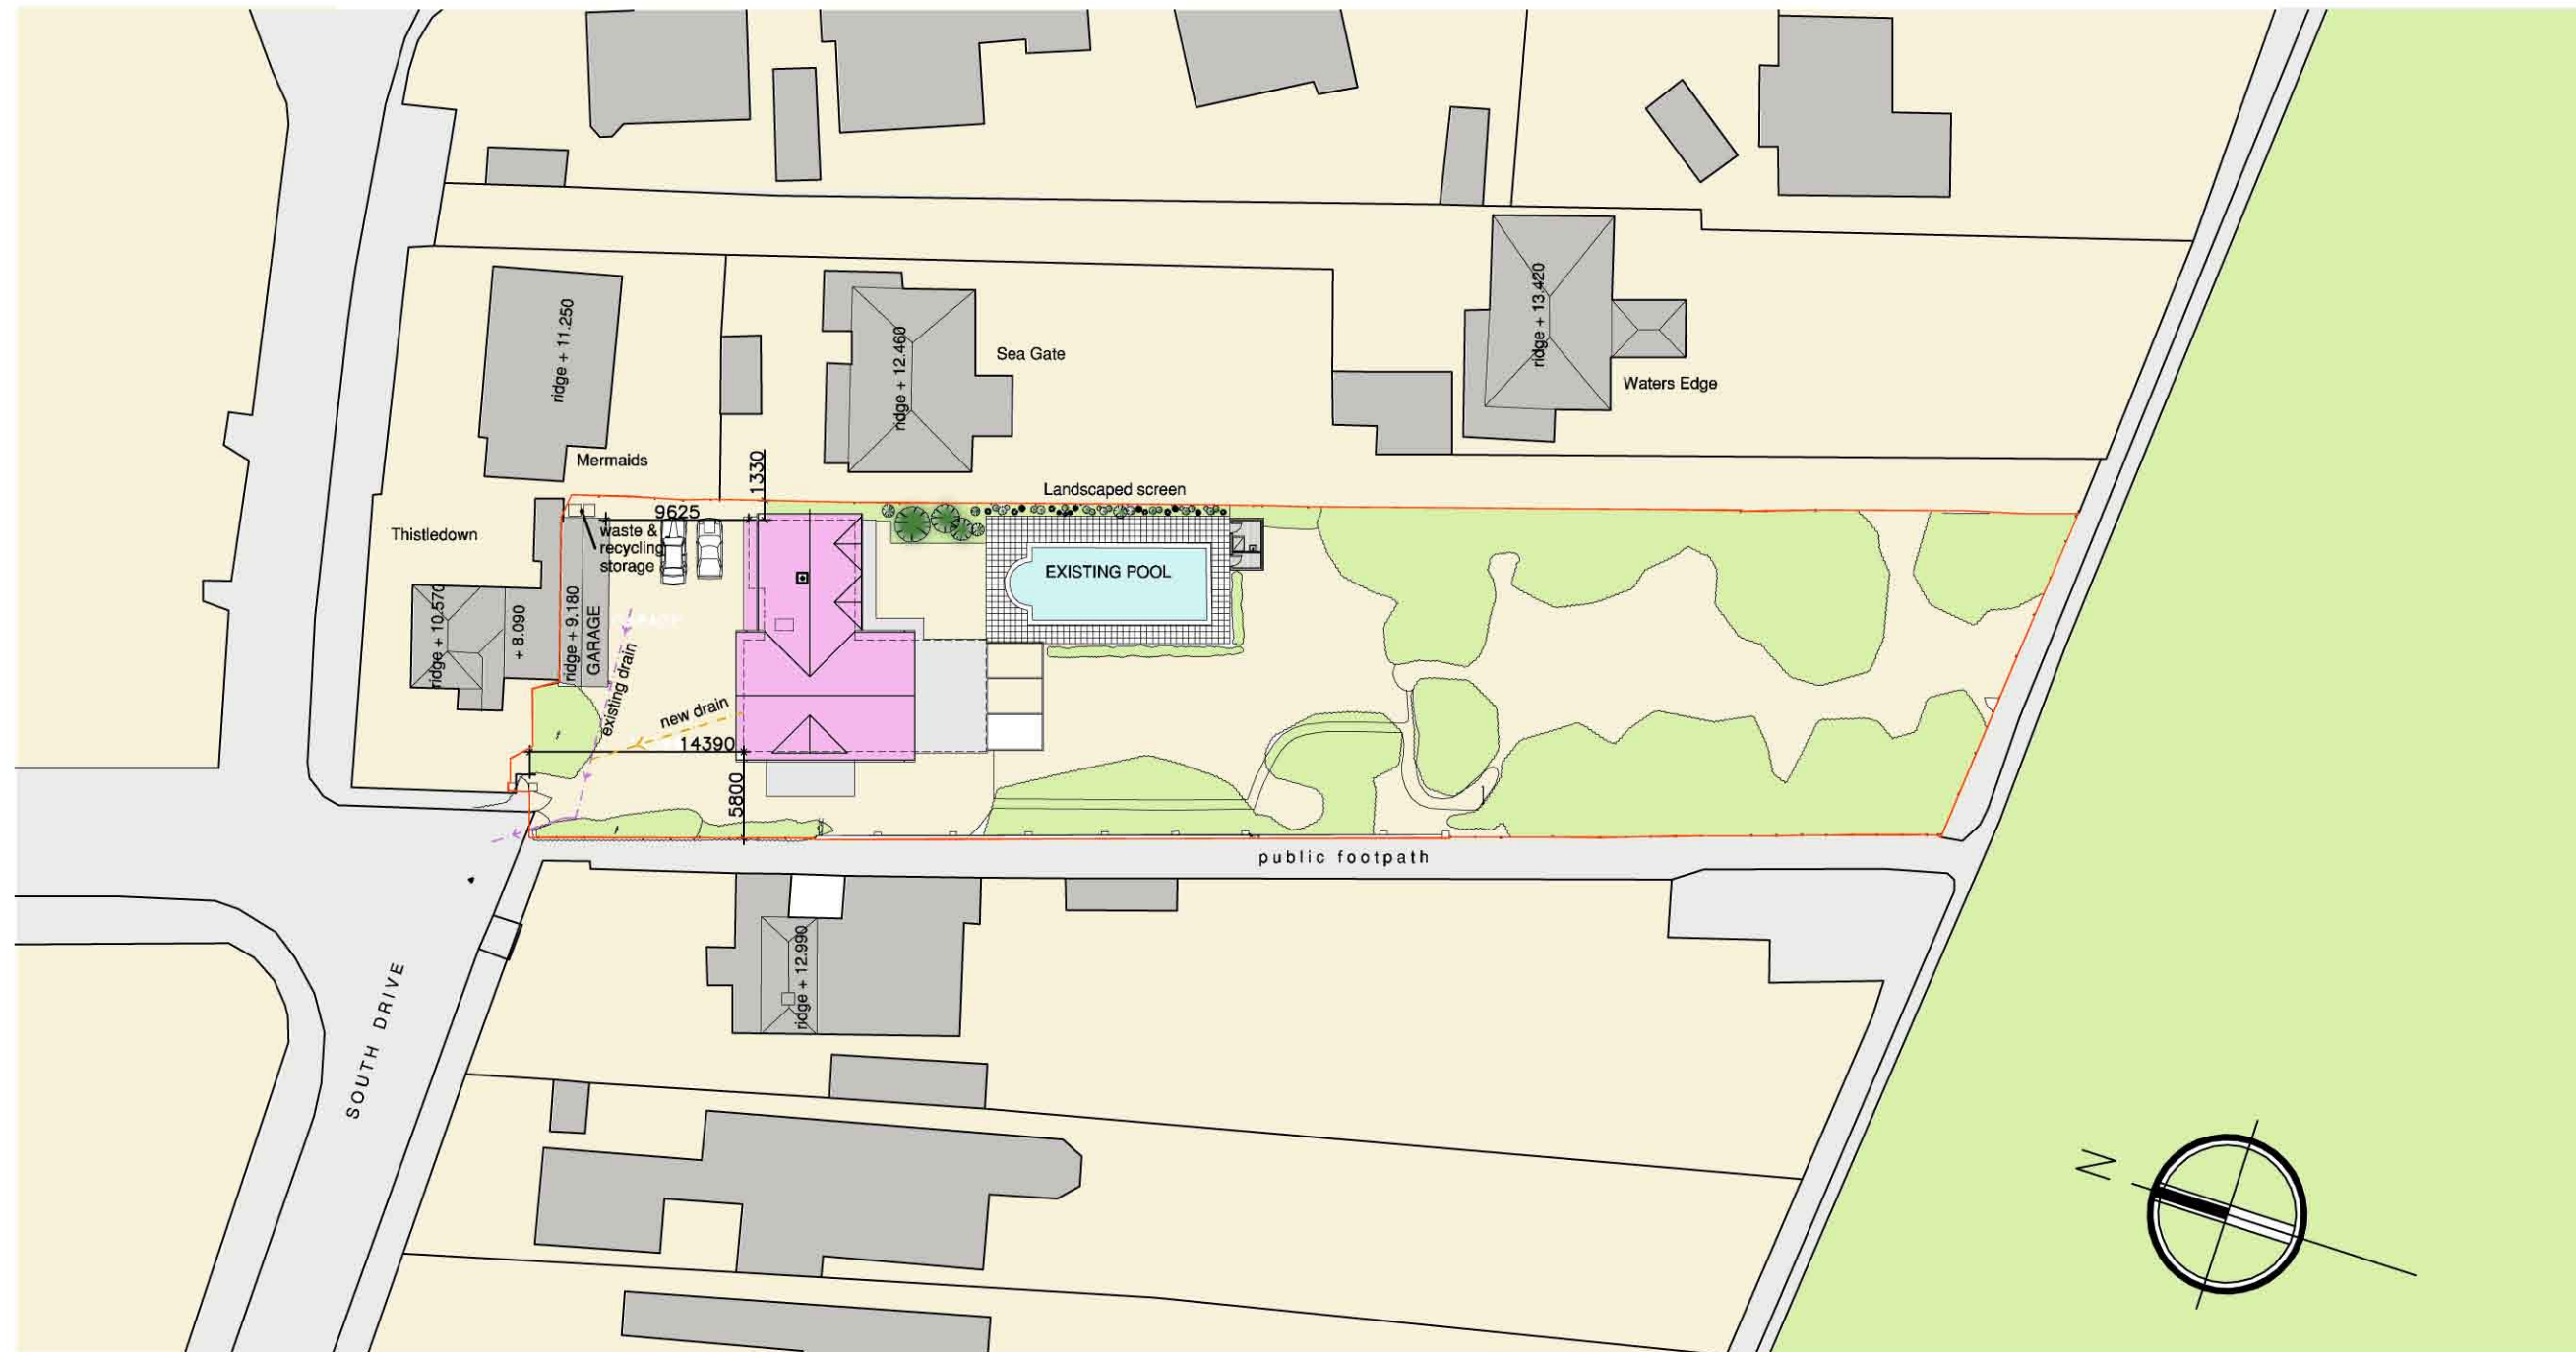

1:500 Site Plan as proposed

Scale Bar 1:500



PLANNING
1 South Drive, Ferring
Site Plan as Proposed
21003
Scale 1:500 SK17 Rev. C

saville jones architects

t +44 (0)1903 211 363
f +44 (0)1903 211 114