


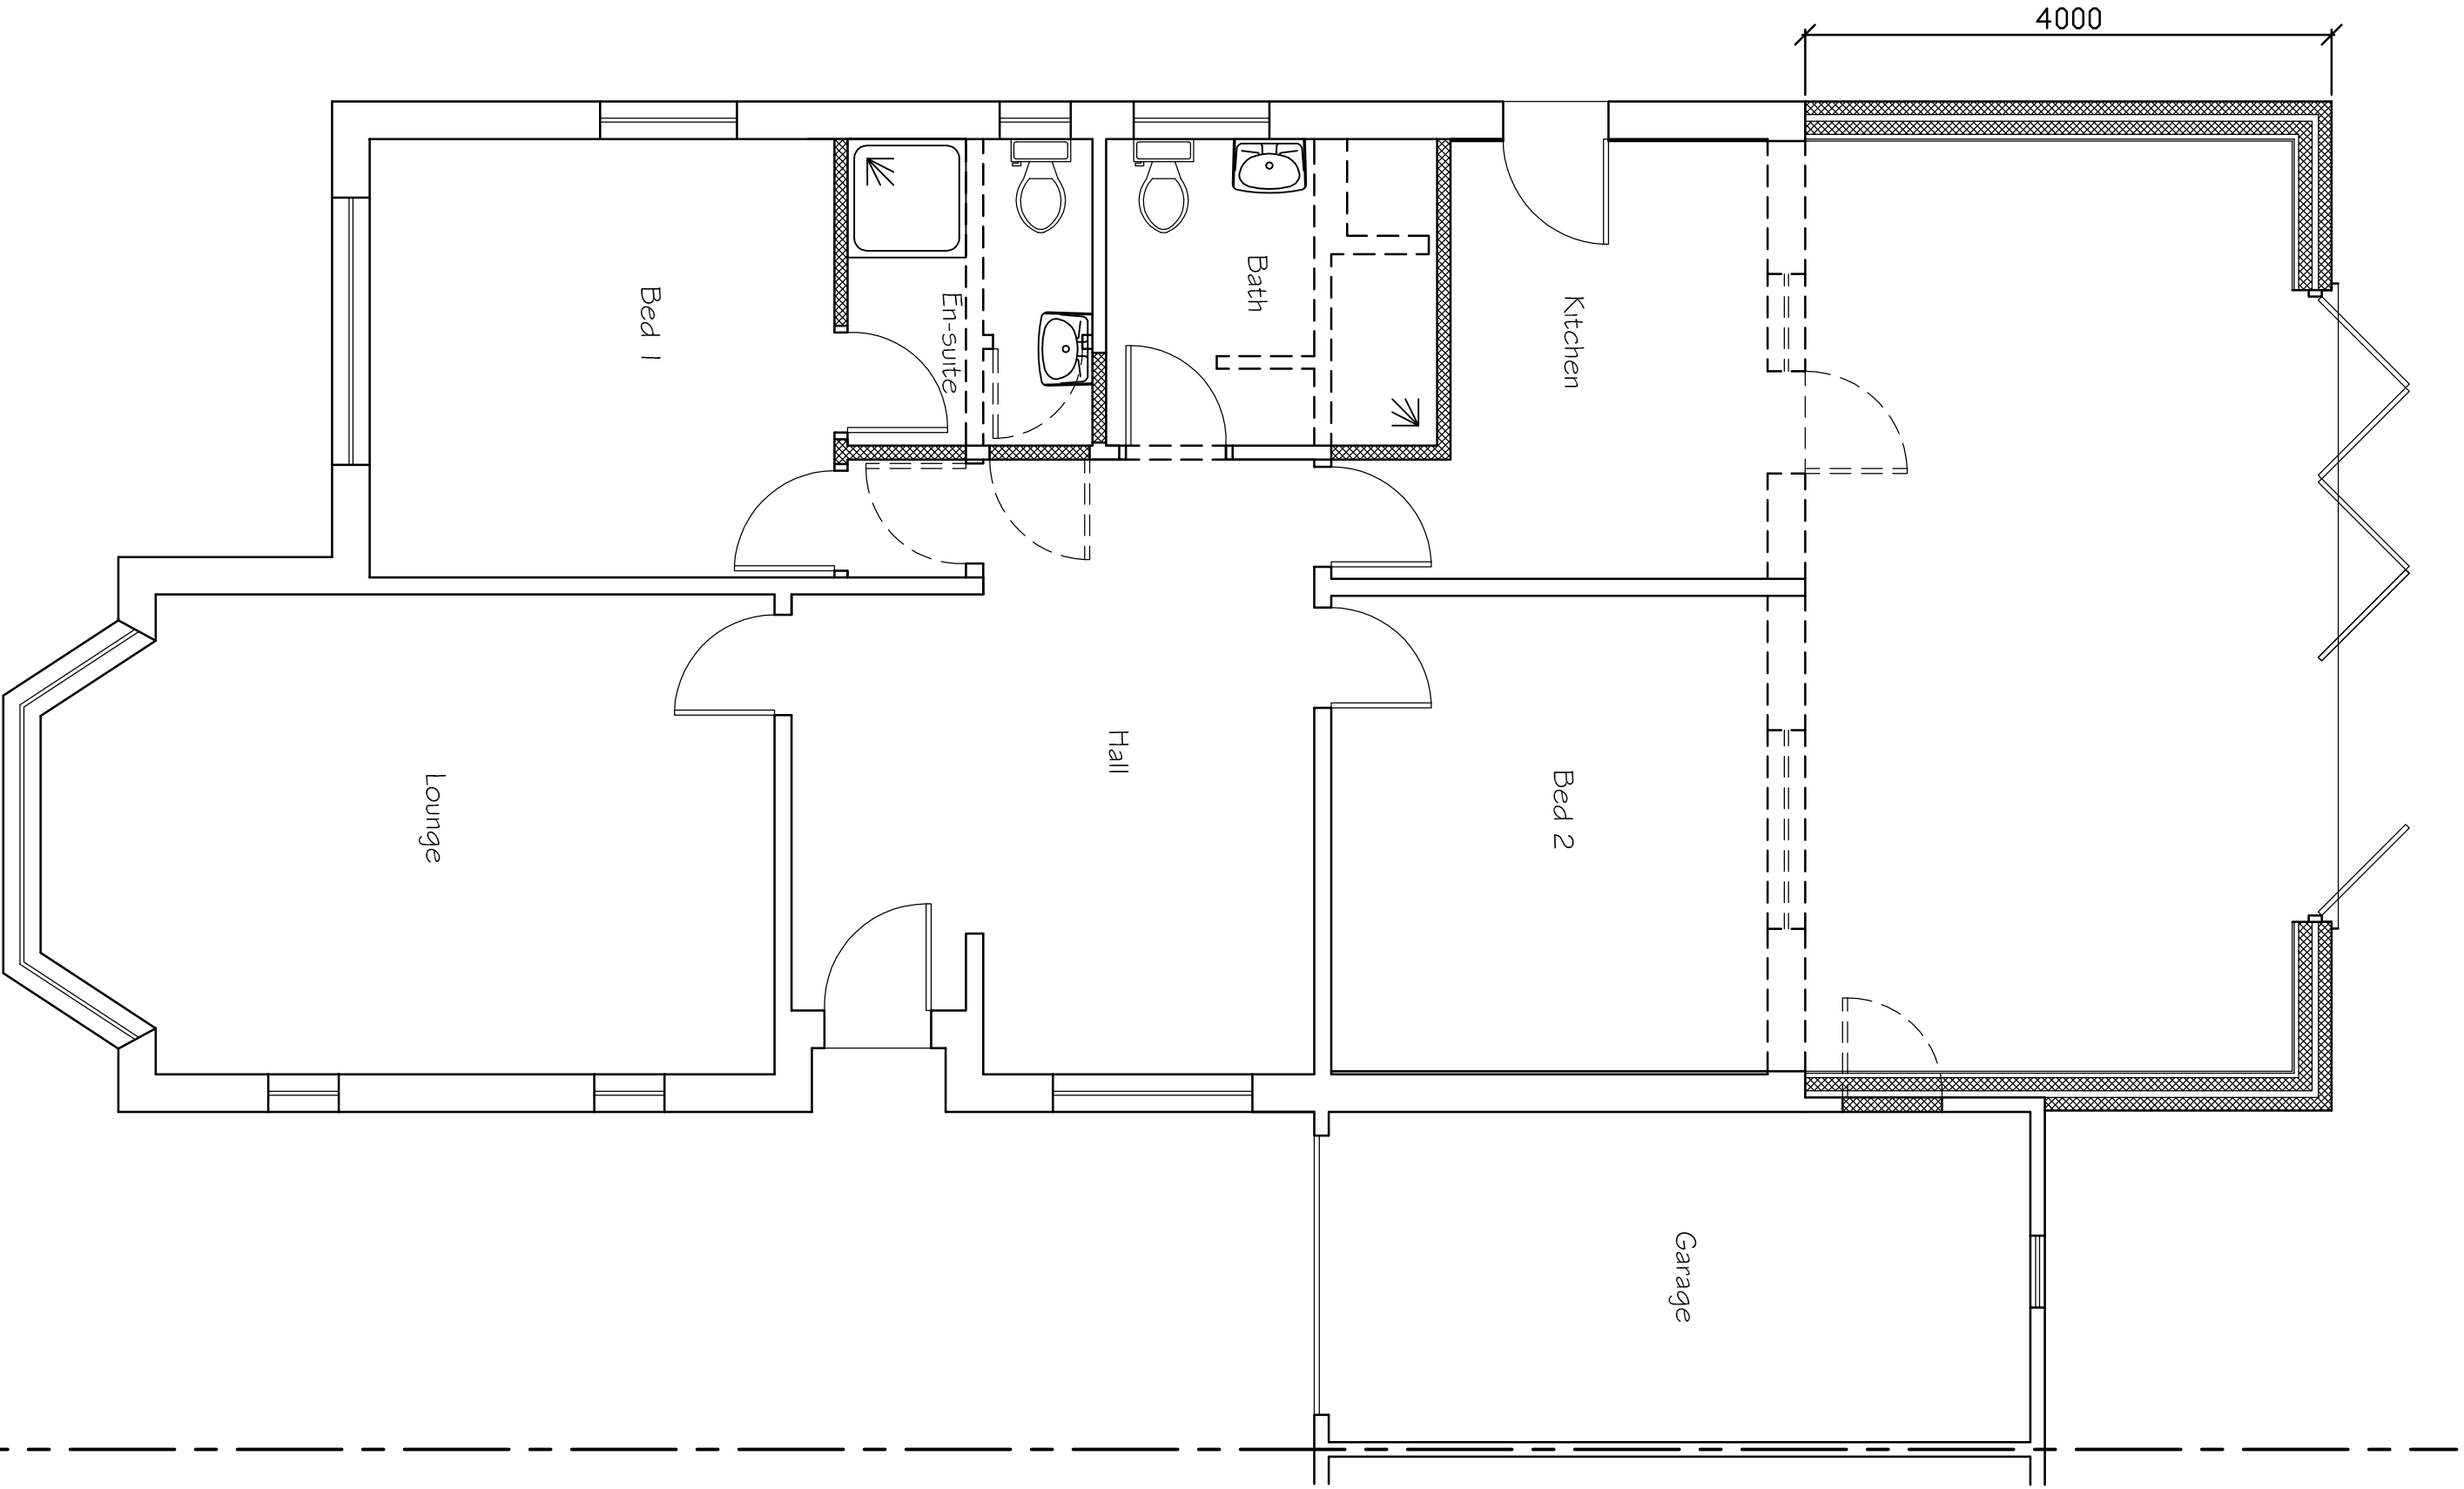
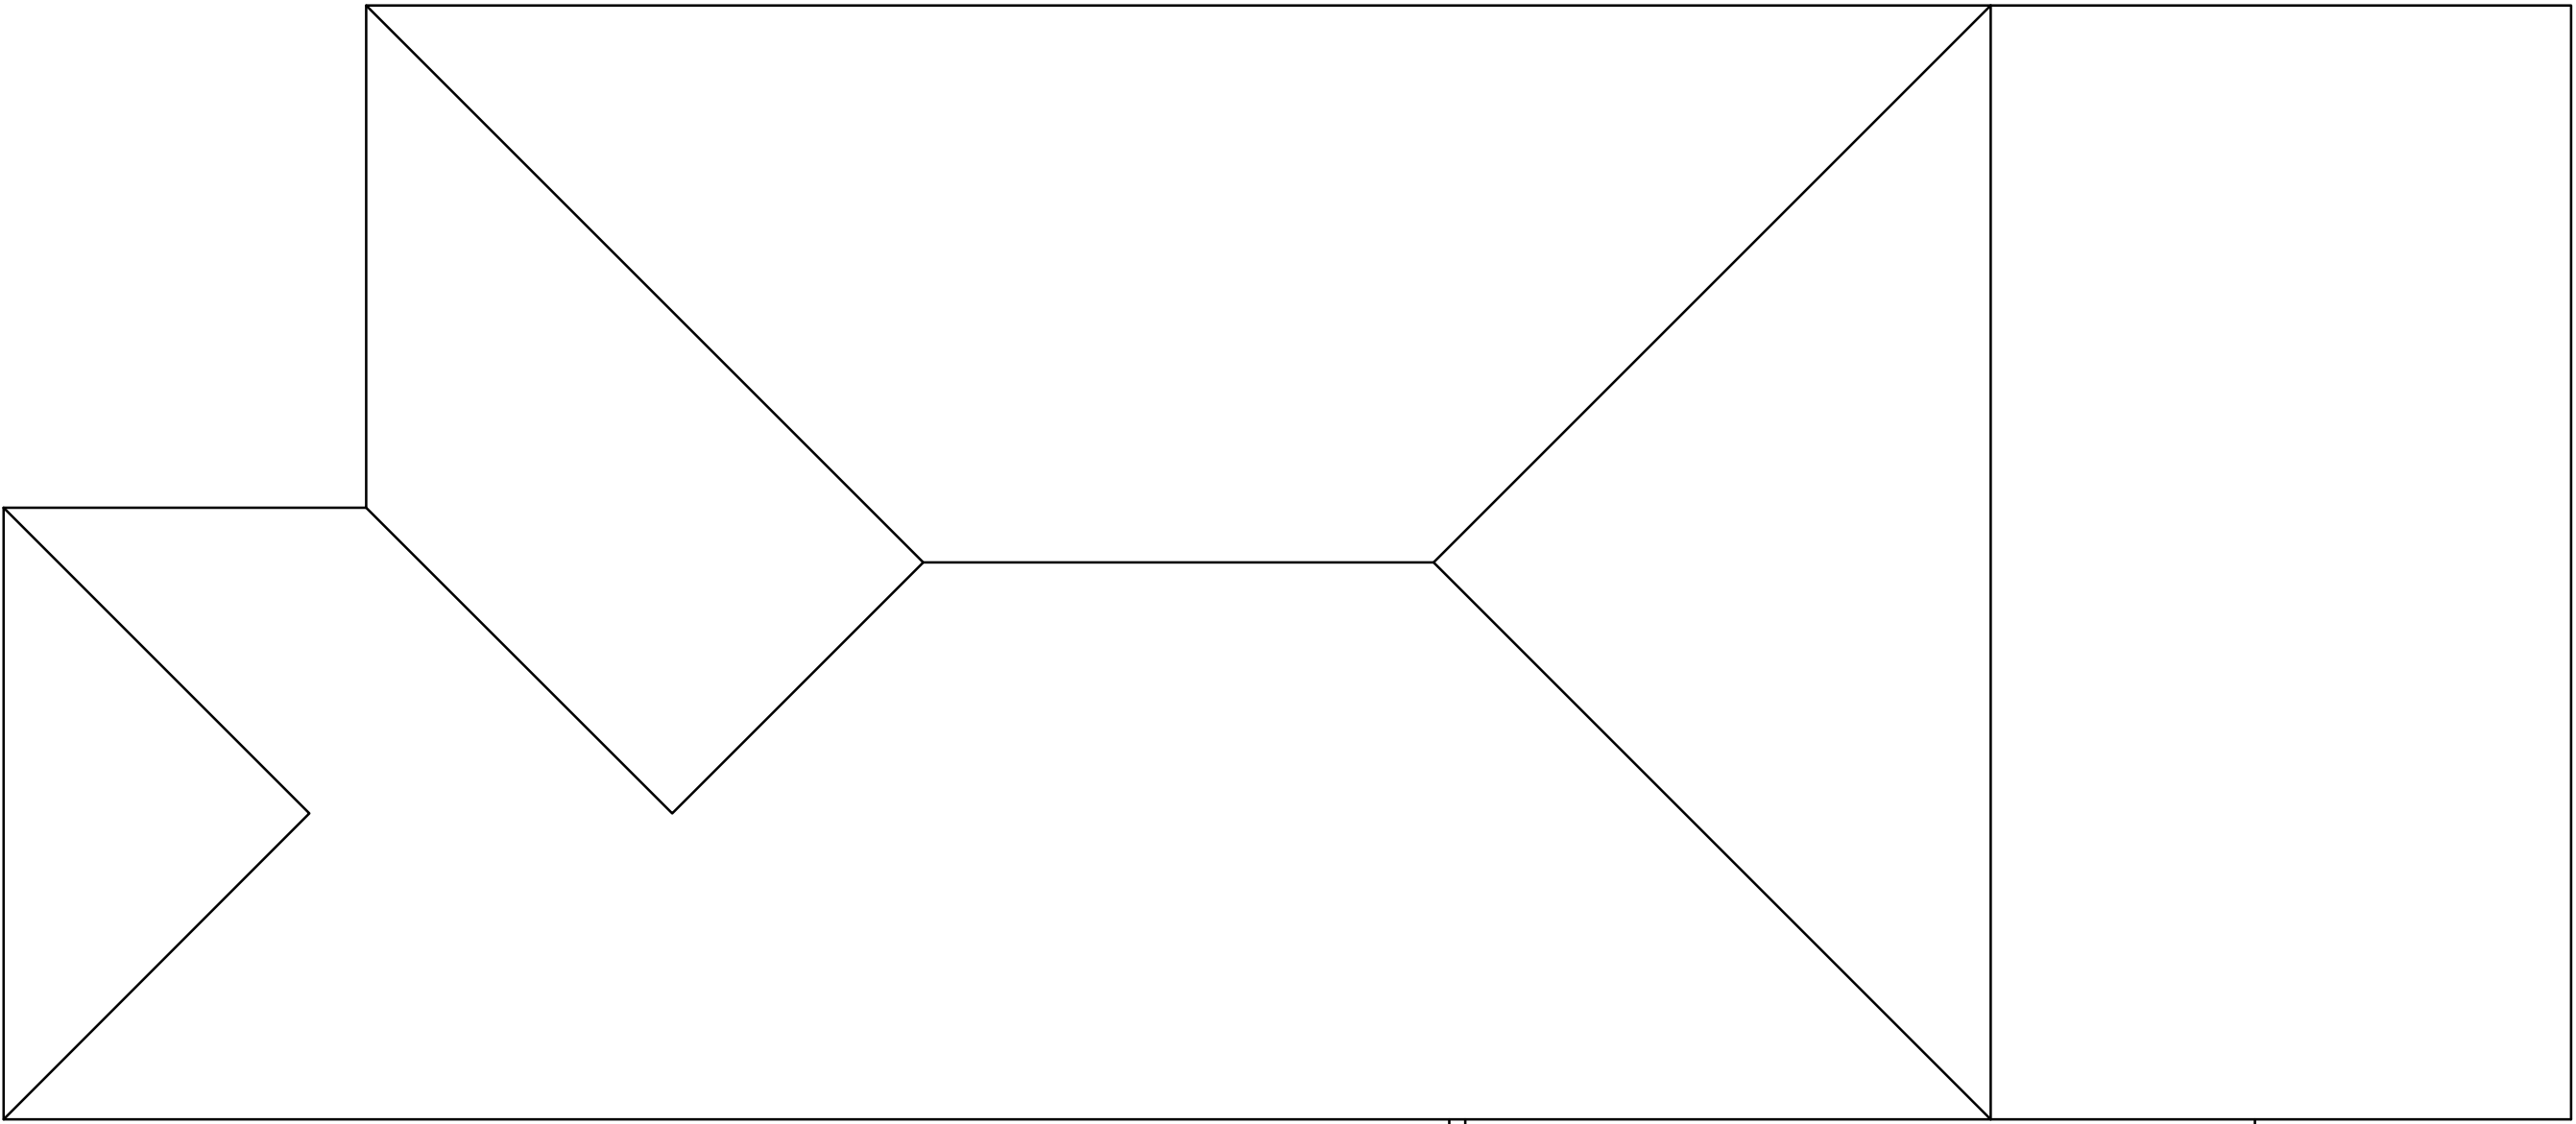


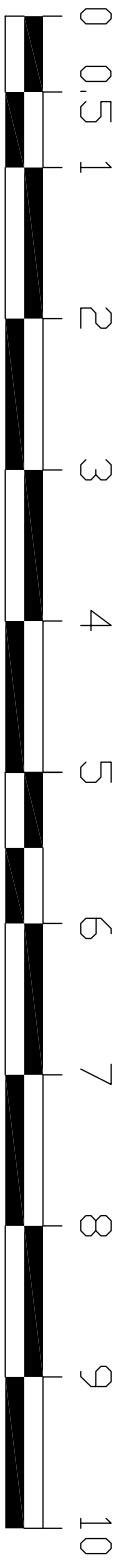


Proposed Floor Plan

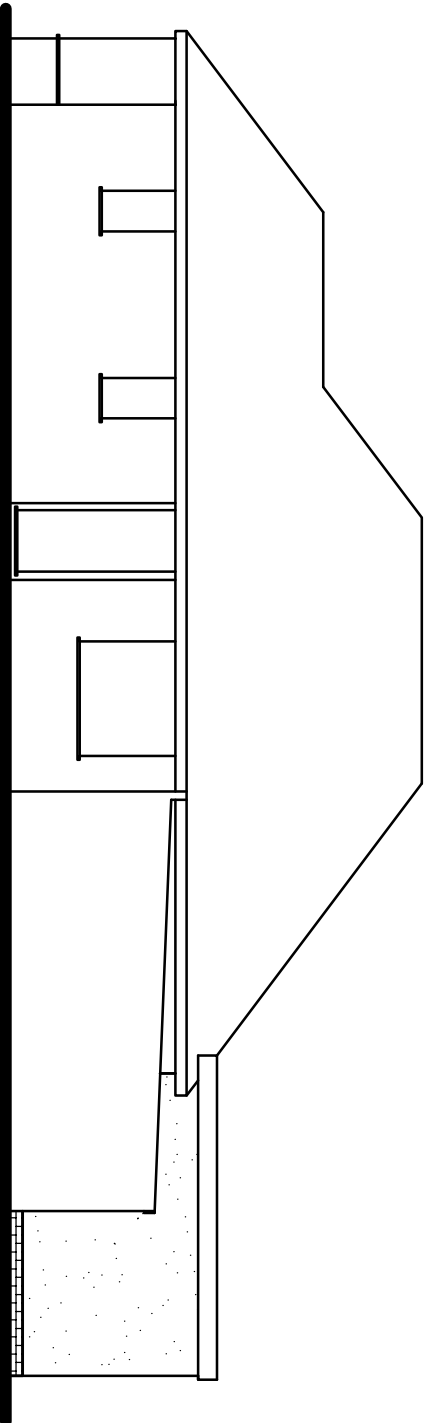


Proposed Roof Plan

 


Proposed Side Elevation

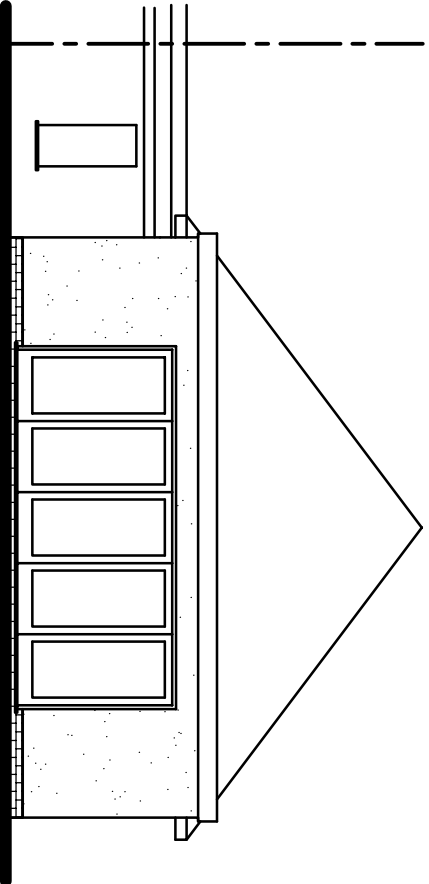

Proposed Rear Elevation

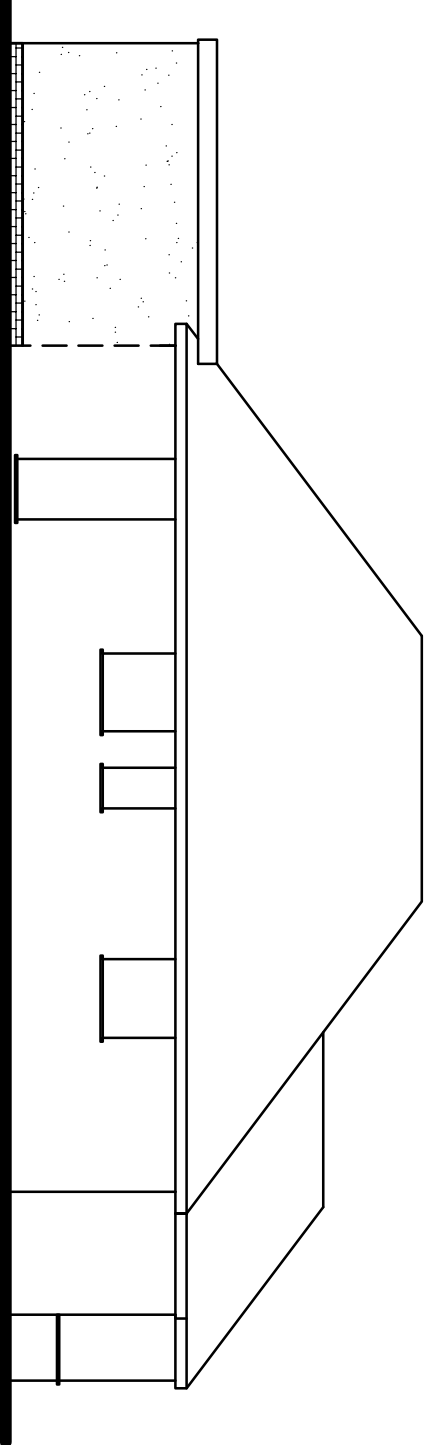

Proposed Side Elevation

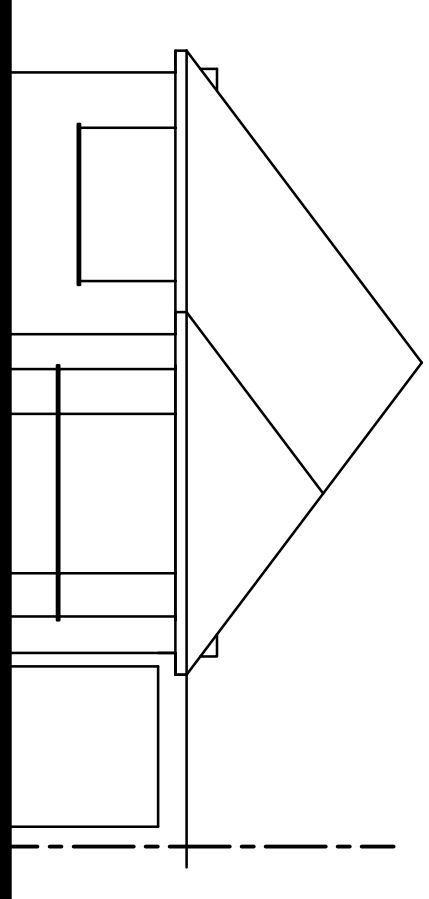

Proposed Front Elevation

Tony Rogers Building Consultants Address: 40 Dawn Crescent, Upper Beeding West Sussex, BN44 3WH Telephone: 01903 815225 Fax: 01903 815225		
Rev:	Date:	Revision Description:
Client: Mr R Smith		
Address: 14 Somerset Road		
Ferring		
West Sussex		
BN12 5QA		
Project: Proposed single storey		
rear extension		
Scale: 1:50 1:100		
Paper Size A1		
Date: October 2014		
Drawing No: 14/908/02		
Drawn By: AWR	Revision:	