


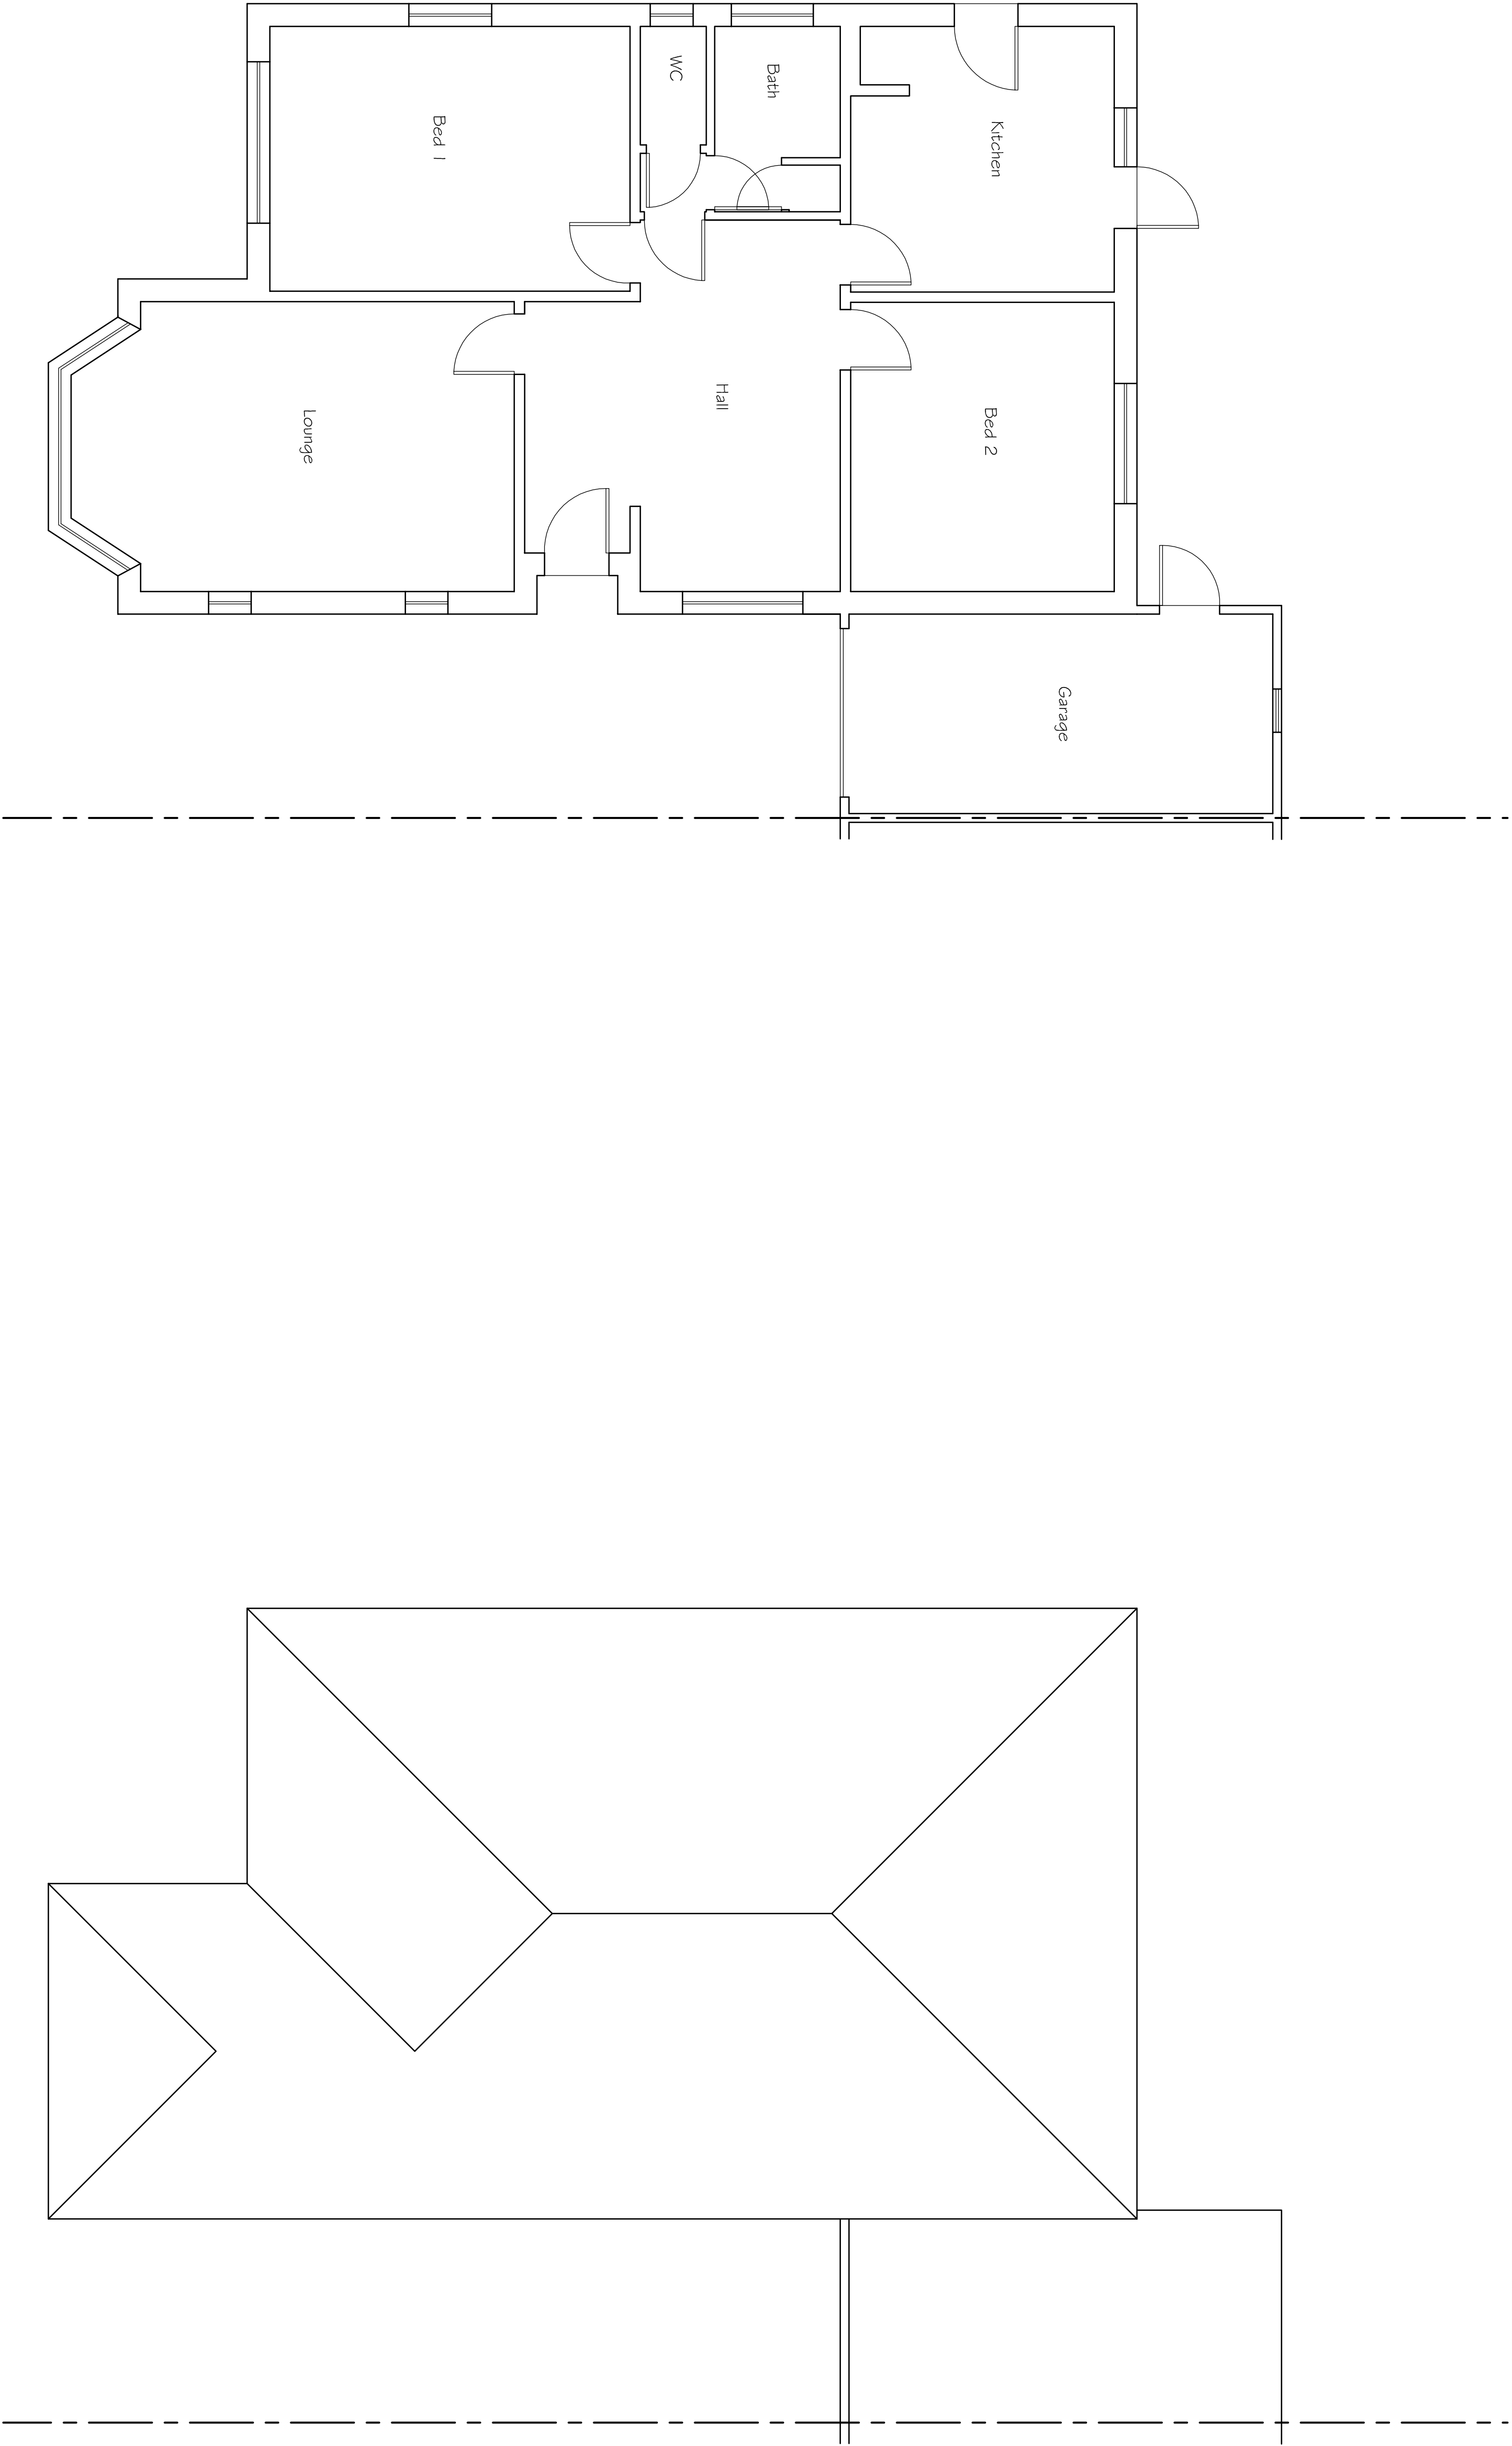


Existing Floor Plan


SCALE 1:50

Existing Roof Plan


SCALE 1:100

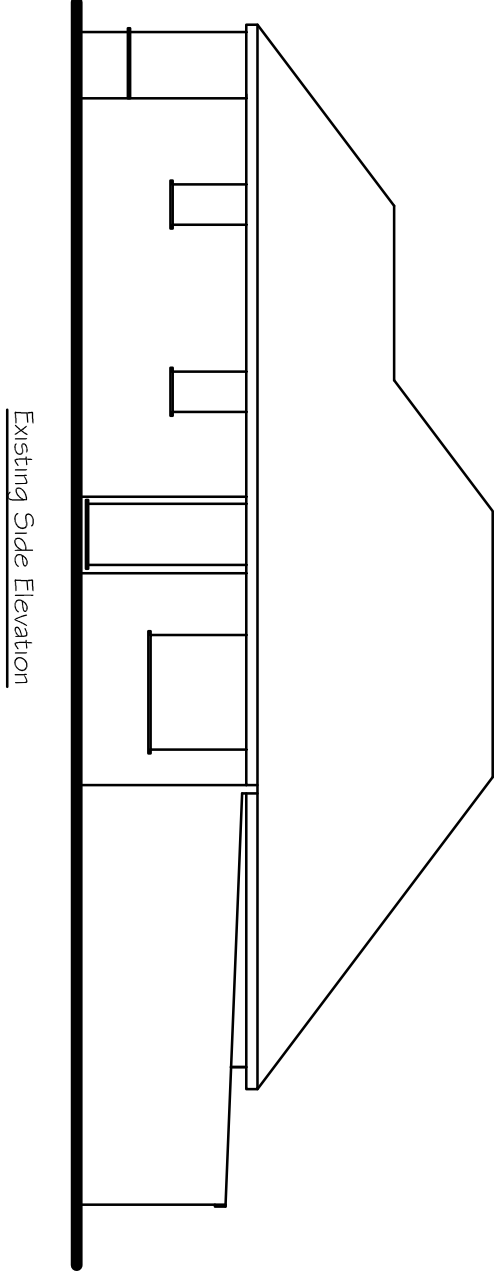


Existing Side Elevation

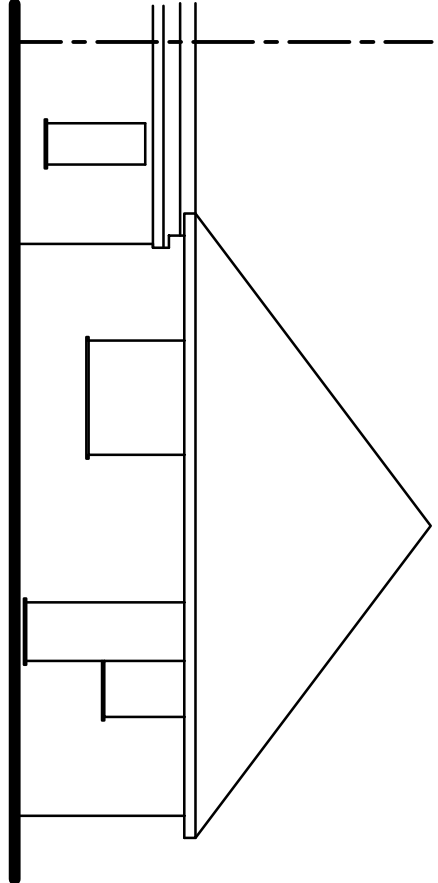

Existing Rear Elevation

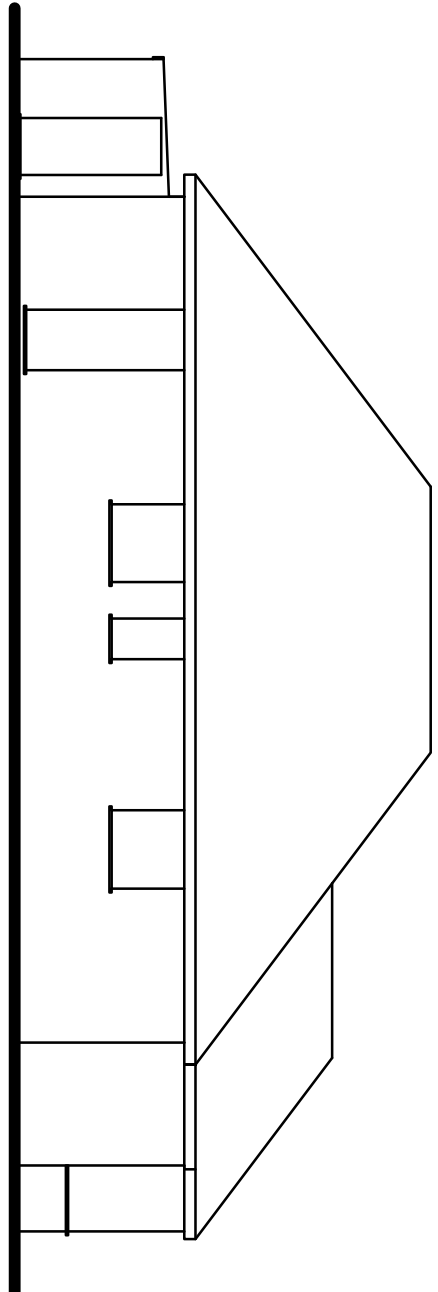

Existing Side Elevation

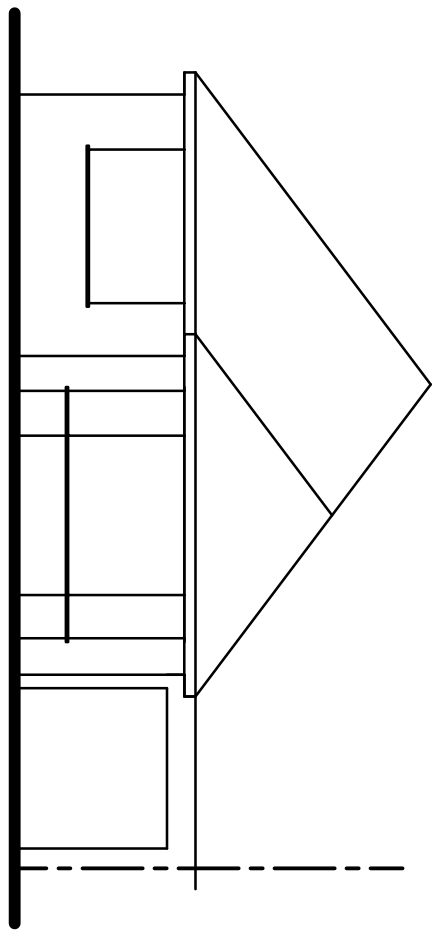

Existing Front Elevation

Tony Rogers
Building Consultants

Address: 40 Dawn Crescent, Upper Beeding
West Sussex, BN44 3WH
Telephone: 01903 815225 Fax: 01903 815225

Rev.	Date	Revision Description

Client: Mr R Smith

Address: 14 Somerset Road
Ferring
West Sussex
BN12 5QA

Project: Proposed single storey
rear extension

Scale: 1:50 1:100
Paper Size A1

Date: October 2014

Drawing No: 14/968/01

Drawn By: AWR	Revision:
---------------	-----------