


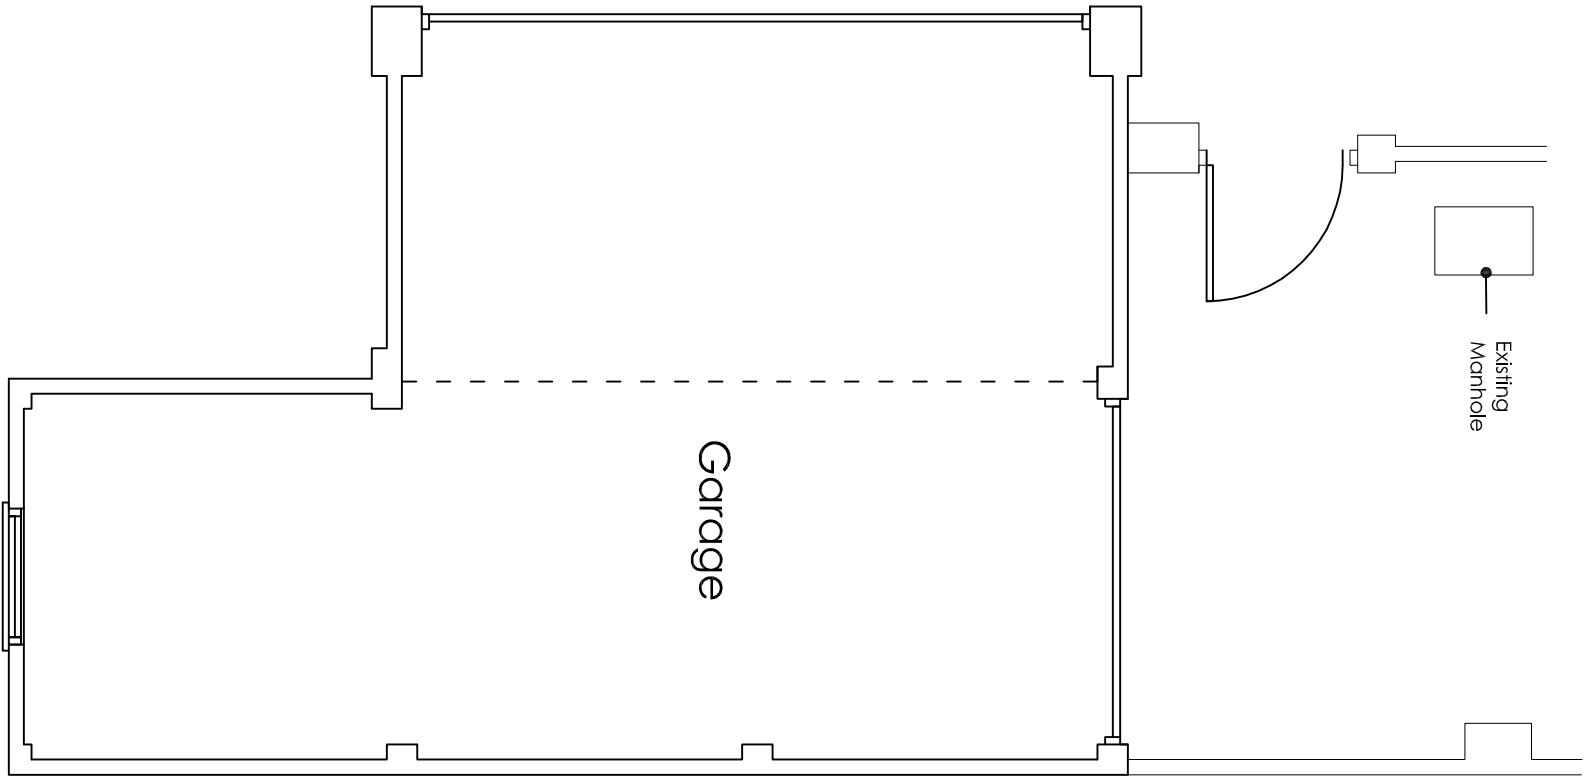
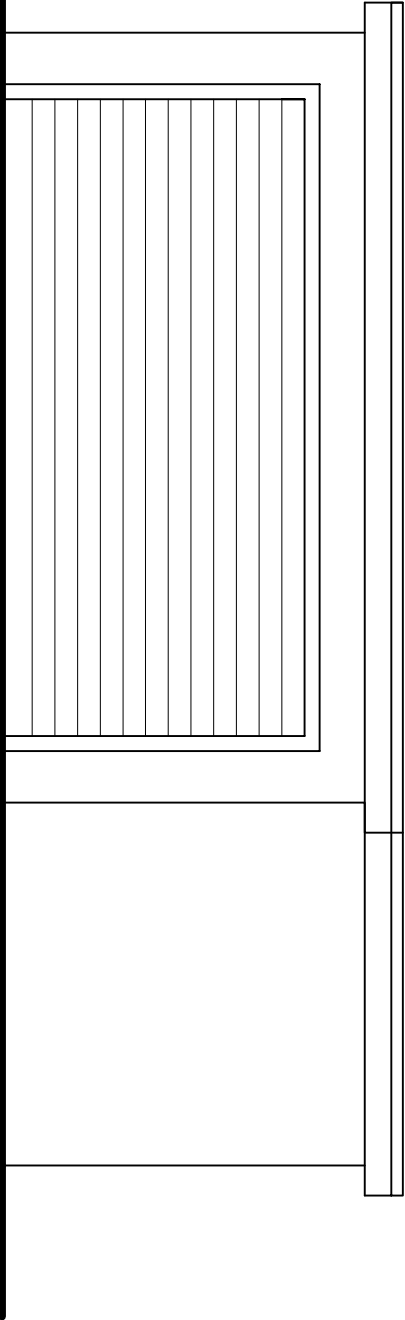


 

EXISTING GARAGE FLOOR PLAN 1:50

 

EXISTING GARAGE EAST ELEVATION 1:50

 

EXISTING GARAGE NORTH ELEVATION 1:50

ama architectural & quantity
surveying services
afterbury moore associates

Unit 1 Gosling Croft Business Park
Long Fulford
Clapham x Worthing
West Sussex BN13 3UT
01903 871131
carl@afterburymoore.co.uk

Address of works:

25 South Drive, Ferring

Drawing title:

Proposed Replacement Garage

Date:	Scales:	Paper size:	Dwg No:
13th Sep 17	As shown	A3	AR-102-15