

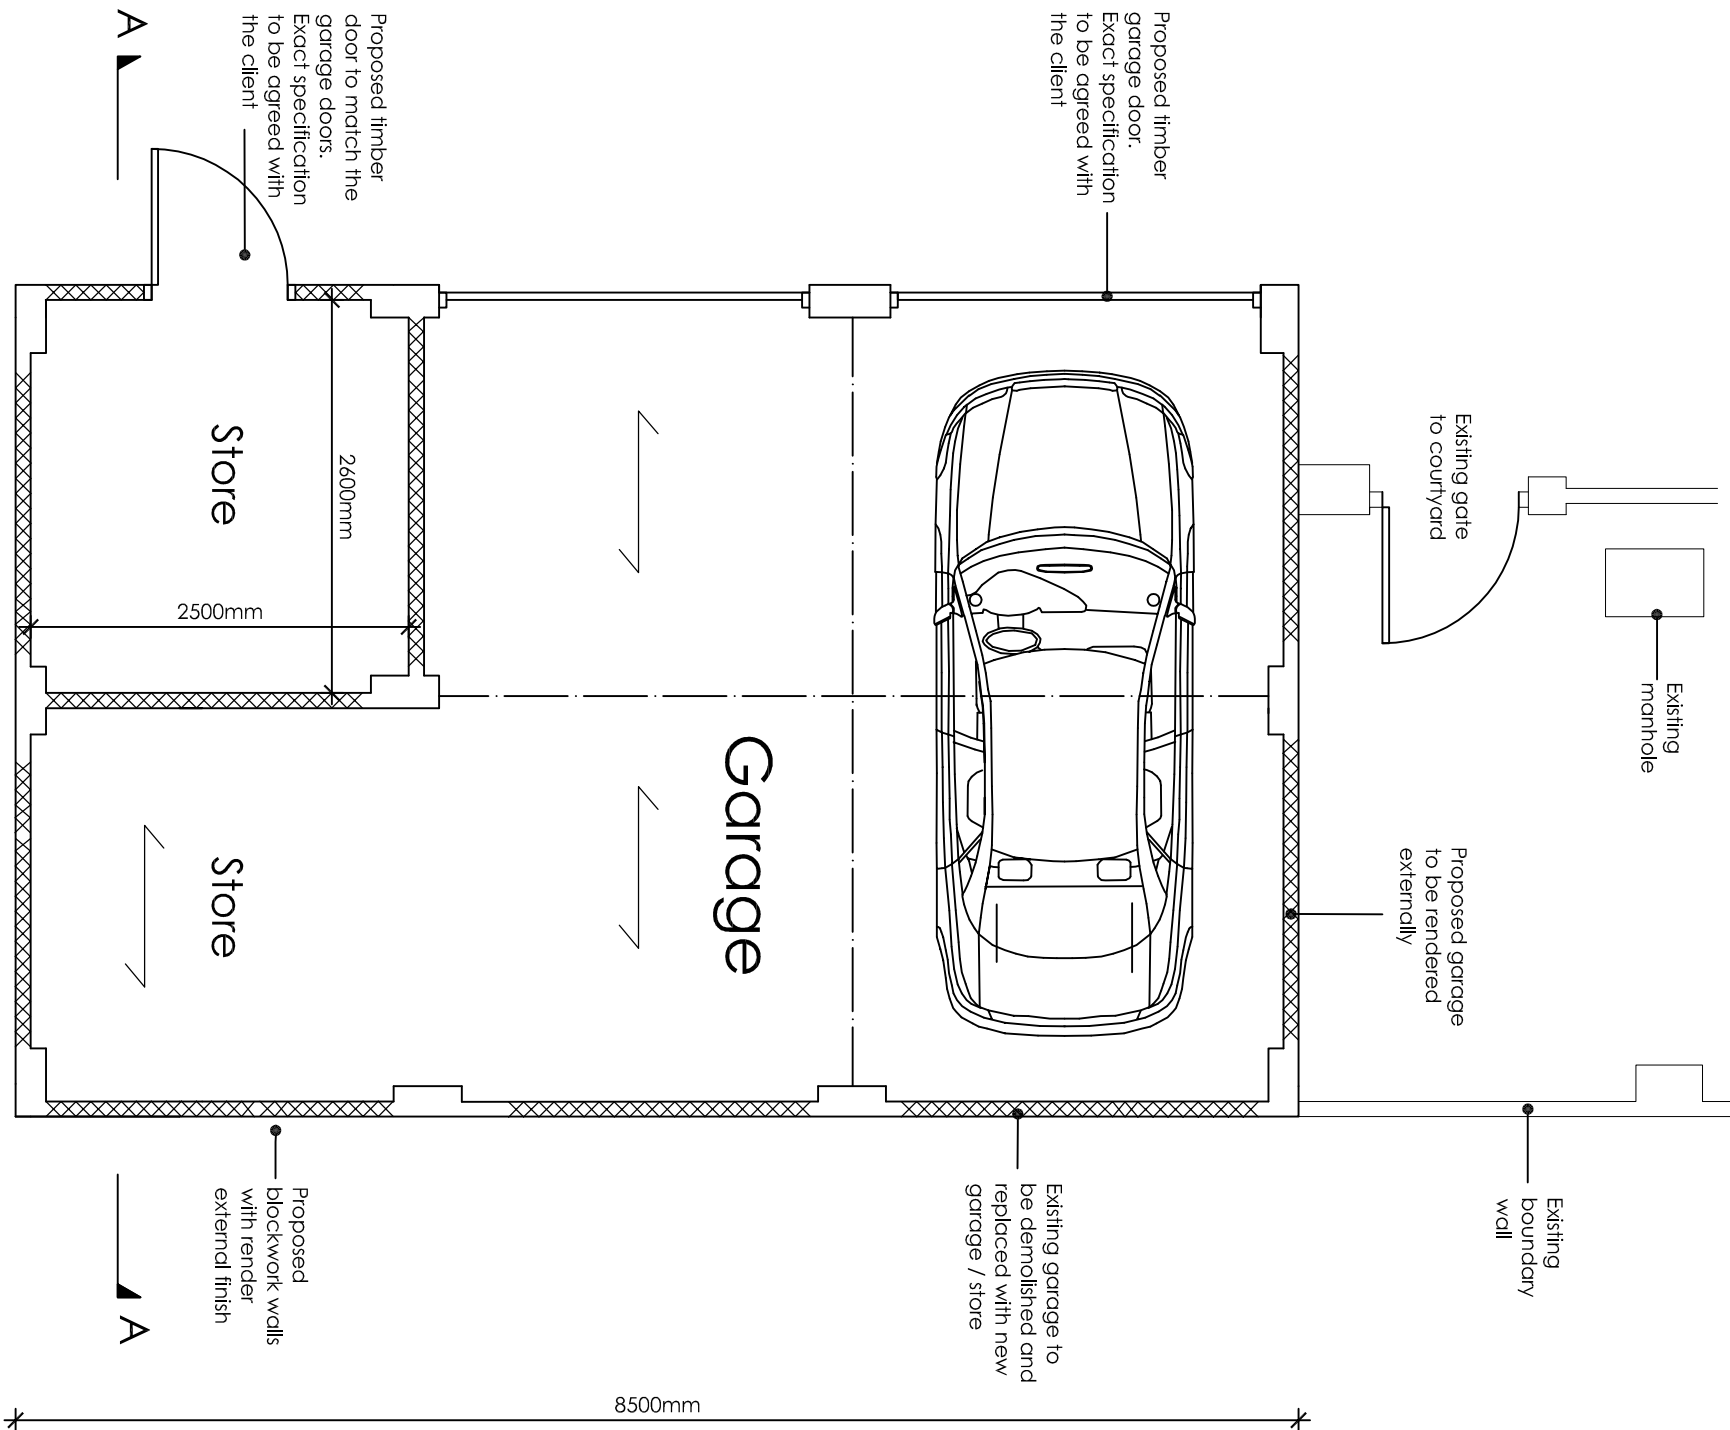



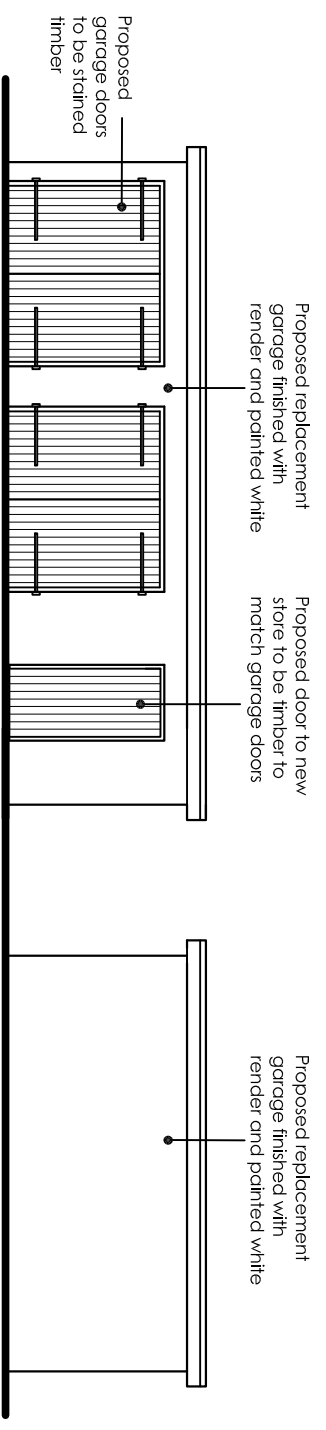


PROPOSED GARAGE FLOOR PLAN 1:50

 


PROPOSED GARAGE EAST ELEVATION 1:100

PROPOSED GARAGE SOUTH ELEVATION 1:100

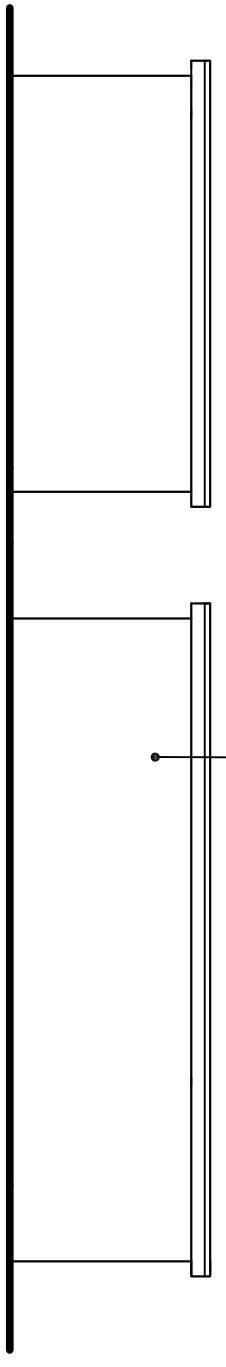 

PROPOSED GARAGE NORTH ELEVATION 1:100

PROPOSED GARAGE WEST ELEVATION 1:100

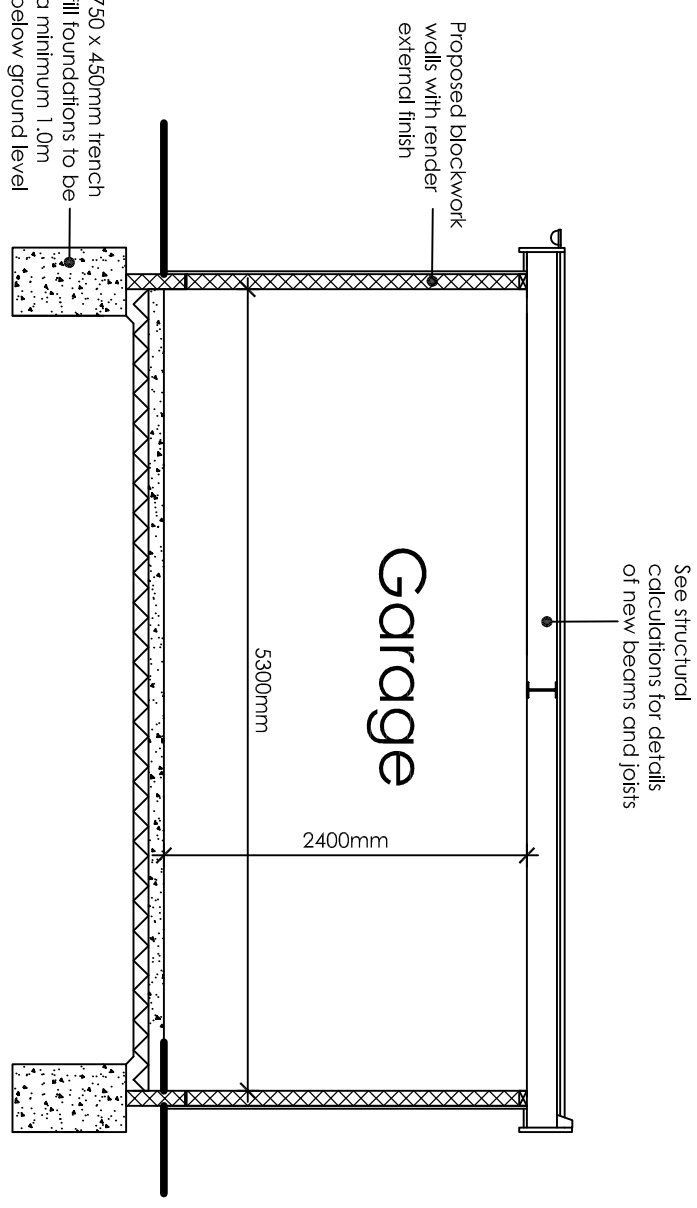

PROPOSED SECTION A:A 1:50

ama

architectural & quantity
surveying services

Unit 1 Gosling Croft Business Park
Long Furong
Clapham Worthing
West Sussex BN13 3UT
01903 871131
carl@atferburymoore.co.uk

Address of works:

25 South Drive, Fering

Drawing title:

Proposed Replacement Garage

Date:

13th Sep 17

Scales:

As shown

Paper size:

A3

Dwg No.:

AR-102-16