



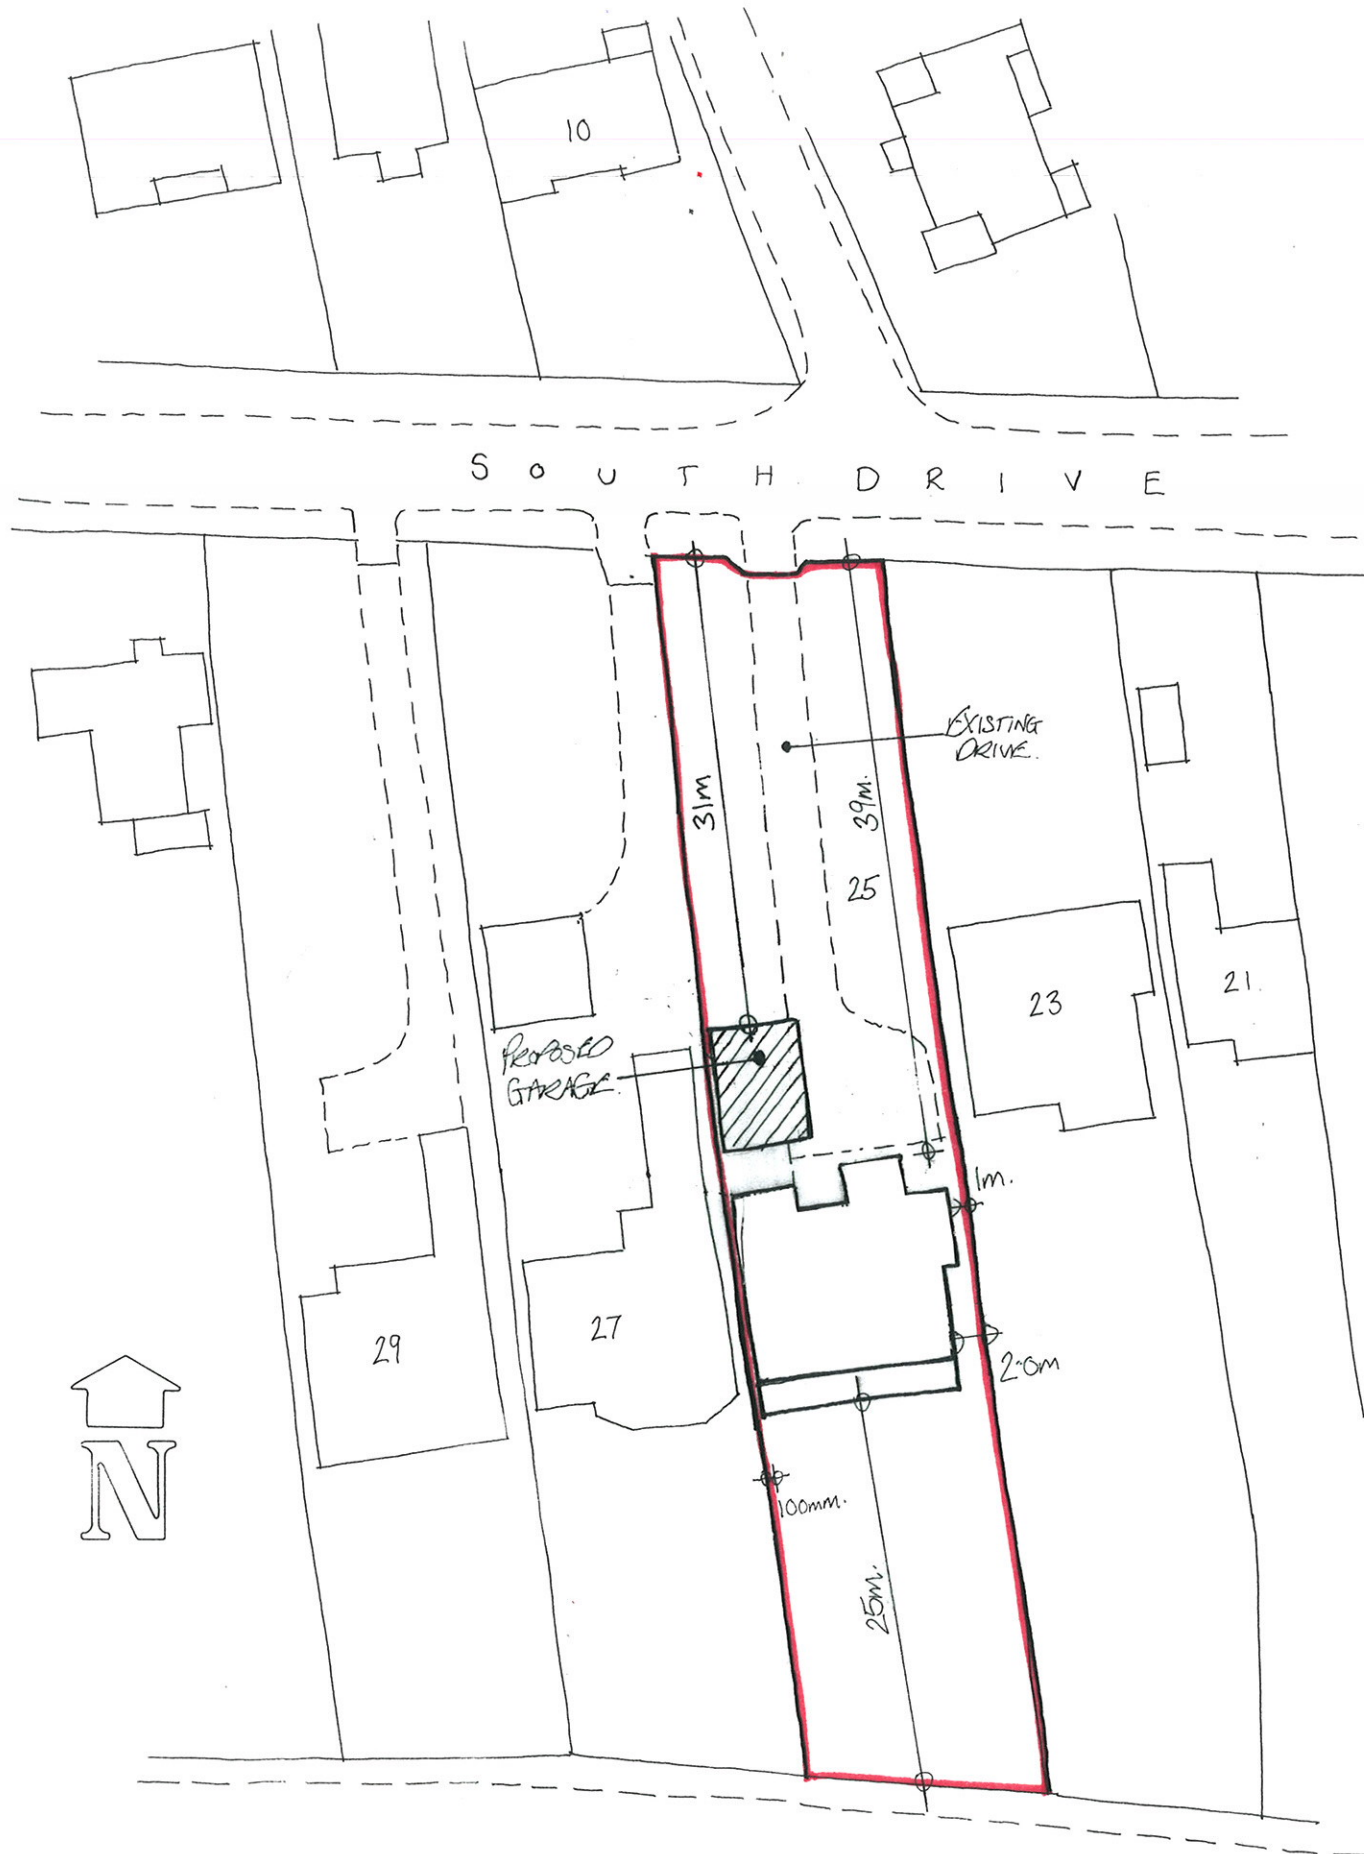


SITE PLAN 1:500

1:500 Scale Bar

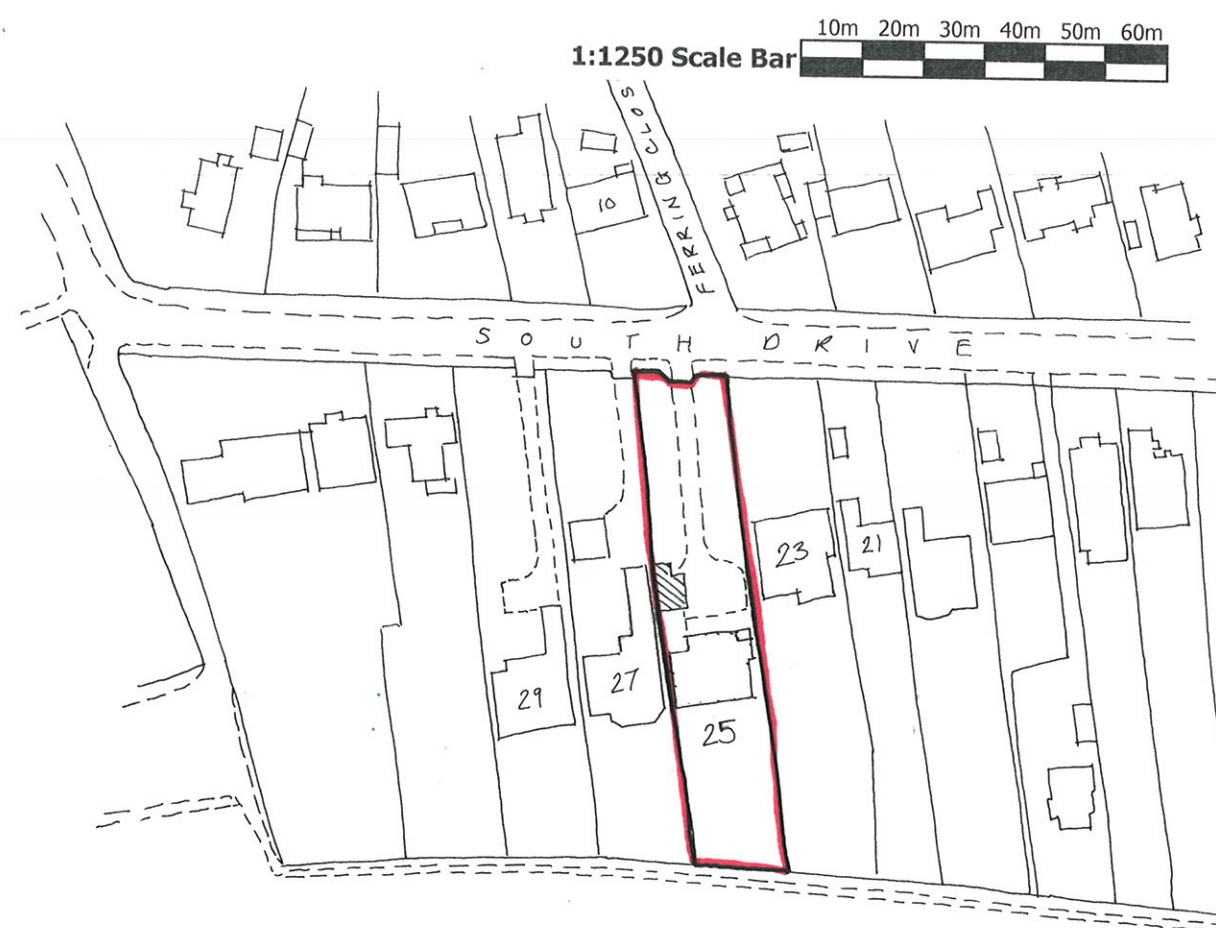

LOCATION PLAN 1:1250

1:1250 Scale Bar

 

atterbury moore associates

architectural & quantity
surveying services



Unit 1
Gosling Croft Business Park
Long Furlong
Clapham Worthing
West Sussex BN13 3UT

Address of works:

25 South Drive, Ferring

Drawing title:

Location / Site Plans

Date: Mar. 2016

Scales: As shown

Paper size: A3

Dwg No: AR-102-05