



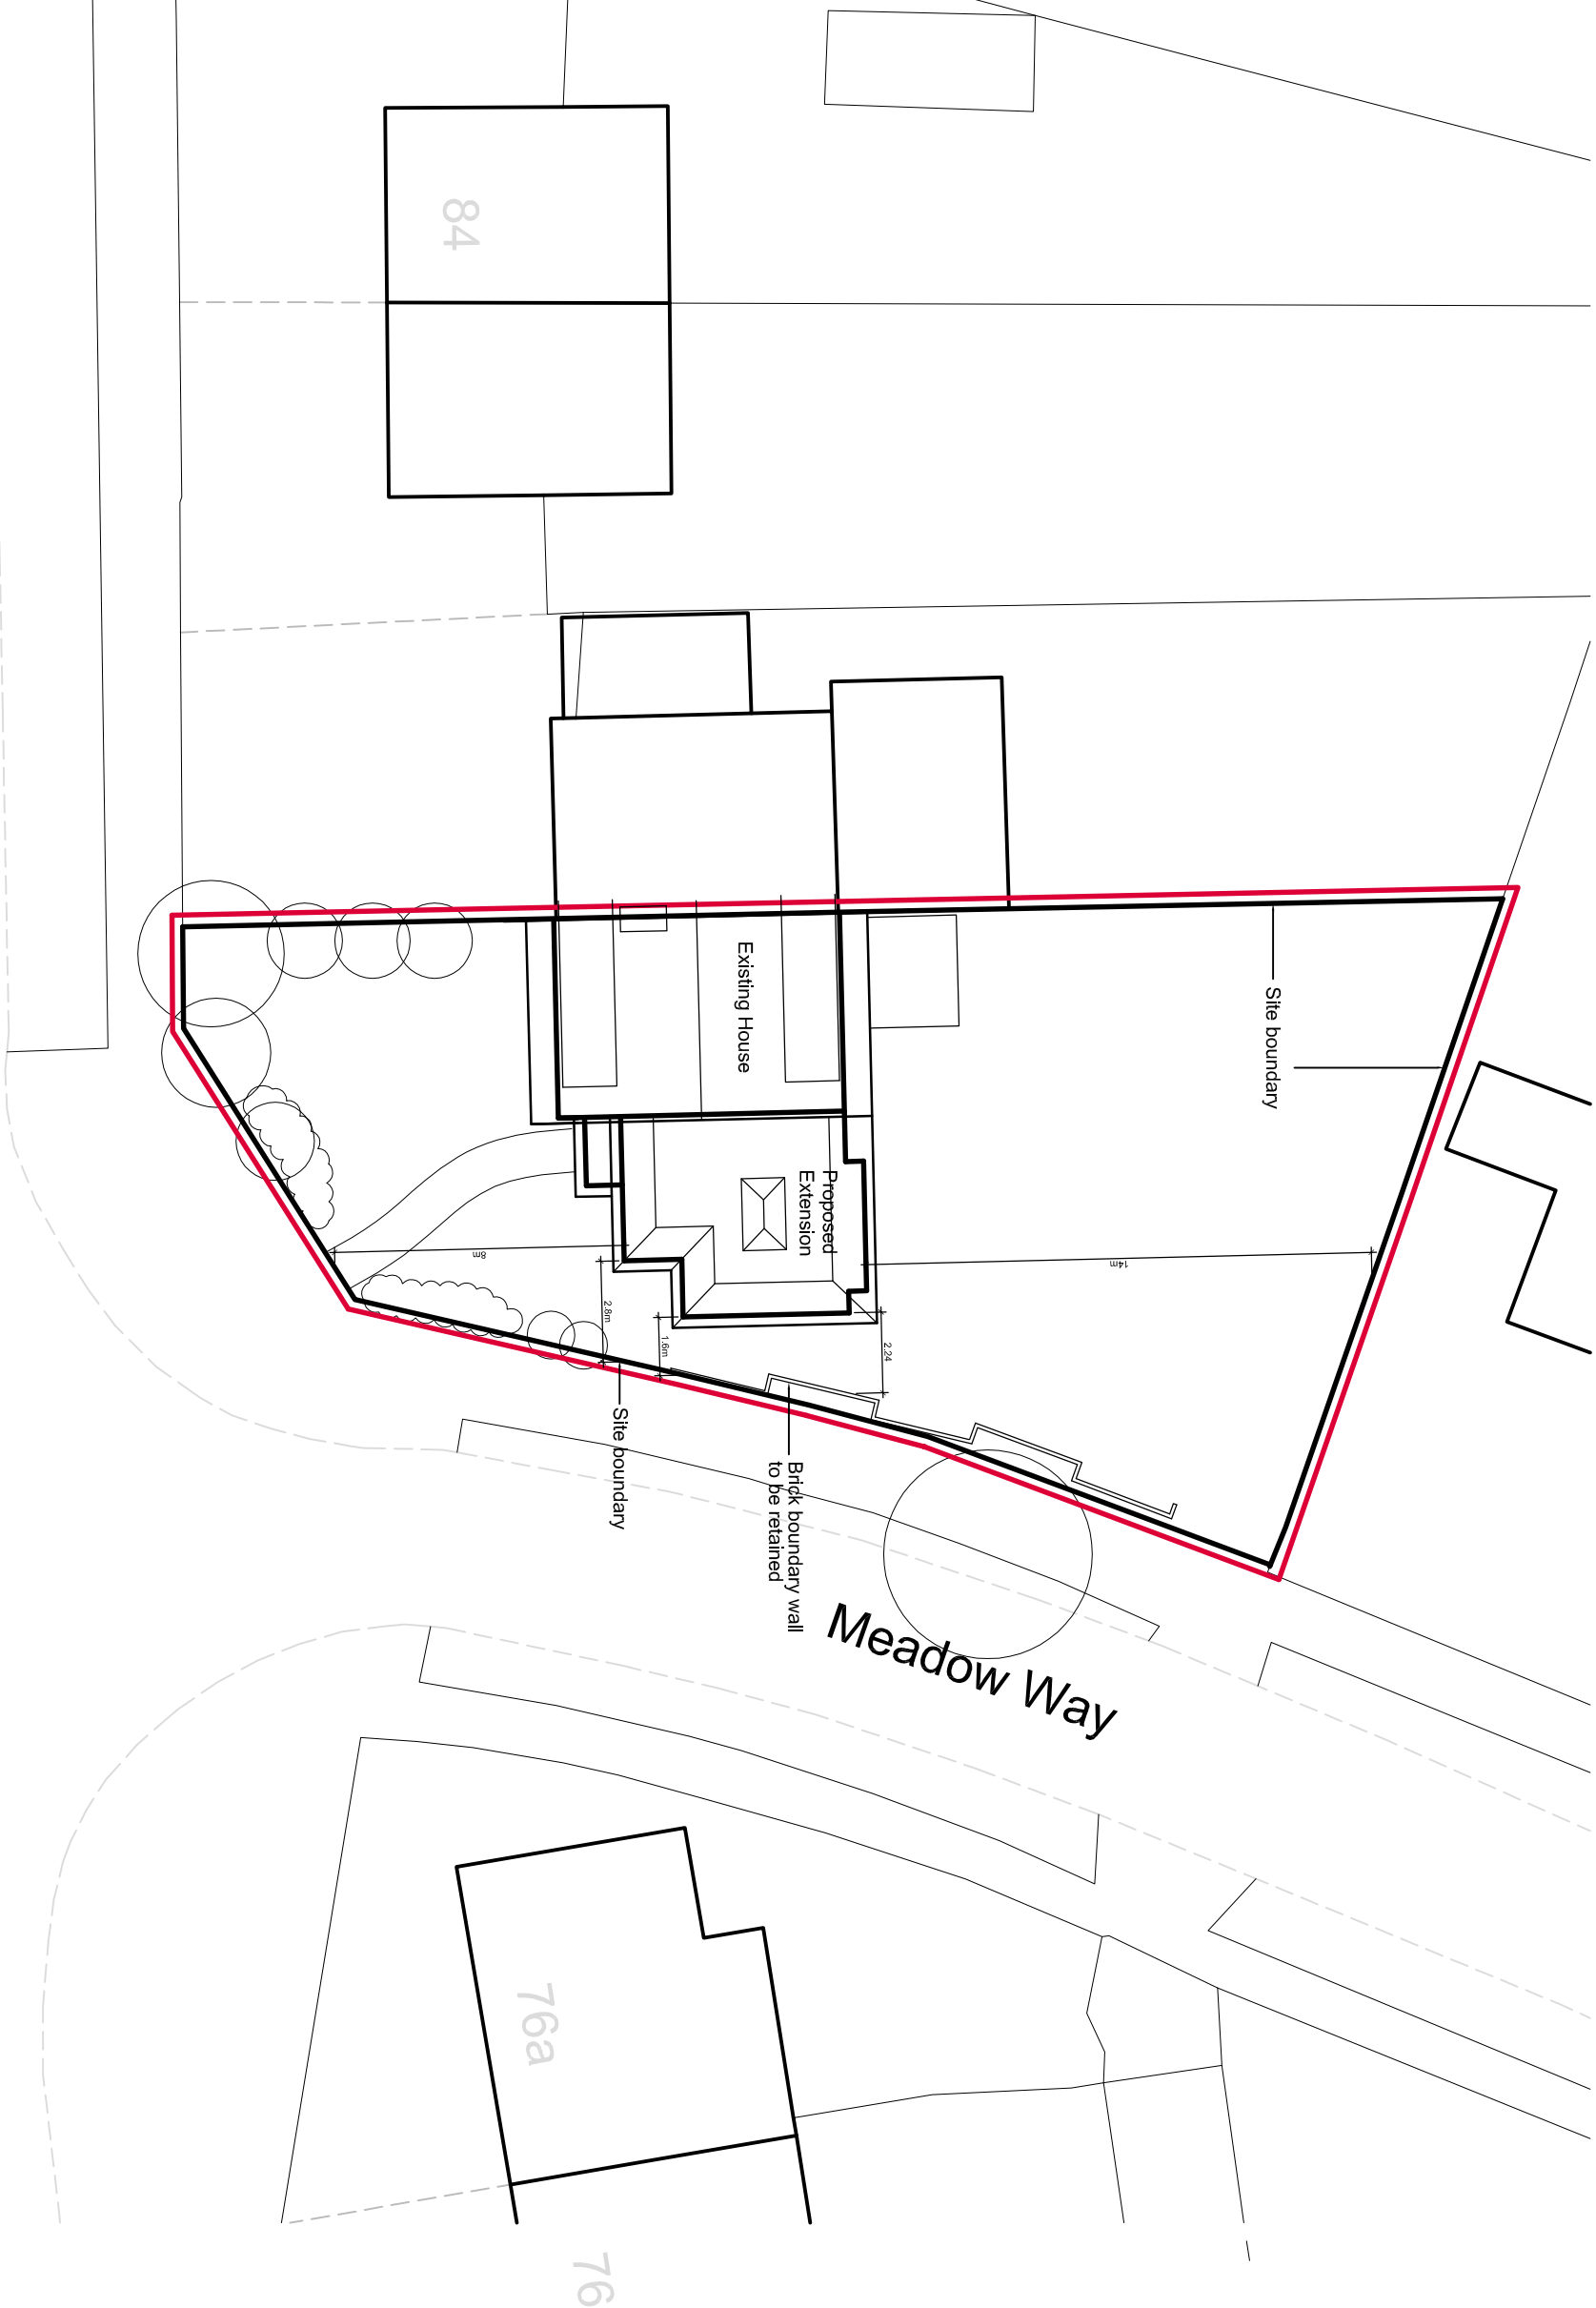

Site Plan

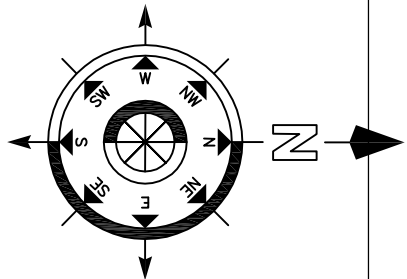

scale 1:200 @ A2



Location Plan


NOTES

DO NOT SCALE OFF THIS DRAWING EXCEPT FOR PLANNING PURPOSES

CHECK ALL DIMENSIONS ON SITE BEFORE ANY WORK IS COMMENCED

ALL GOODS MATERIALS AND WORKMANSHIP MUST CONFORM WITH CURRENT BUILDING REGULATIONS, BRITISH STANDARDS AND CODES OF PRACTICE

COPYRIGHT OF THIS DRAWING IS RETAINED BY THE ARCHITECT AND IT MUST NOT BE REPRODUCED WITHOUT WRITTEN CONSENT

 

folkes architects

The Old Forge
6 Church Street
Sturminster Newton
Dorset DT9 4JA
T 01930 869620
info@folkesarchitects.co.uk

CLIENT

Mr & Mrs Thomas

JOB TITLE

Extension and alterations to
78 Rife Way
Ferring

DRAWING TITLE

Site Plan and Location Plan

DATE	SCALE	DRAWN BY	CHECKED BY
July 2018	as shown	GIM	

JOB NO.	DRAWING NO.	REVISION
18044	2.02	