


NOTES
DO NOT SCALE OFF THIS DRAWING EXCEPT FOR PLANNING PURPOSES
CHECK ALL DIMENSIONS ON SITE BEFORE ANY WORK IS COMMENCED
ALL GOODS MATERIALS AND WORKMANSHIP MUST CONFORM WITH CURRENT BUILDING REGULATIONS, BRITISH STANDARDS AND CODES OF PRACTICE
COPYRIGHT OF THIS DRAWING IS RETAINED BY THE ARCHITECT AND IT MUST NOT BE REPRODUCED WITHOUT WRITTEN CONSENT

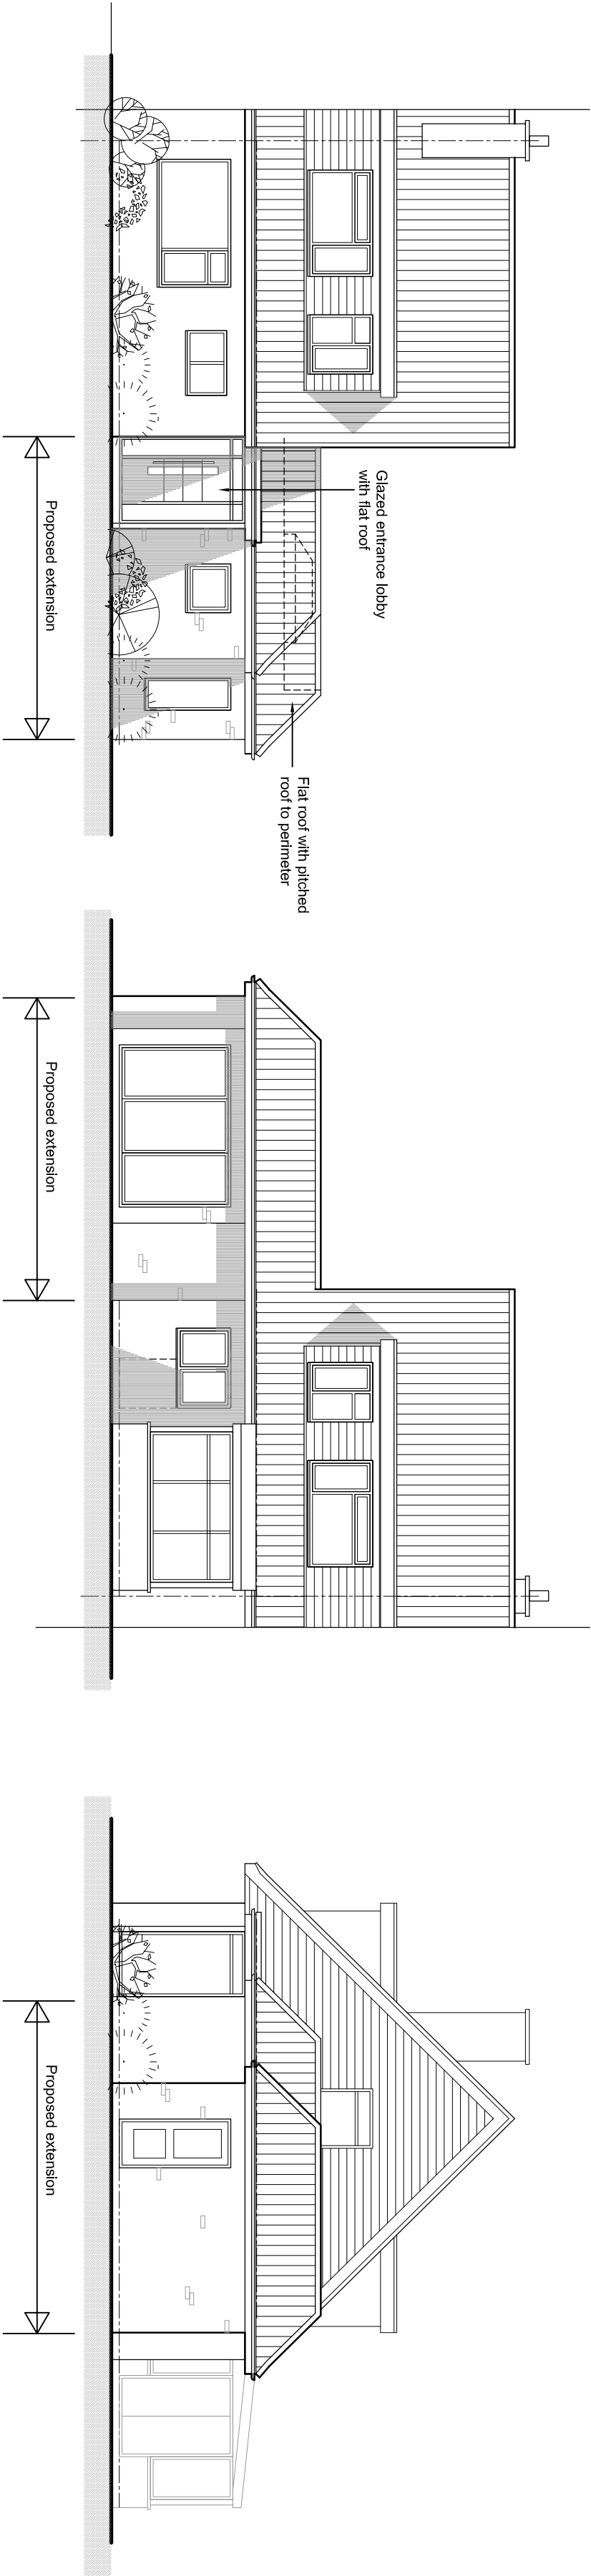

South Elevation (front)

North Elevation

East Elevation

External Materials

Roof


New section of pitched roof to be clad with concrete tiles to match existing.
Areas of flat roof to be covered with GRP or polymeric membrane in grey.

Walls


New sections of wall to be constructed with red/brown null stock brick work to match existing

Doors and Windows


New doors and windows to be white UPVC to match existing
Bi-fold doors to be white powder coated aluminium

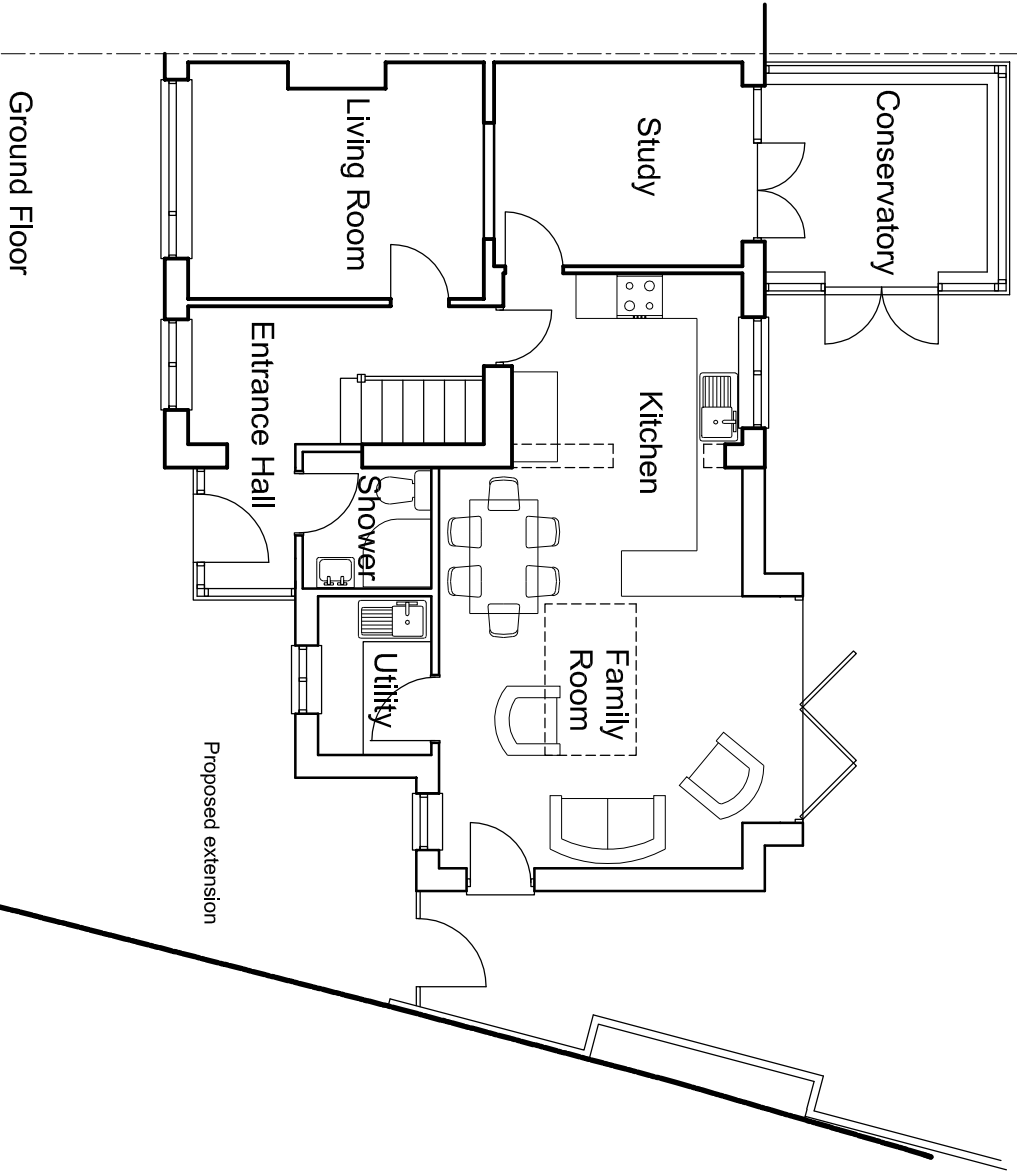

Ground Floor

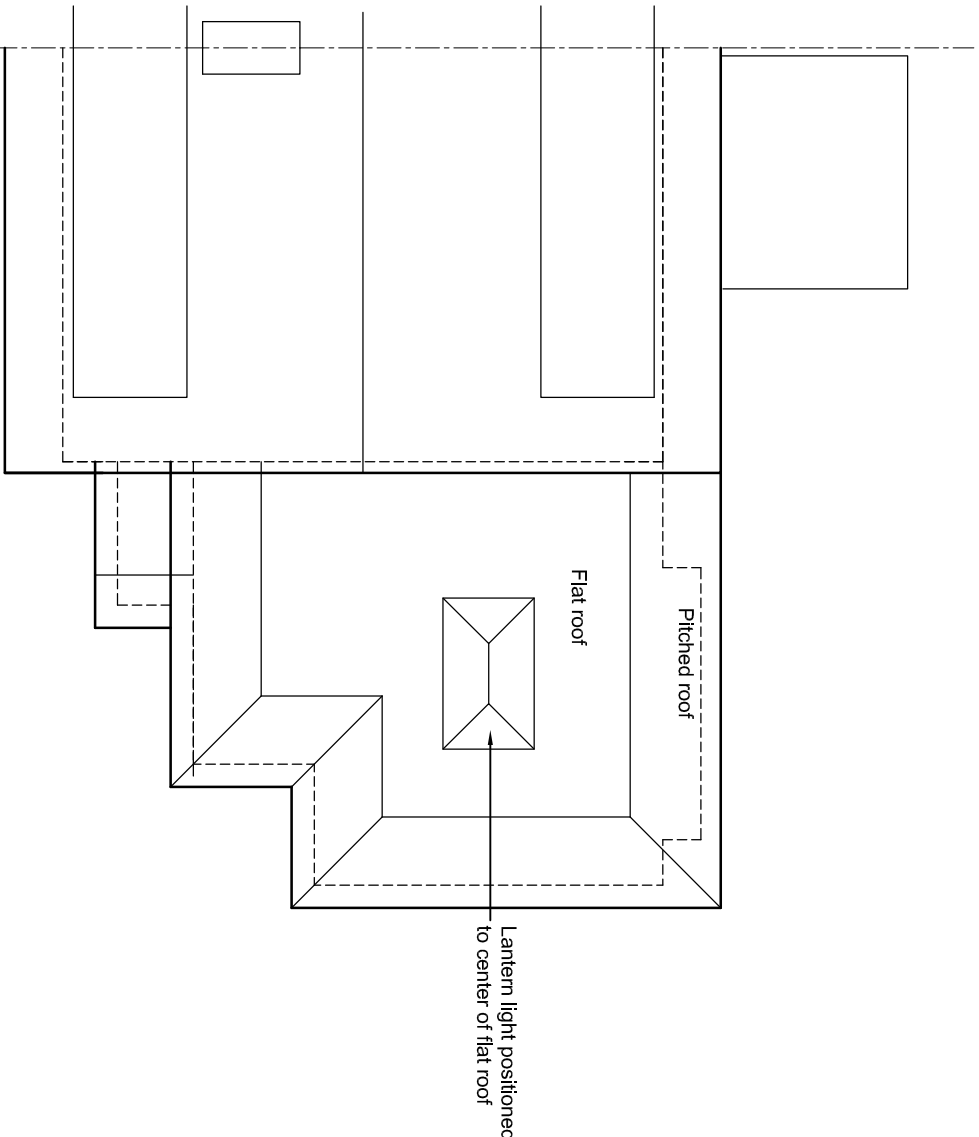

Roof Plan

 

DRAWING TITLE
Proposed Plans and Elevations

DATE	SCALE	DRAWN BY
July 2018	1:100 @ A2	GIM
CHECKED BY		

JOB NO.	DRAWING NO.	REVISION
18044	2.01	

folkes architects
The Old Forge
6 Church Street
Sturington
West Sussex
PO20 4JA
t. 01903 888829
info@folkesarchitects.co.uk

CLIENT
Mr & Mrs Thomas

JOB TITLE
**Extension and alterations to
78 Rife Way
Ferring**