


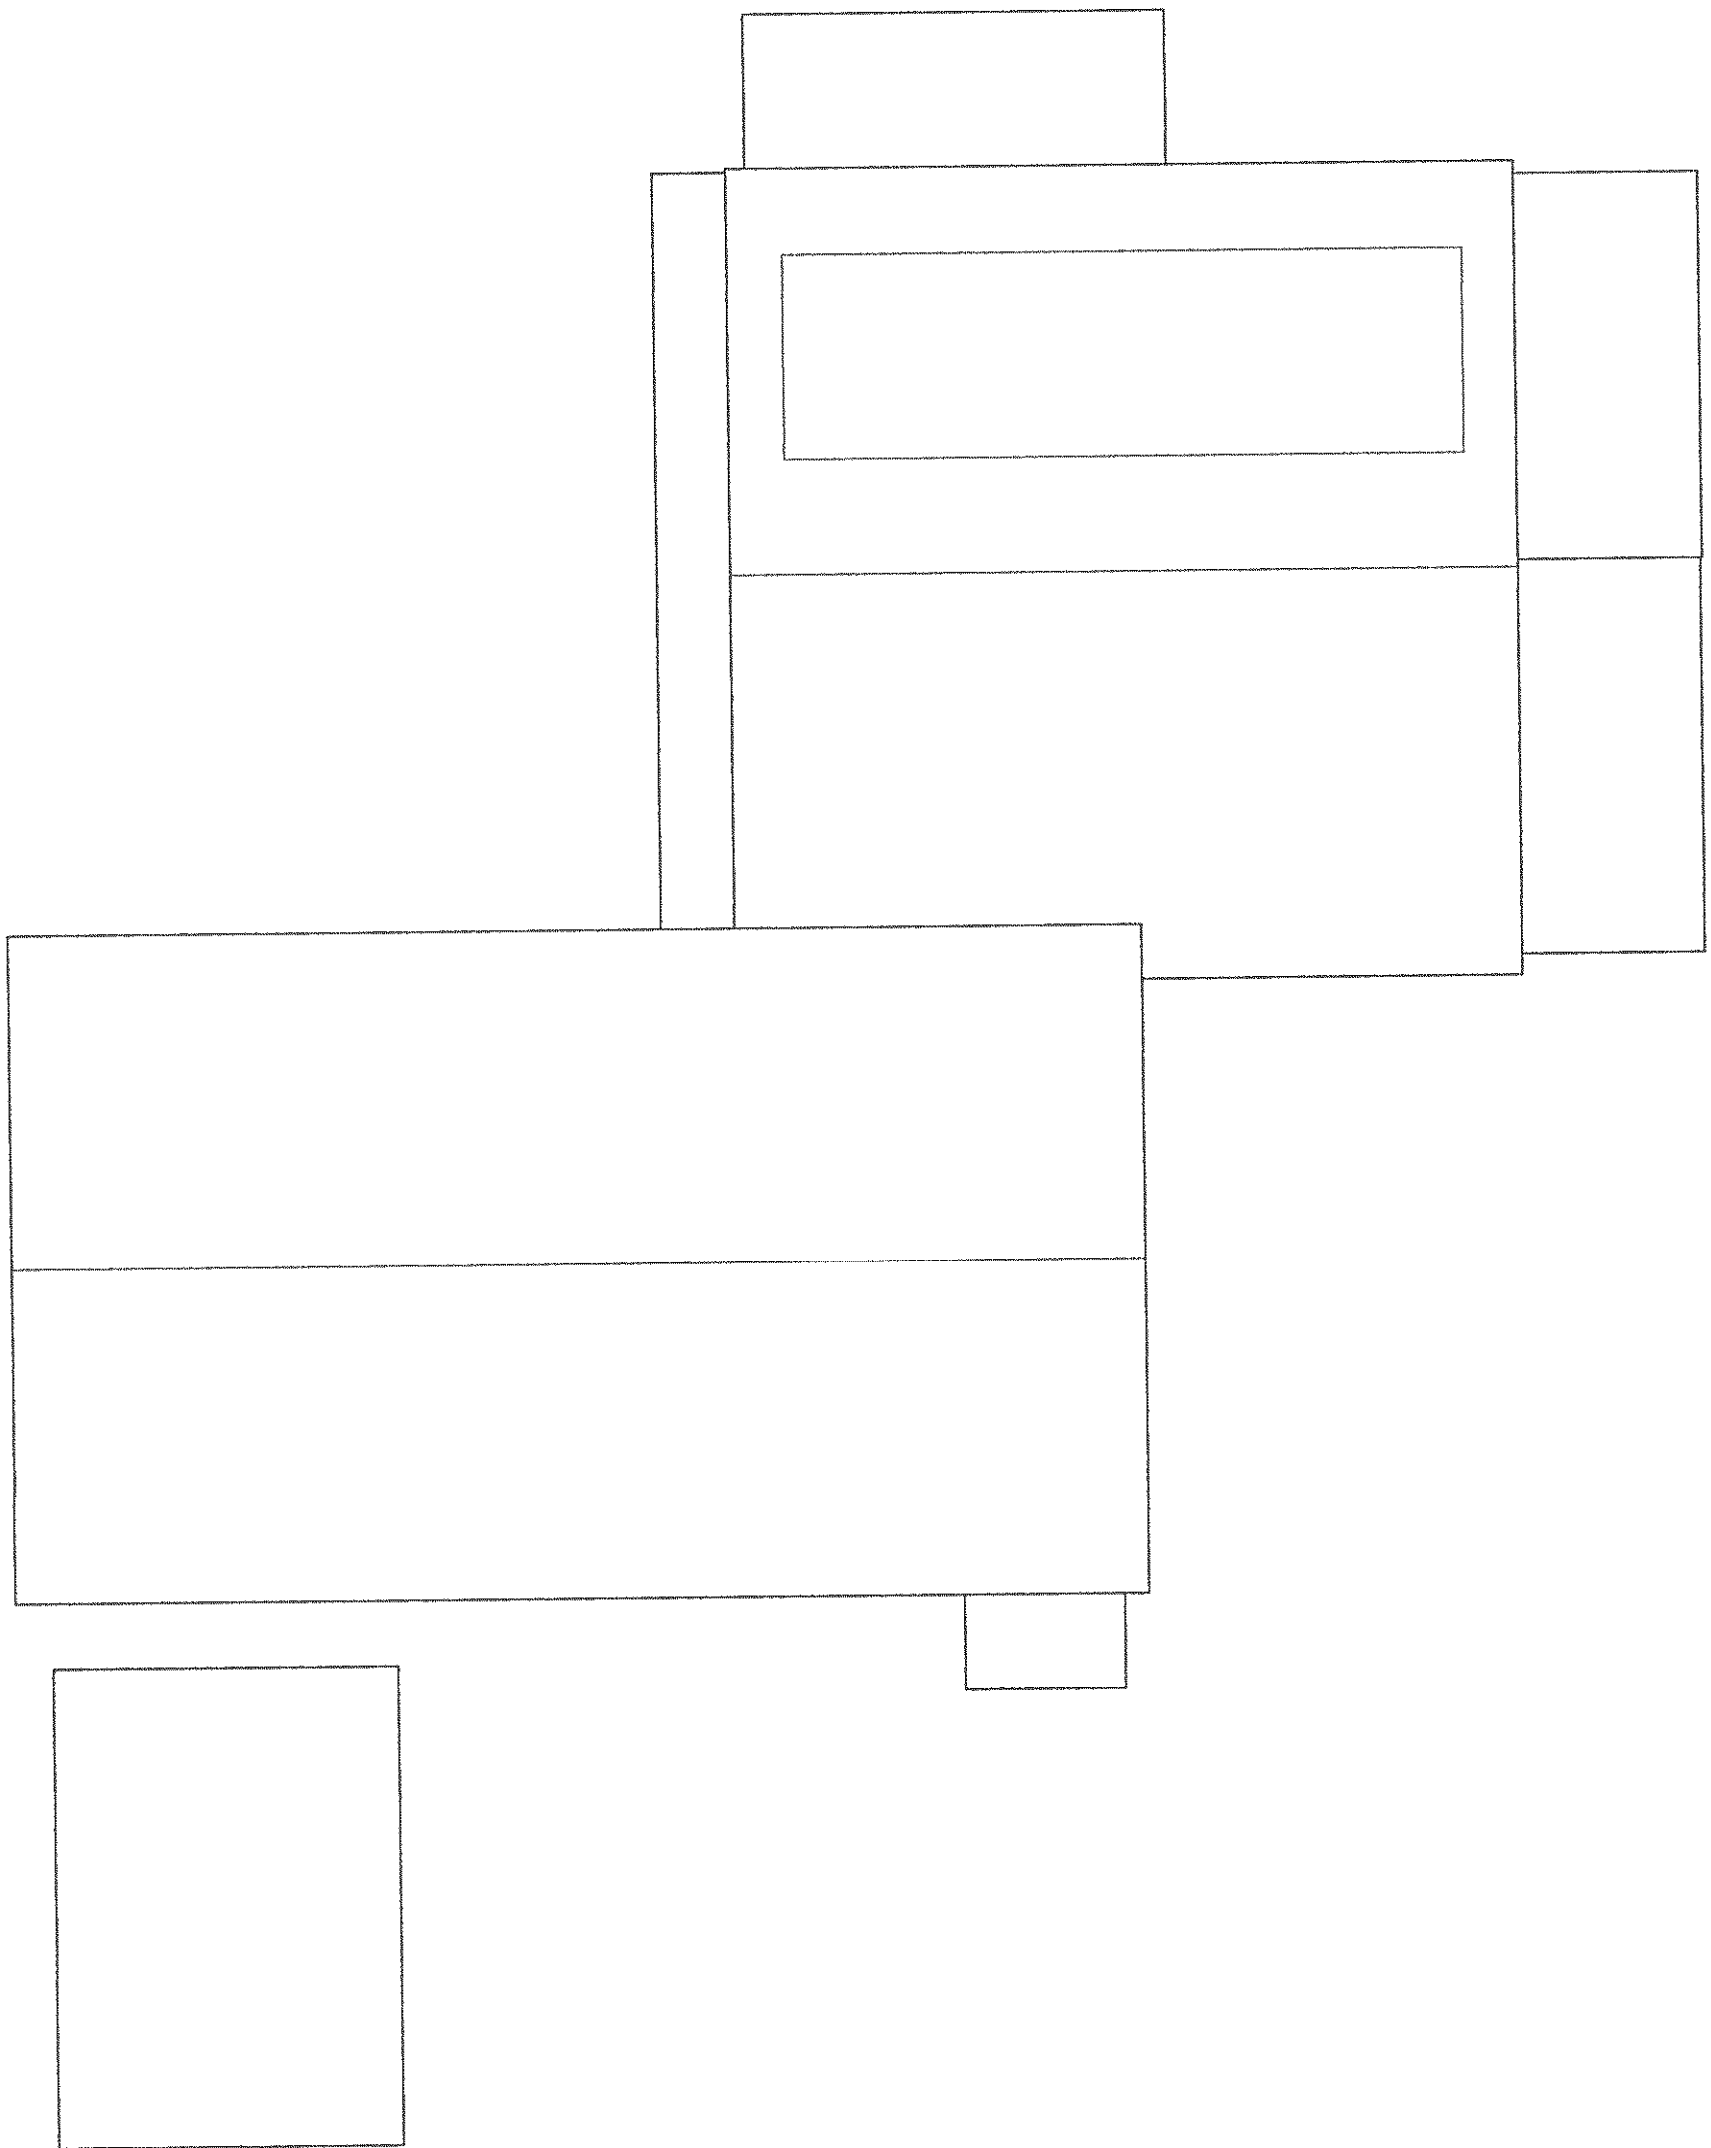

FG 159 09

Client:
Mr & Mrs Smith
Meadow Cottage
34 Sea Lane, Ferring

Proposed work:
New 1st floor
extension

Drg. title:
Proposed roof plan

Drg. no:
SMITH 09

Scale:
1:100

Rev:

Drawn:
14.12.09

Marlborough Designs (Sx) Ltd
11 Marlborough Road
Goring-by-Sea
Worthing
West Sussex
BN12 4EY
Tel: 01903 242302
Mob: 07808 763436
Email: mdsLtd@ntlworld.com