



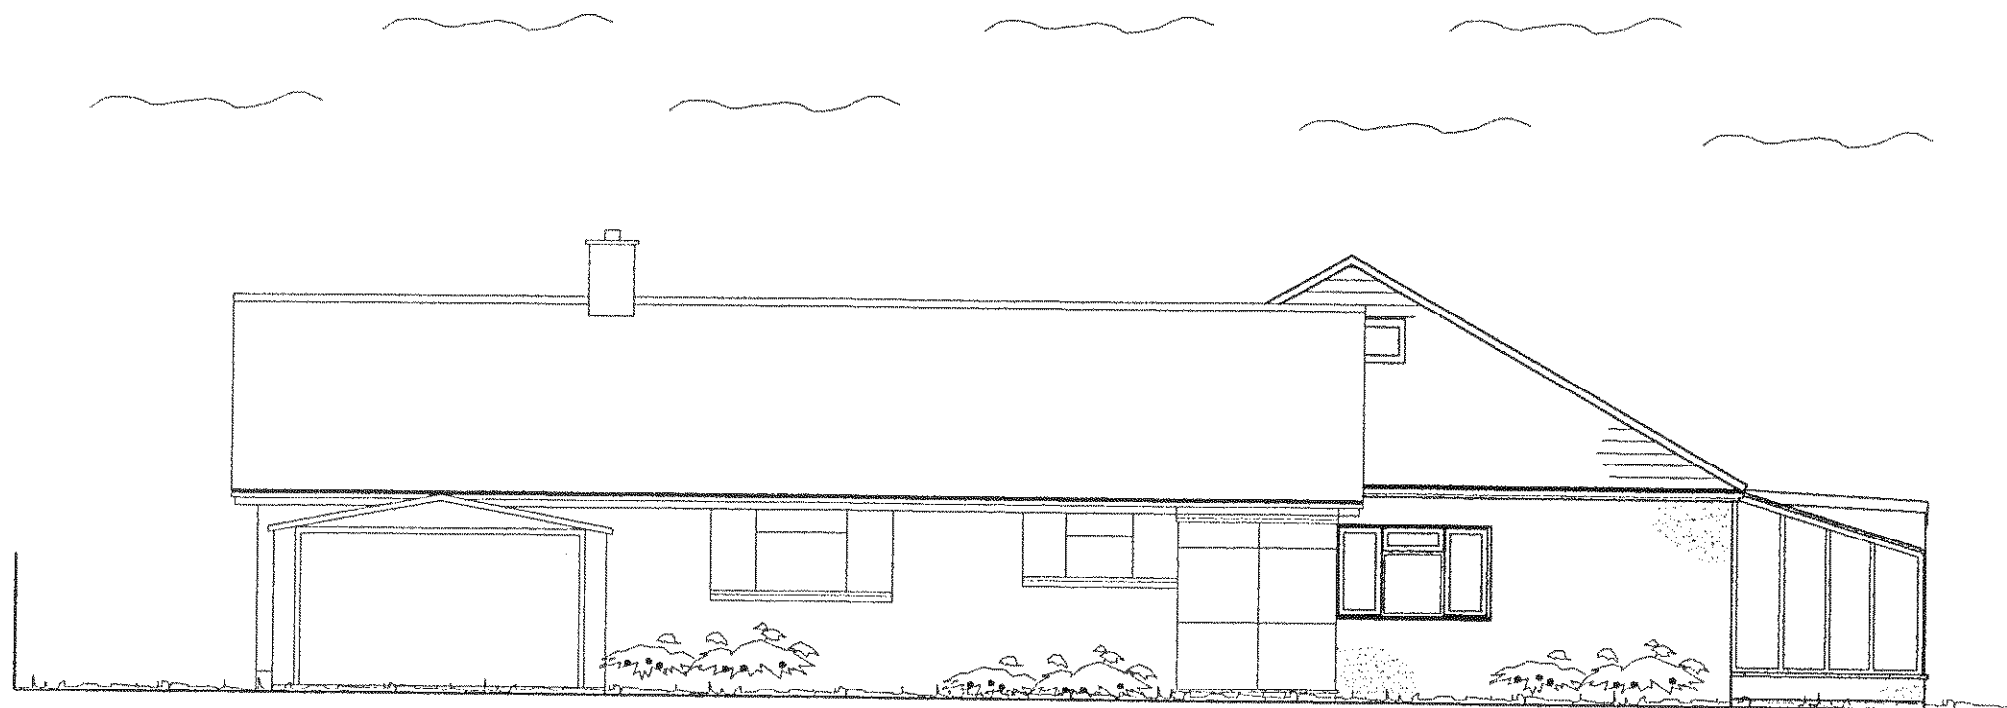

front (East) elevation

FG 159 09

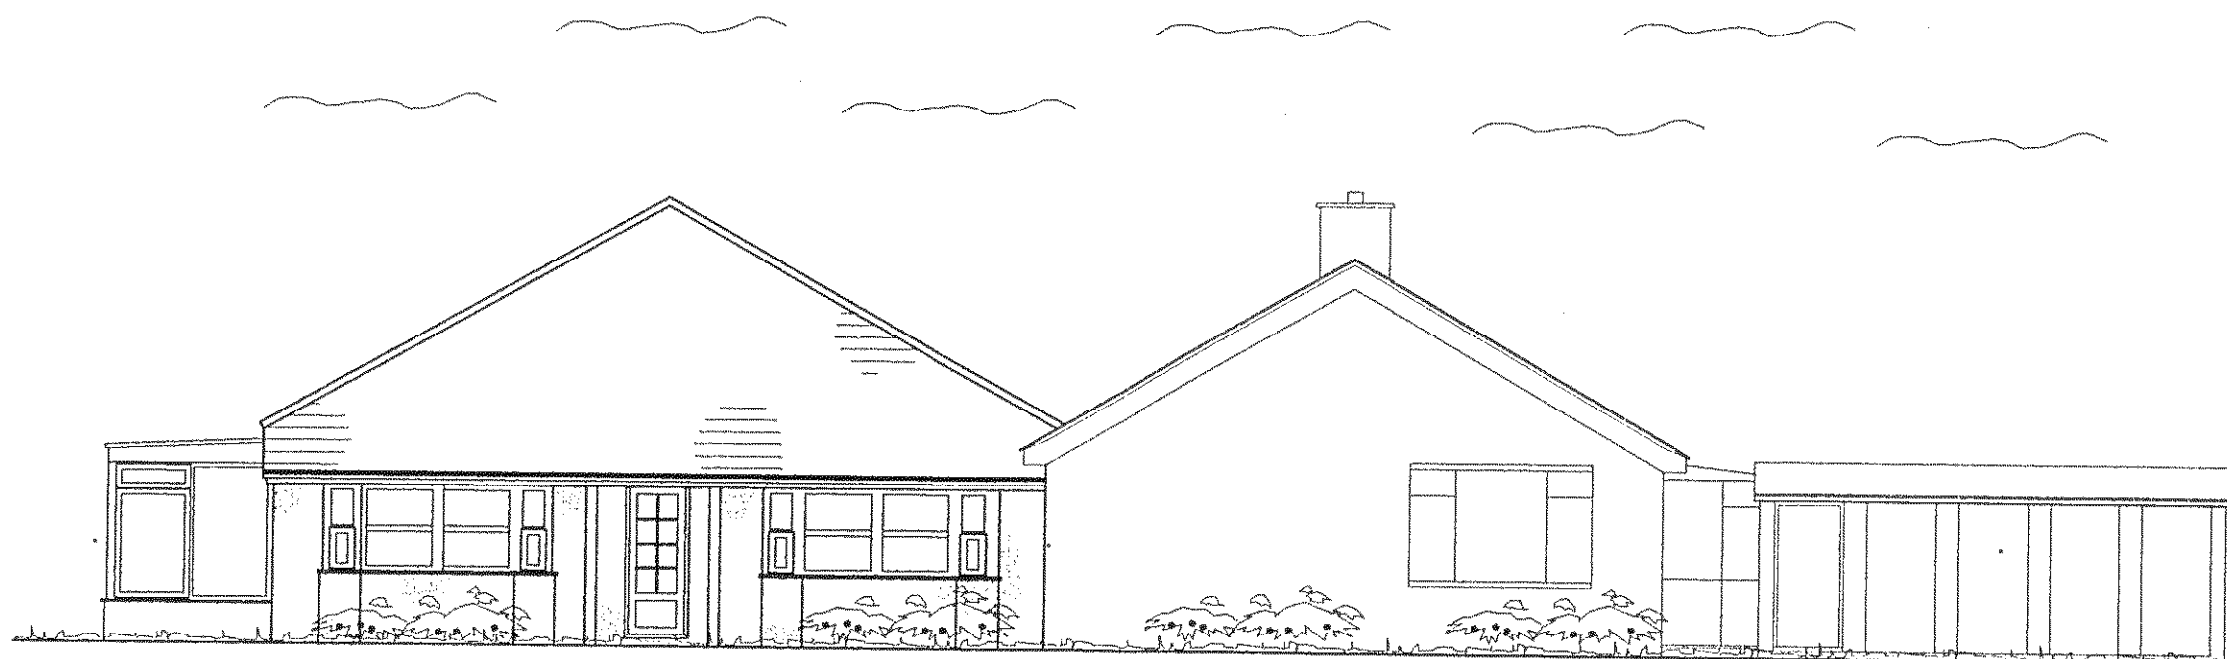

side (South) elevation

Client:

Mr & Mrs Smith
Meadow Cottage
34 Sea Lane, Ferring

Proposed work:

New 1st floor
extension

Drg. title:

Existing front &
South elevations

Drg. no:

SMITH 02

Scale:

1:100

Rev:

Drawn:

14.08.09

Marlborough Designs (Sx) Ltd

11 Marlborough Road
Goring-by-Sea
Worthing
West Sussex
BN12 4EY

Tel: 01903 242302

Mob: 07808 763436

Email: mdsd@ntlworld.com