



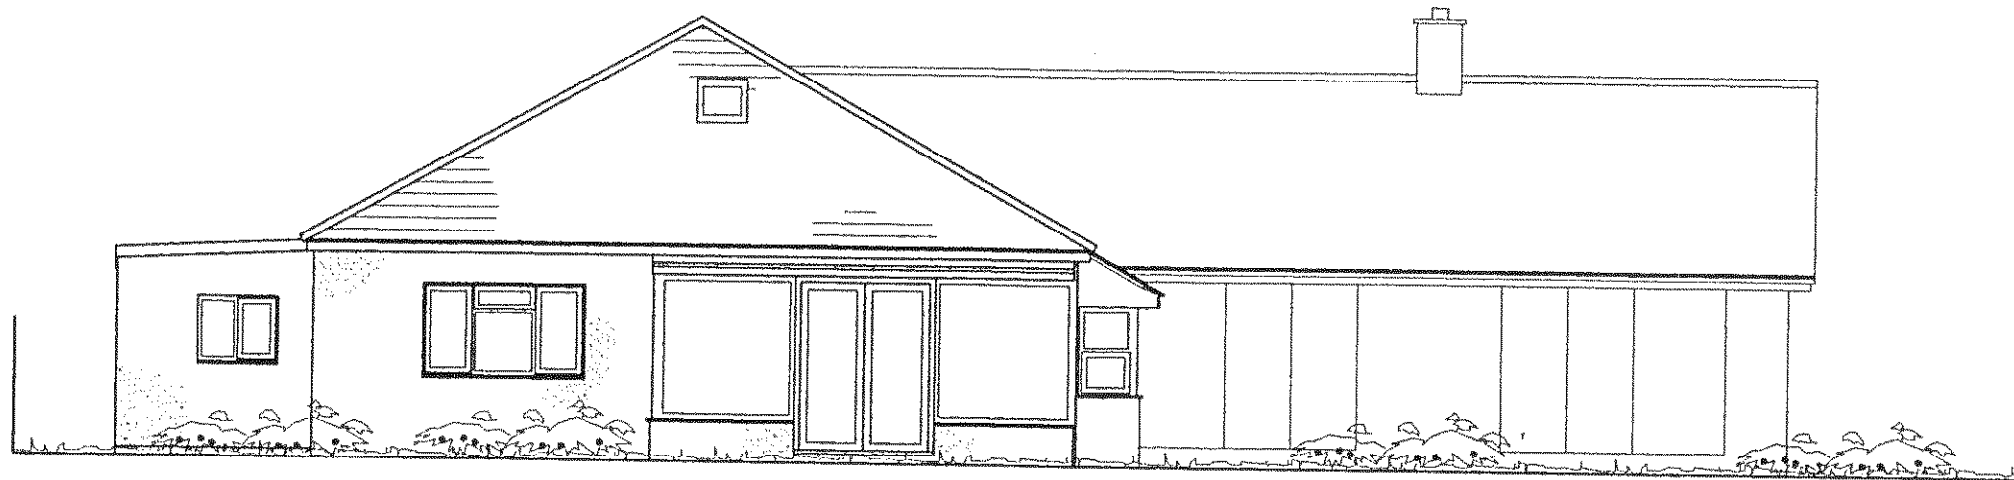

FG 159 09

rear (West) elevation

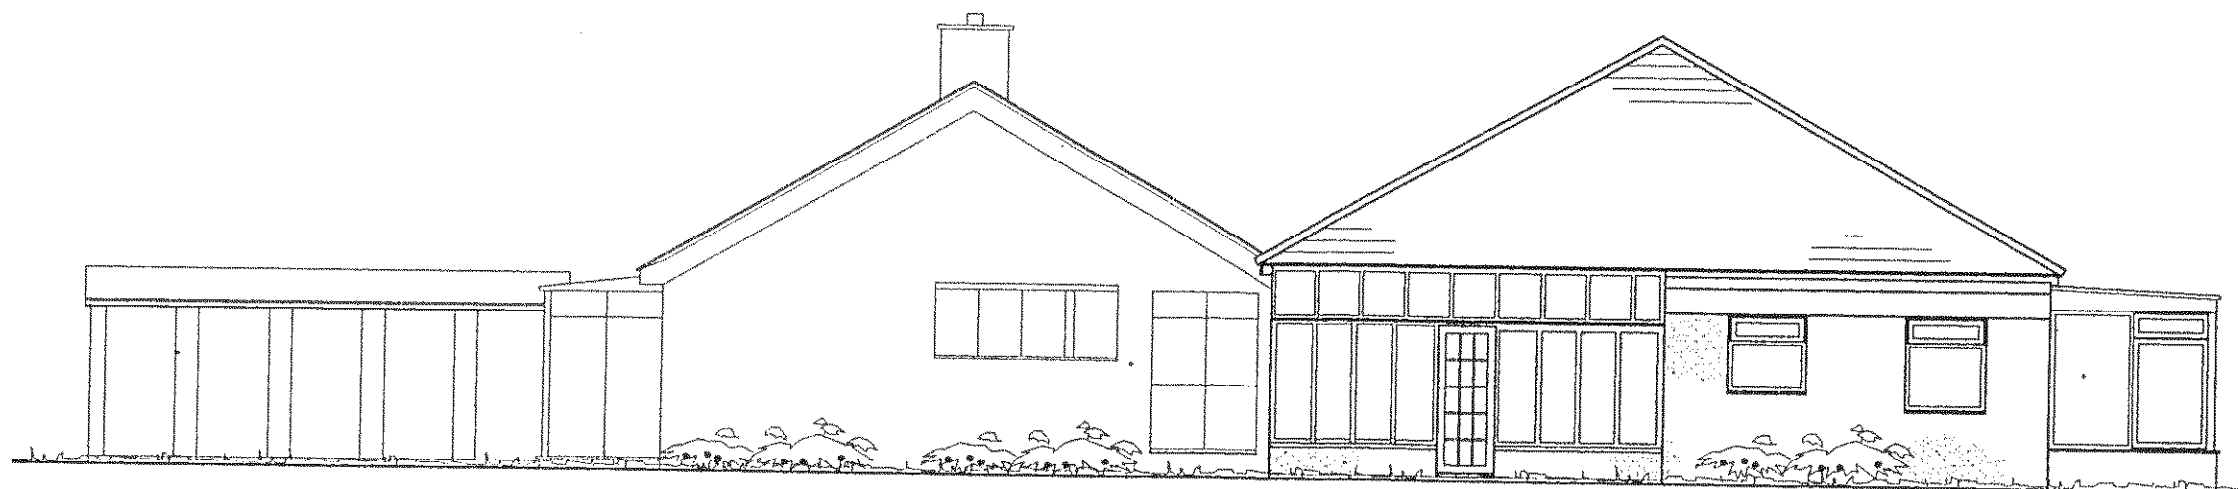

side (North) elevation

Client:
Mr & Mrs Smith
Meadow Cottage
34 Sea Lane, Ferring
Proposed work:
New 1st floor
extension

Org. title:
Existing rear &
North elevations
Org. no:
SMITH 03
Scale:
1:100
Rev:
Drawn:
14.08.09

Marlborough Designs (Sx) Ltd
11 Marlborough Road
Goring-by-Sea
Worthing
West Sussex
BN12 4EY
Tel: 01903 242302
Mob: 07808 763436
Email: mdsLtd@ntlworld.com