


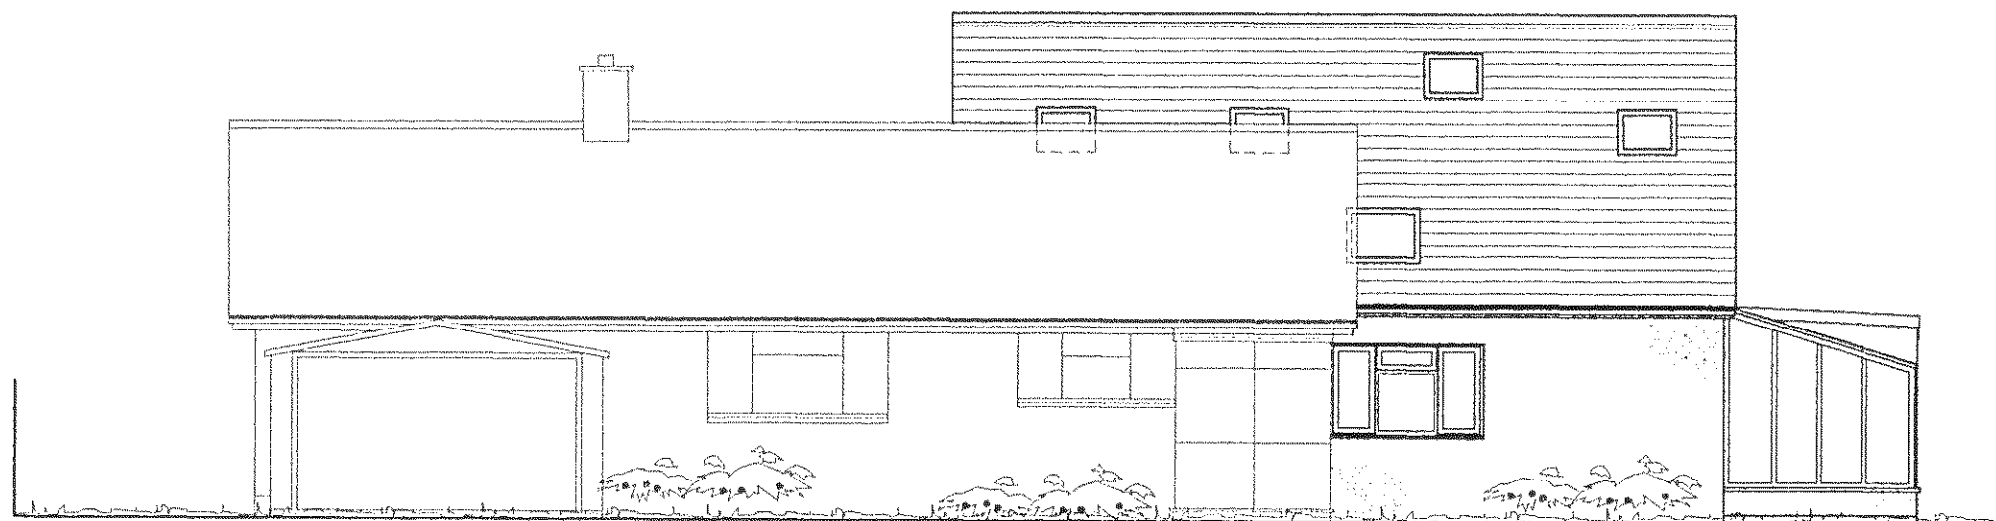

front (East) elevation



side (South) elevation

NOTES:

1. Extension shown fully hatched.
2. Roof tiles to be plain concrete to match existing removed.
3. First floor external walls to be white painted render.
4. Dormer walls to be plain concrete tiles to match roof.
5. Windows to be in white PVCu to match existing.
6. Flat roof to be 3 layer felt and chippings.

Rev: A - Stair roof window amended. 08.12.09

Client:

Mr & Mrs Smith
Meadow Cottage
34 Sea Lane, Ferring

Proposed work:

New 1st floor
extension

Drg. title:

Proposed front &
South elevations

Drg. no:

SMITH 06

Scale:

1:100

Rev:

A

Drawn:

19.08.09

Marlborough Designs (Sx) Ltd

11 Marlborough Road
Goring-by-Sea
Worthing
West Sussex
BN12 4EY

Tel: 01903 242302
Mob: 07808 763436
Email: mdsd@ntlworld.com