



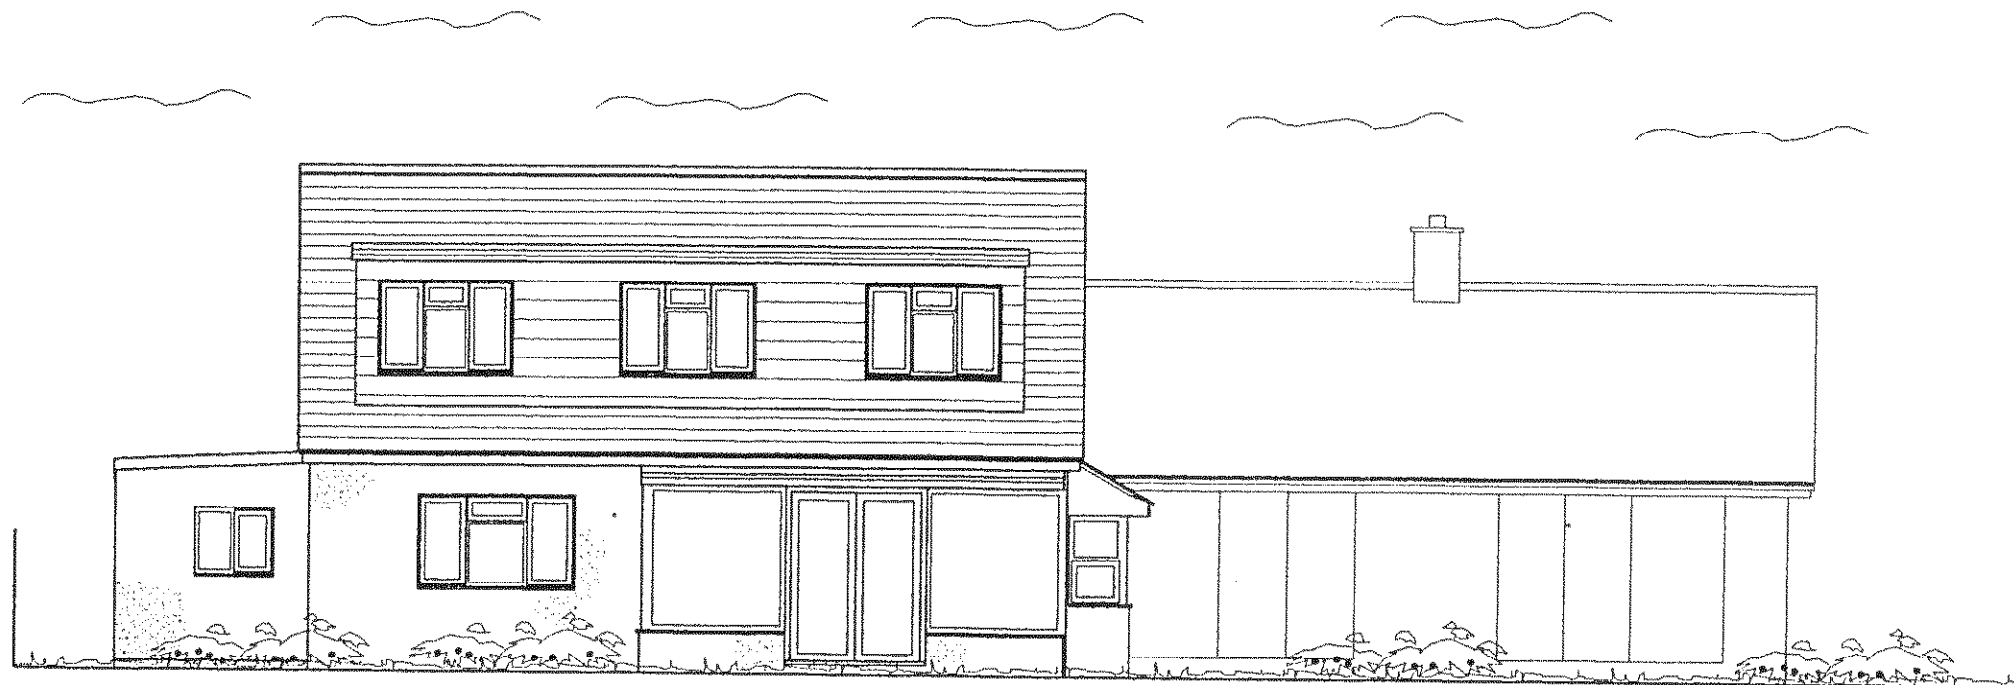

rear (West) elevation

FG 159 09

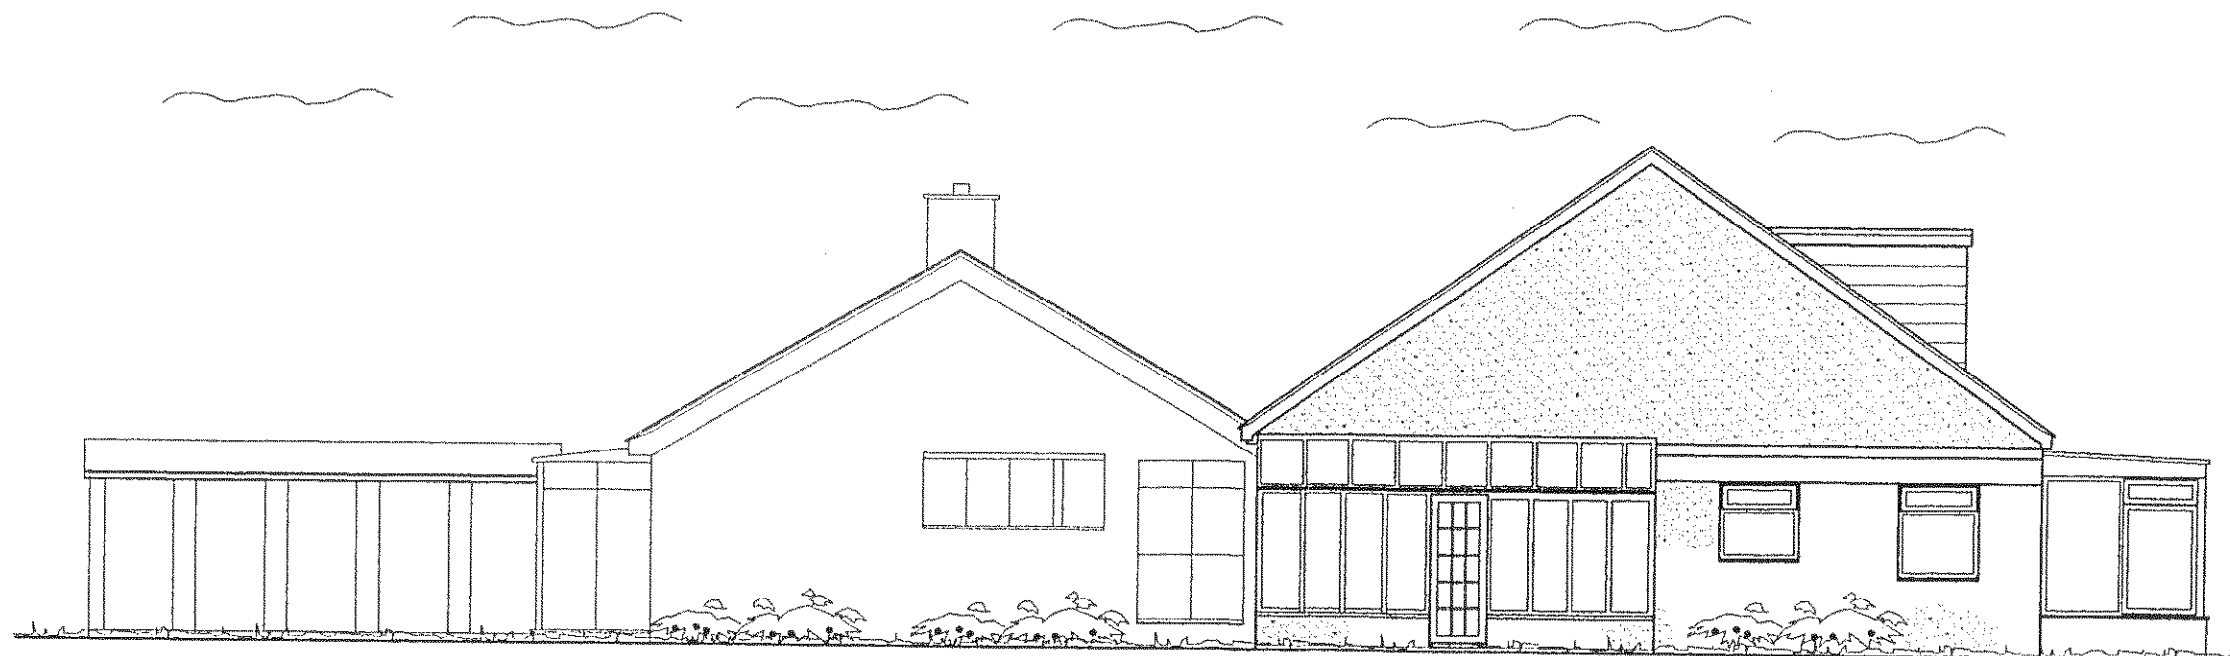

side (North) elevation

Rev: A - Gable windows omitted. 08.12.09

Client:

Mr & Mrs Smith
Meadow Cottage
34 Sea Lane, Ferring

Proposed work:

New 1st floor
extension

Drg. title:

Proposed rear &
North elevations

Drg. no:

SMITH 07

Rev:

A

Scale:

1:100

Drawn:

18.08.09

Marlborough Designs (Sx) Ltd

11 Marlborough Road
Goring-by-Sea
Worthing
West Sussex
BN12 4EY

Tel: 01903 242302

Mob: 07808 763436

Email: mdsd@ntlworld.com