




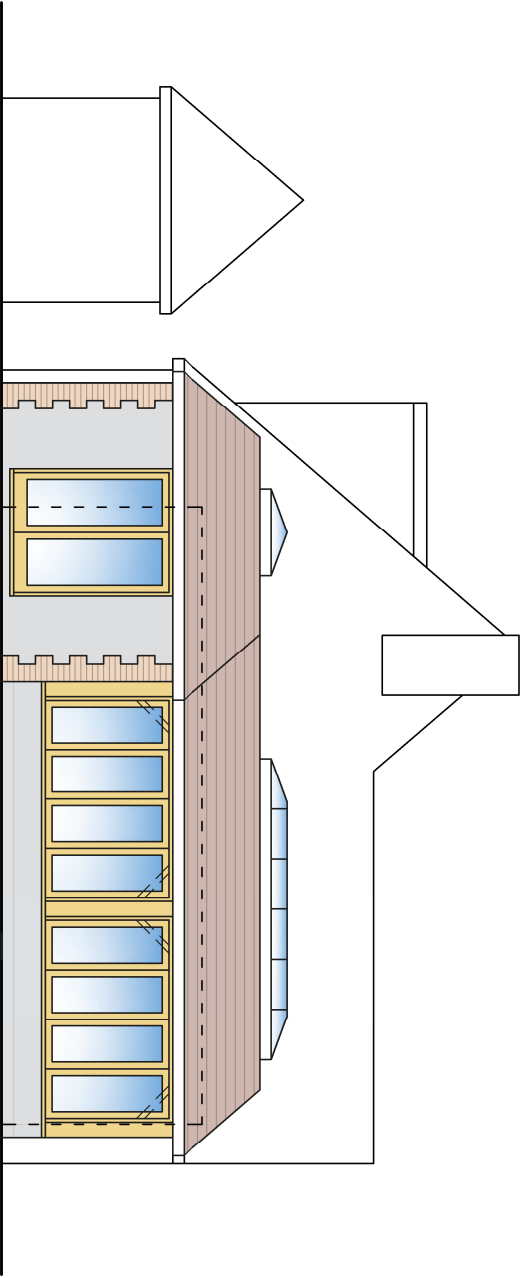


Rear Elevation @ 1:100

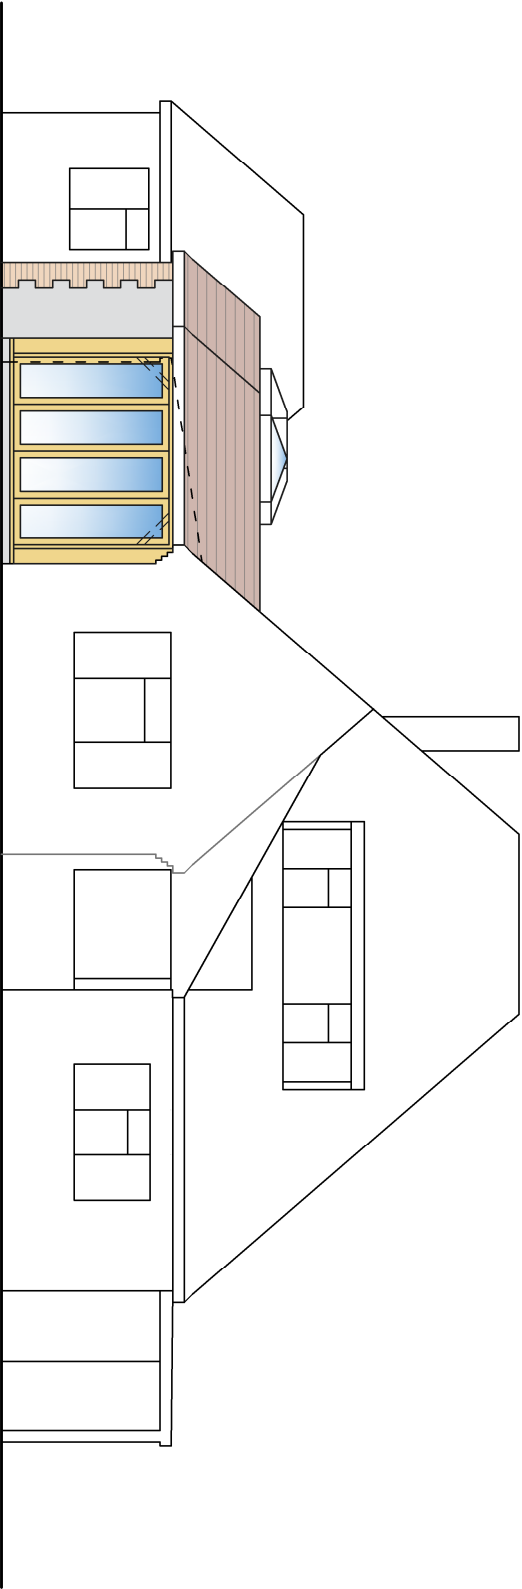


Side Elevation @ 1:100

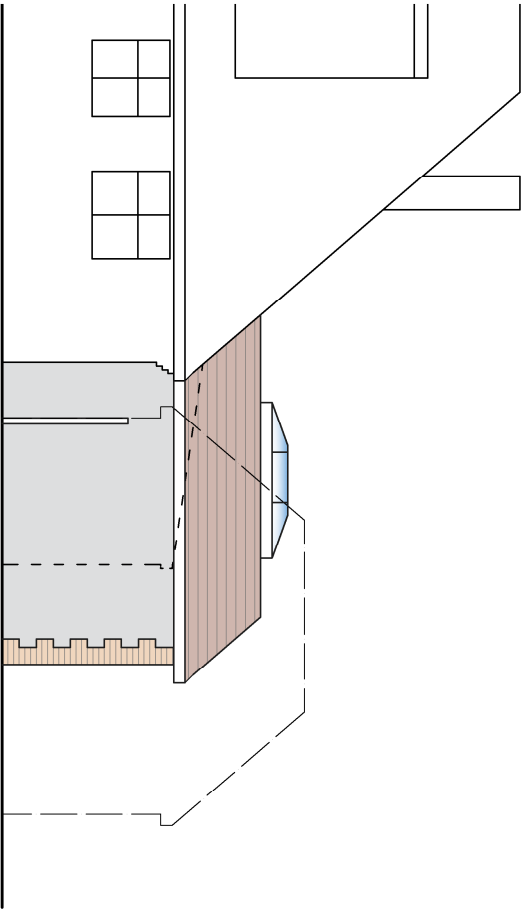

Side Elevation @ 1:100

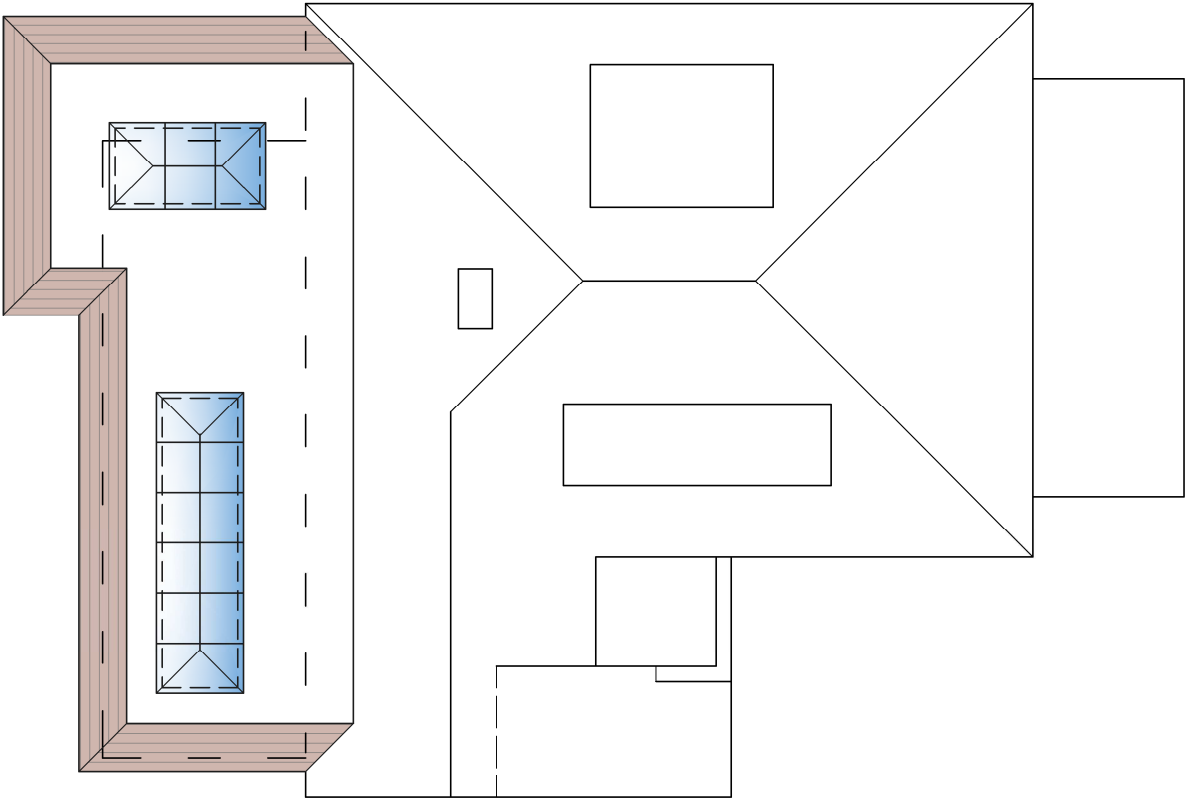

Roof Plan @ 1:100

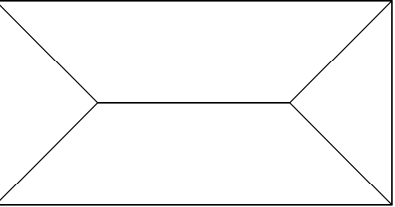

Rev	Description	Date			
Job Reference Orangery Magalia, Tamarisk Road Ferring, BN12 5ER Client Mr Smith					
Drawing Title Proposed Elevations		Drawing No ADC 1375/04 Rev			
Date	Scale	Dwg Size	Plot Style	Drawn	Checked
10.08.21	1:50	A3	ADCgrey.spl	AD	
All dimensions to be checked on site and do not scale from this drawing. This drawing should be approved by Local Authority Building Control or other appropriate checking authority prior to commencement of work. This drawing should not be reproduced without the prior consent of the author. ADC Alistair Dodd Consulting Architectural Services 72a Beaconsfield Road . Brighton . East Sussex . BN1 6DD Tel: 01273 669466 Email: info@adcbrighton.co.uk www.adcbrighton.com					

STRICT COUNCIL FG/159/21/HH