




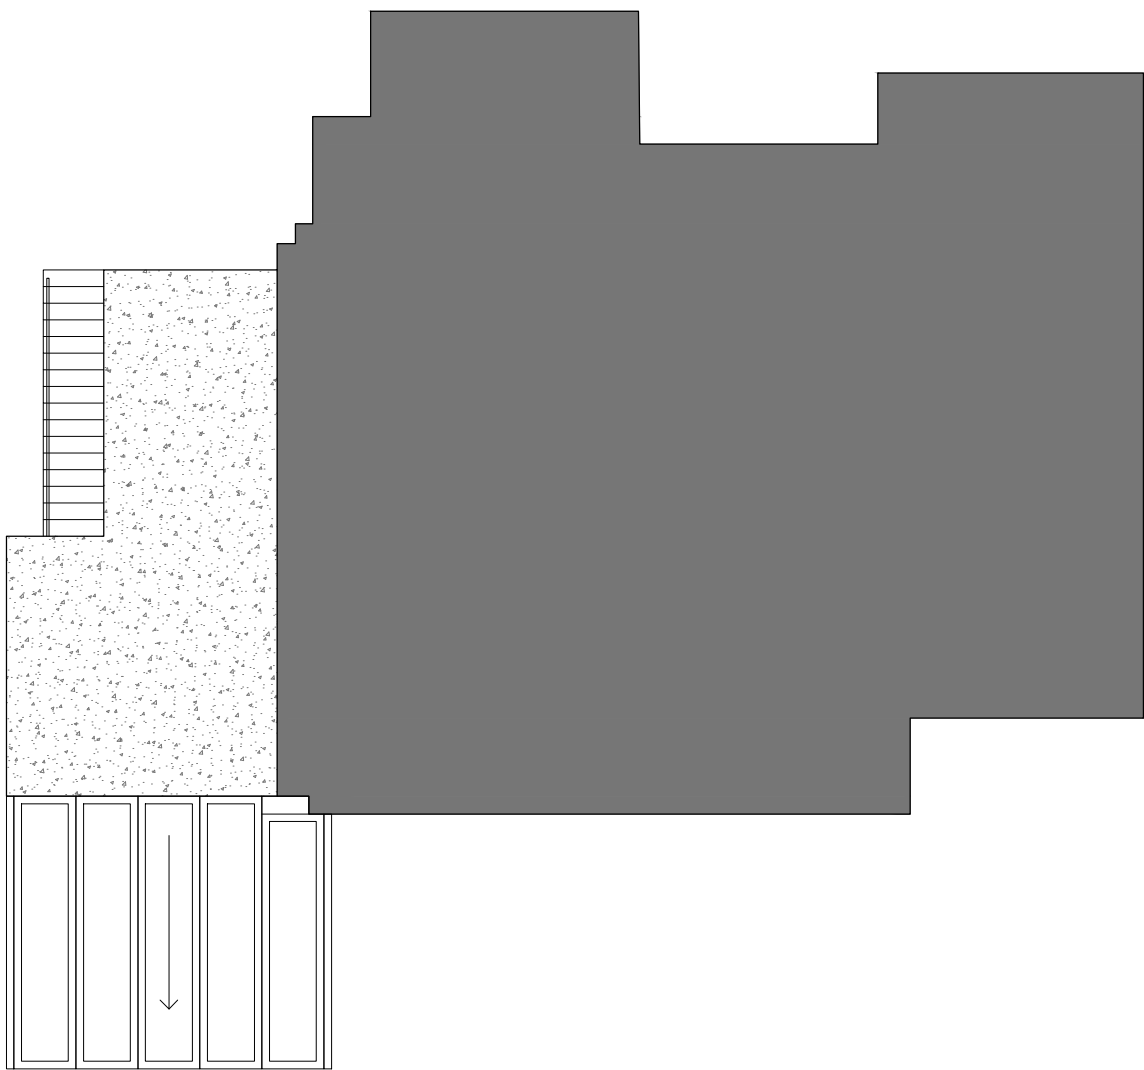

Existing Roof Plan

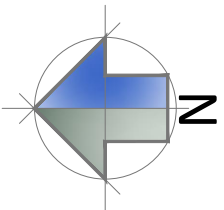

Proposed Roof Plan

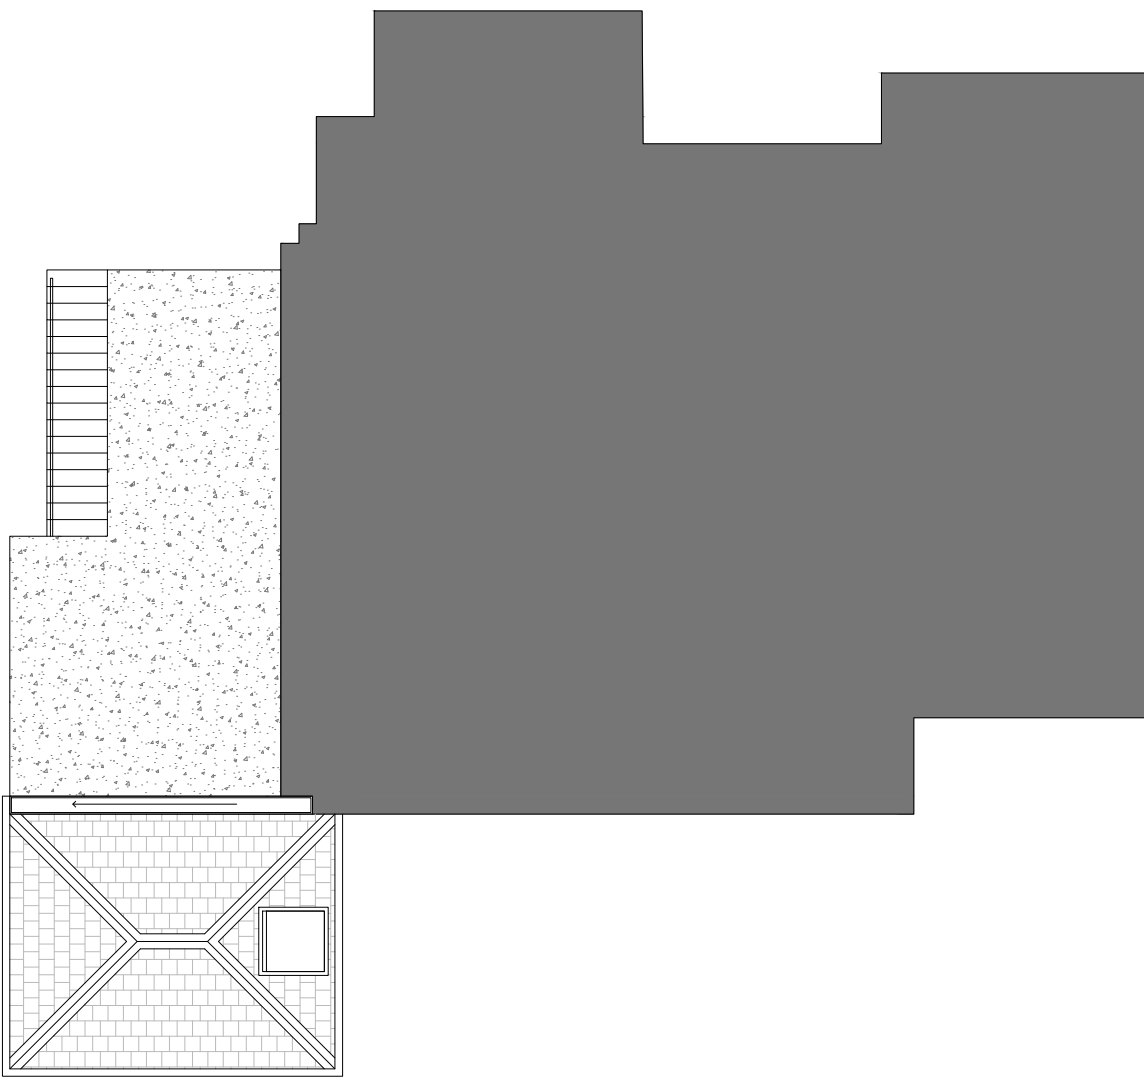

E: Cre8tivelines@outlook.com M:07500181917
No.2 Old School, Old School Lane, Fittleworth, RH20 1JZ

THESE DRAWINGS ARE FOR PLANNING PERMISSION ONLY.
ALL MEASUREMENTS TO BE TAKEN ON SITE FOR BUILDING WORKS.

	PROJECT No.1 , Morton	DRAWING NO. 1467-P005	SCALE 1:100 @ A3	27 Oct	A 2020
	ADDRESS No.1 Ferring Grange Gardens	DRAWING TITLE Existing & Proposed Roof Plan	DRAWN BY CRE8TIVE LINES - ROZ NOWAK		
ARUN DISTRICT COUNCIL FG/15/21/PL BN12 5HS					