


Proposed East Elevation

0 1m 5m 10m
scale 1:100




Proposed North Elevation

0 1m 5m 10m
scale 1:100

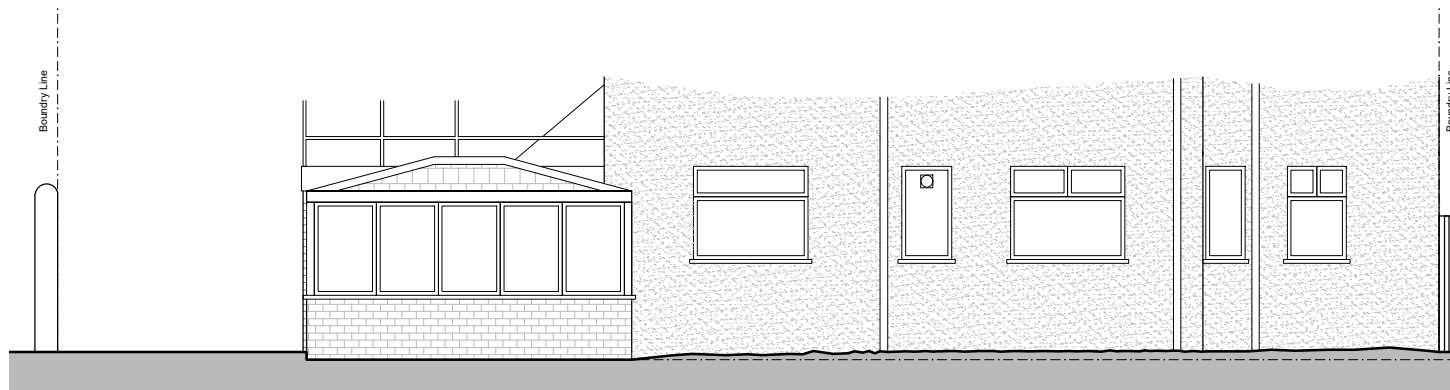

Proposed West Elevation

0 1m 5m 10m
scale 1:100

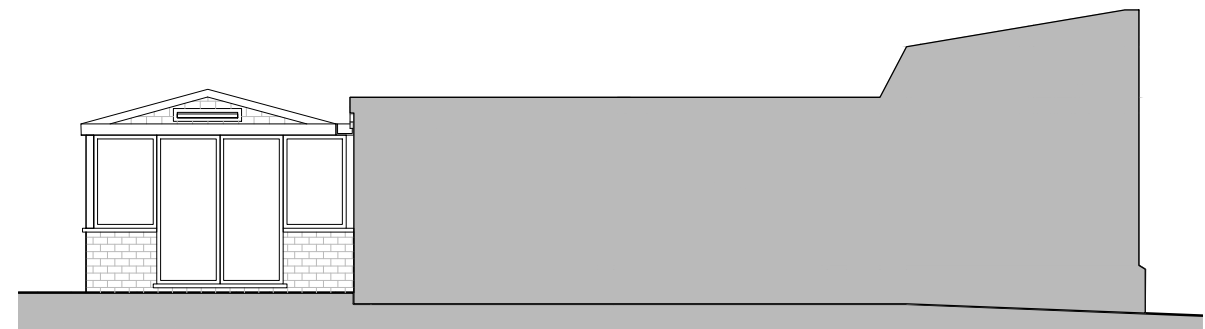

Proposed South Elevation

0 1m 5m 10m
scale 1:100



E: Cre8tivelines@outlook.com M:07500181917
No.2 Old School, Old School Lane, Fittleworth, RH20 1JZ

THESE DRAWINGS ARE FOR PLANNING PERMISSION ONLY.
ALL MEASUREMENTS TO BE TAKEN ON SITE FOR BUILDING WORKS.

PROJECT Chambers ,No.23	DRAWING NO. 1459-P301	SCALE 1:100 @ A3	27 Oct	A 2020
ADDRESS No.23 Heathfield Close Worthing	DRAWING TITLE Proposed Elevations	DRAWN BY CRE8TIVE LINES - ROZ NOWAK		
ARUN DISTRICT COUNCIL FG/15/21/PL BN13 1LJ				