



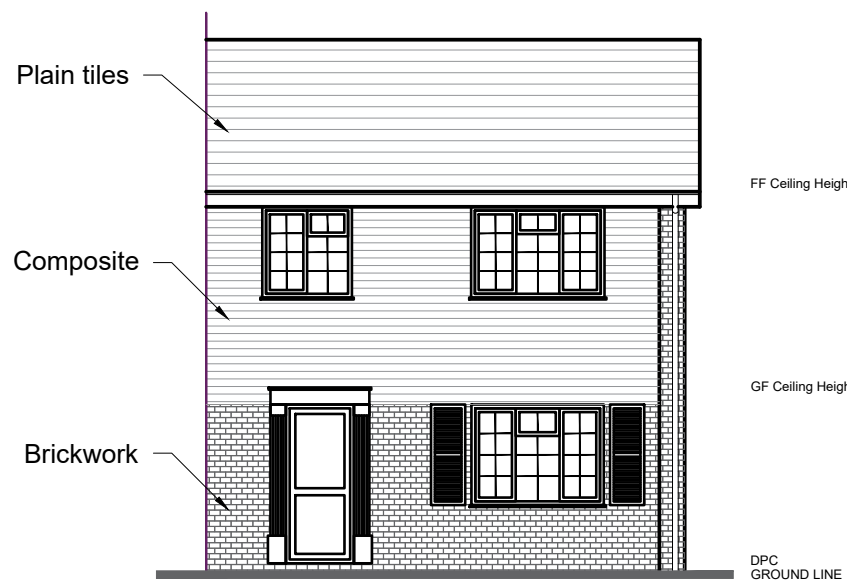


Existing Front Elevation
Scale: 1:100

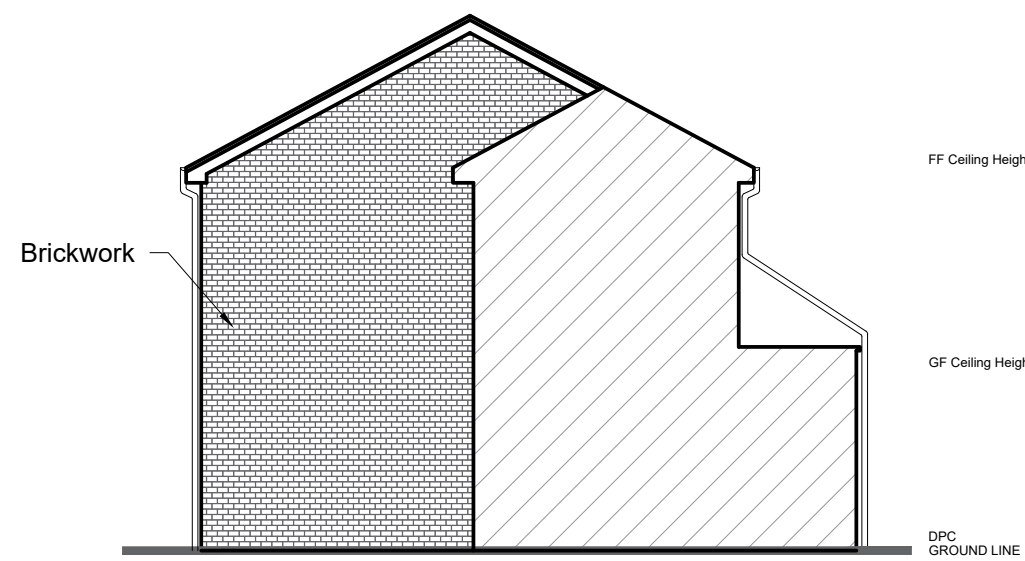


Existing Side Elevation
Scale: 1:100




Existing Rear Elevation
Scale: 1:100

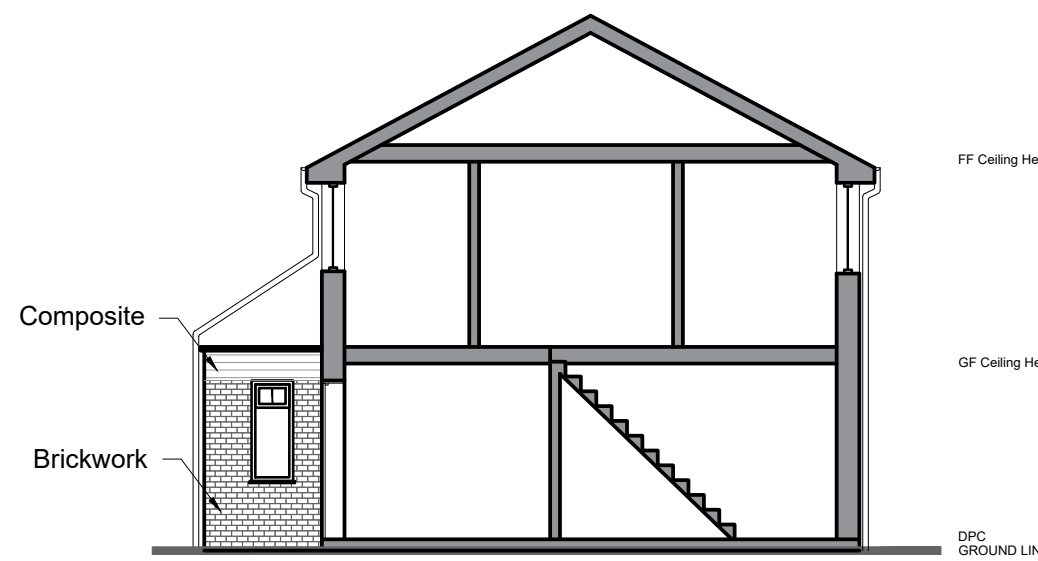


Existing Side Elevation (Section A-A)
Scale: 1:100

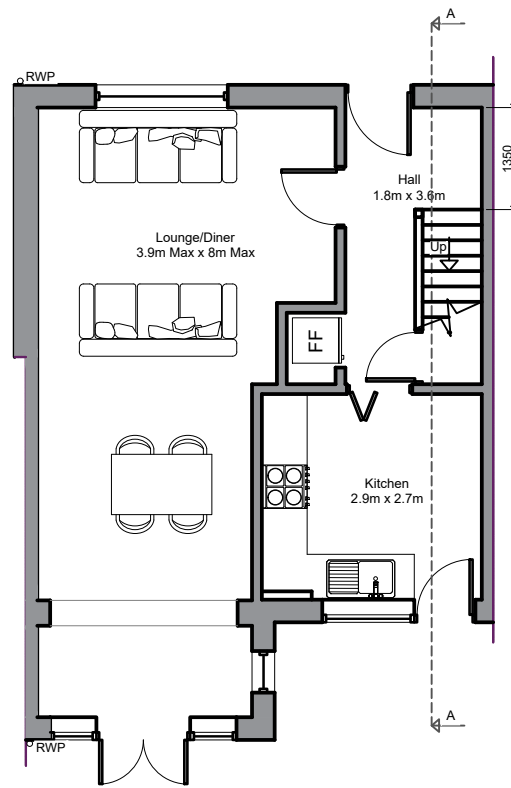

Existing Ground Floor Plan
Scale: 1:100

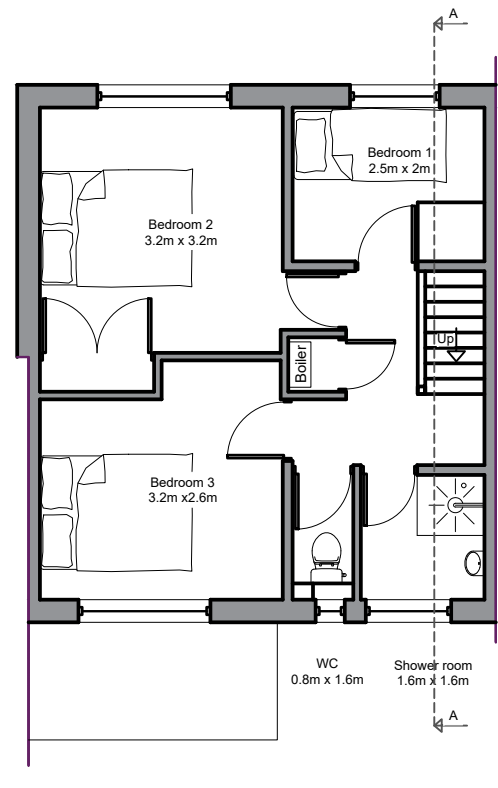


Existing First Floor Plan
Scale: 1:100

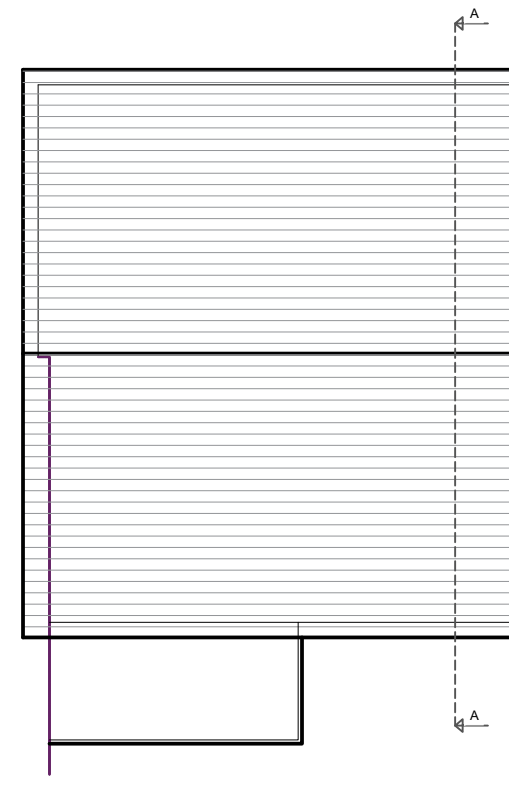


Existing Roof Plan
Scale: 1:100




Location Plan
Scale: 1:1250

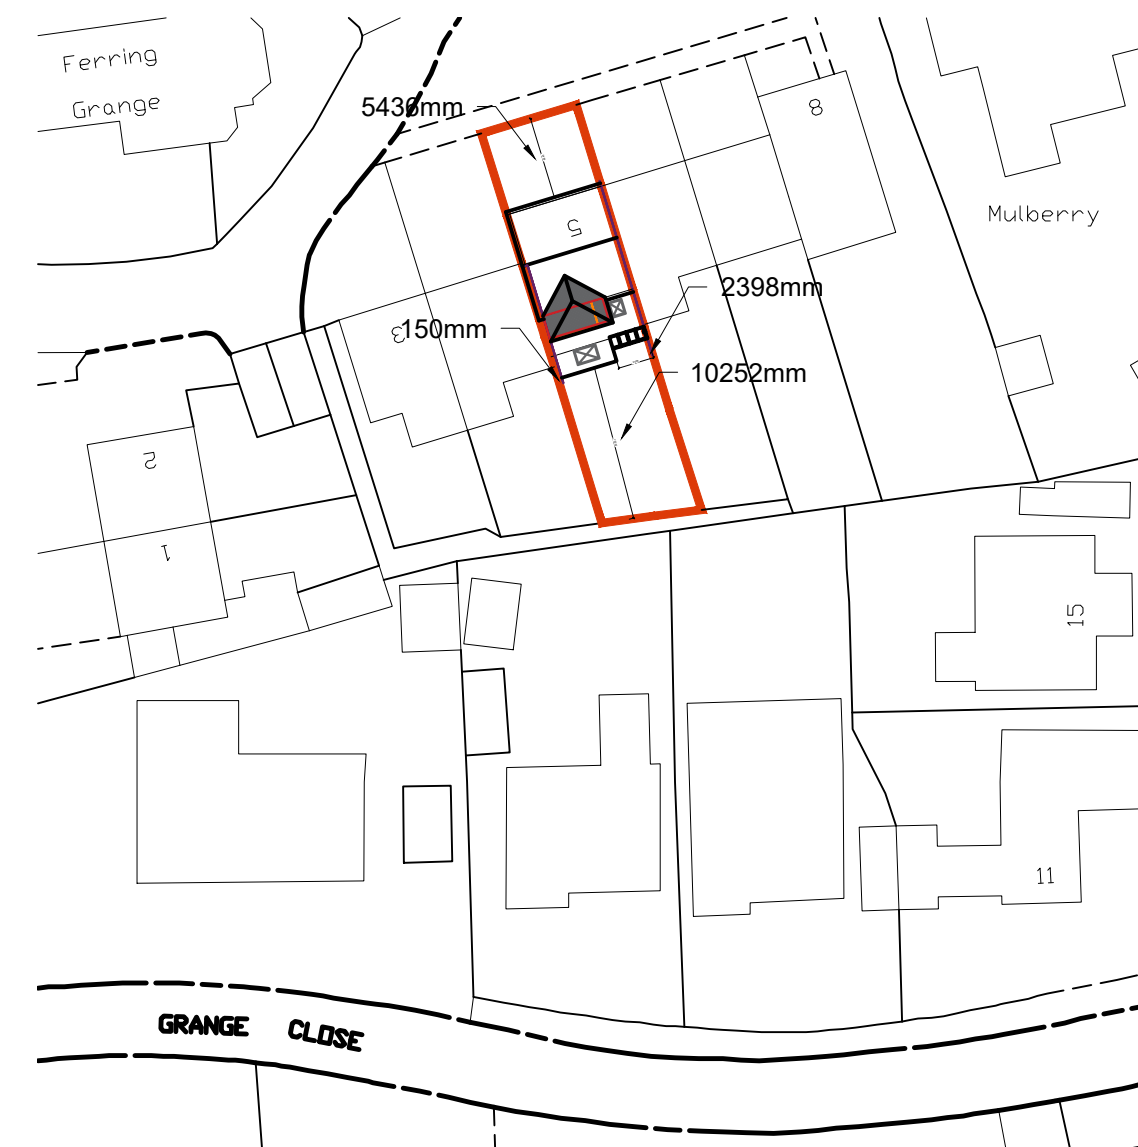


Block Plan
Scale: 1:500

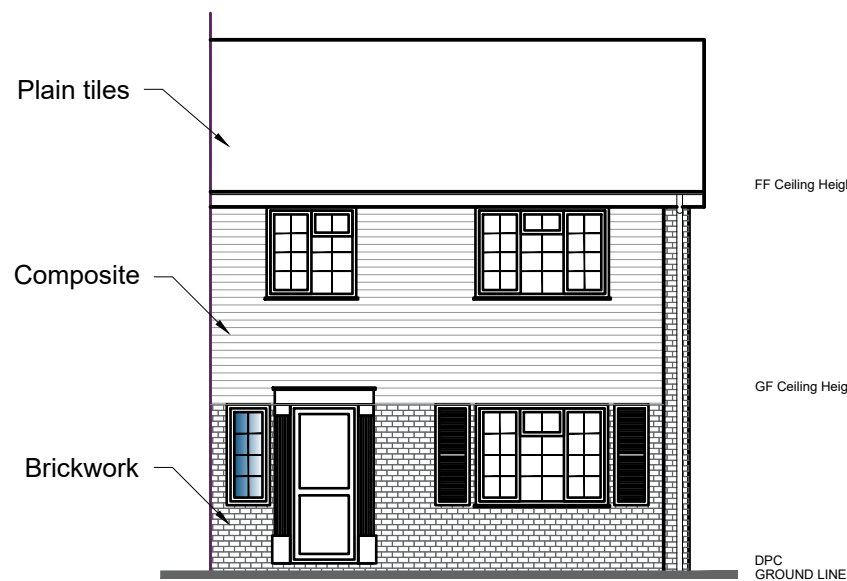


Proposed Front Elevation
Scale: 1:100

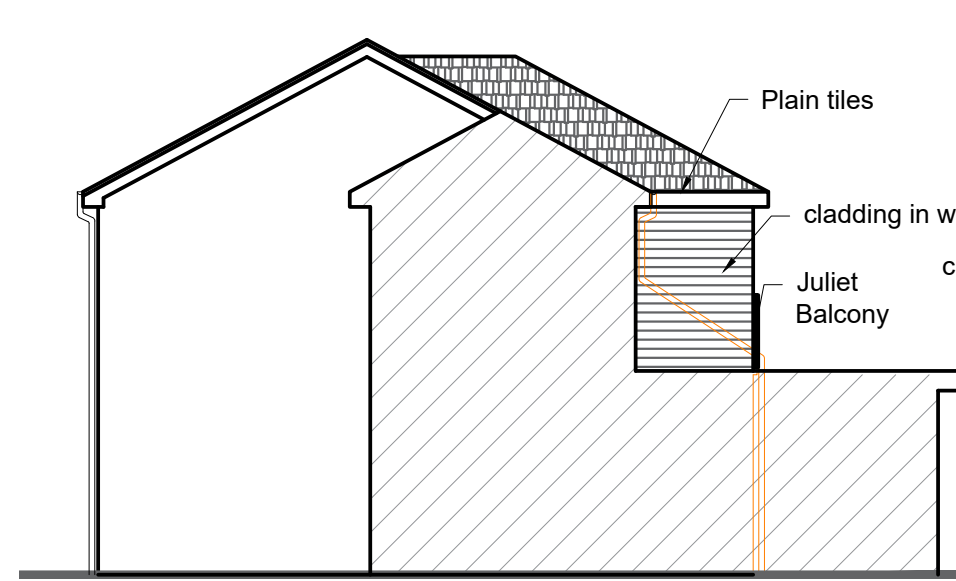


Proposed Side Elevation
Scale: 1:100

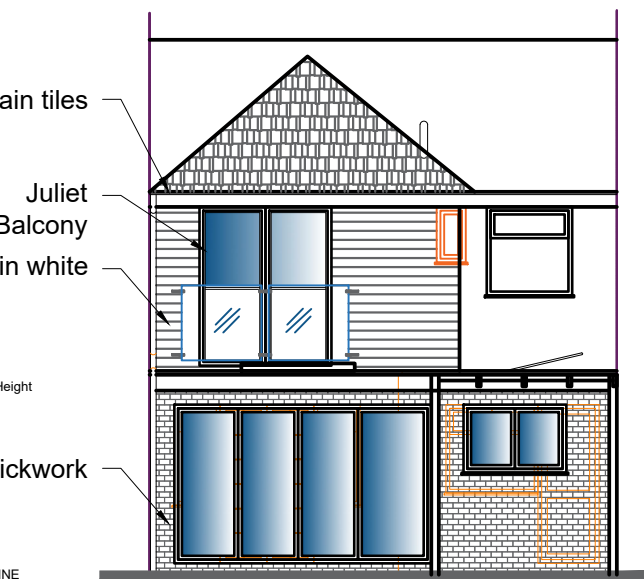


Proposed Rear Elevation
Scale: 1:100

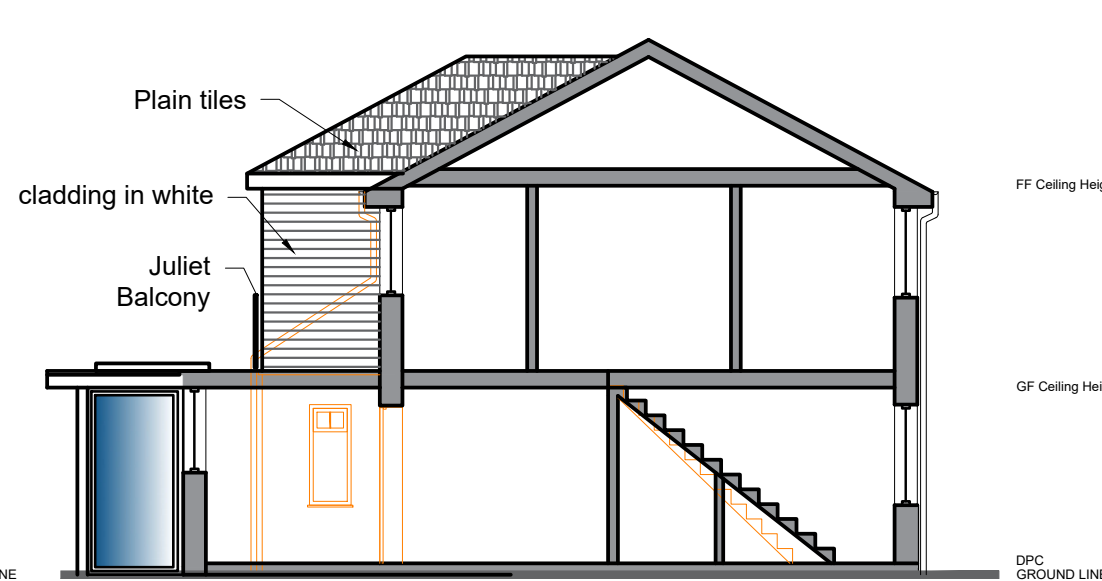


Proposed Side Elevation (Section A-A)
Scale: 1:100

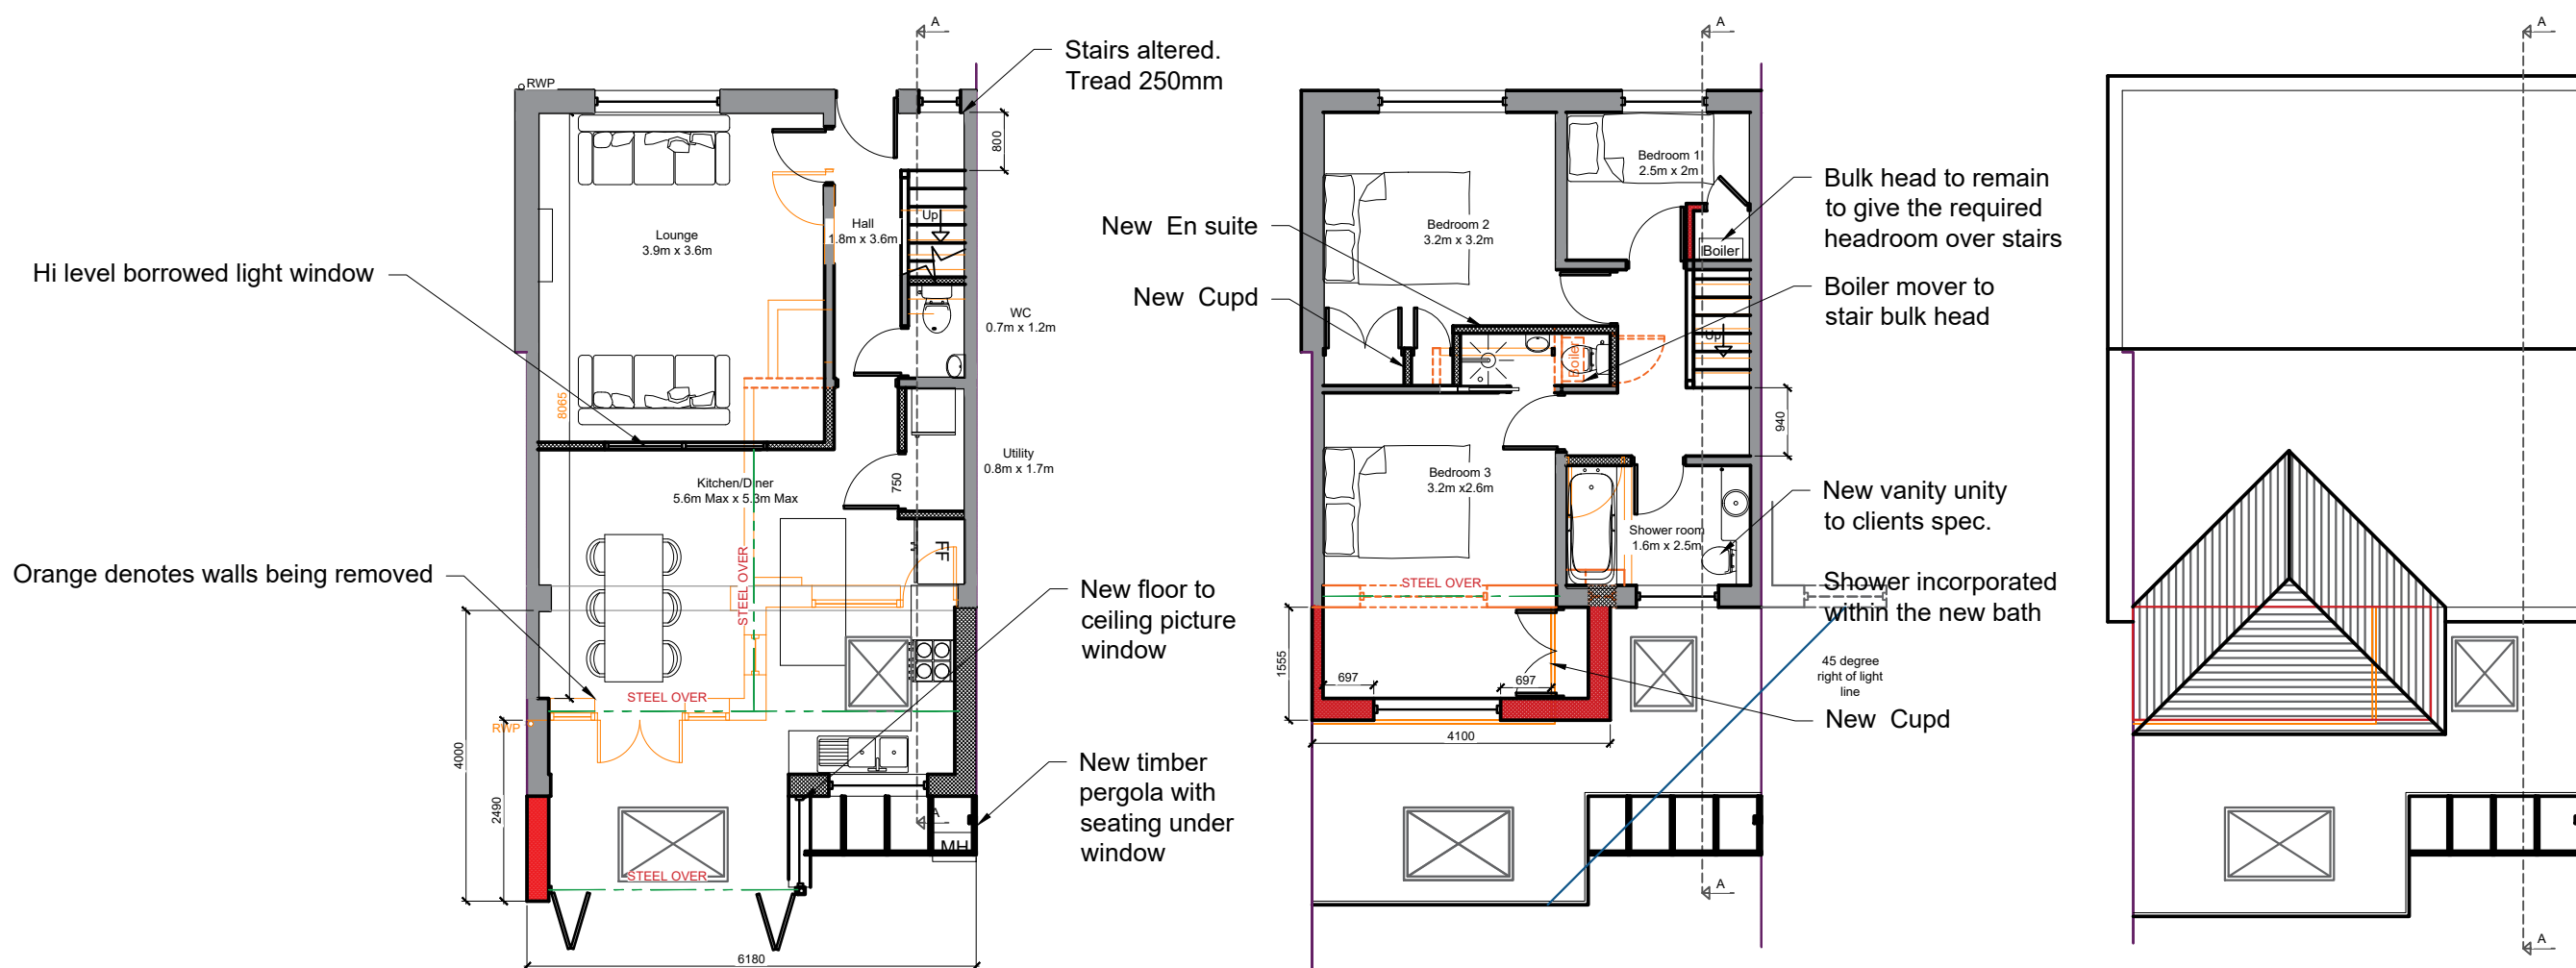

Proposed Ground Floor Plan
Scale: 1:100

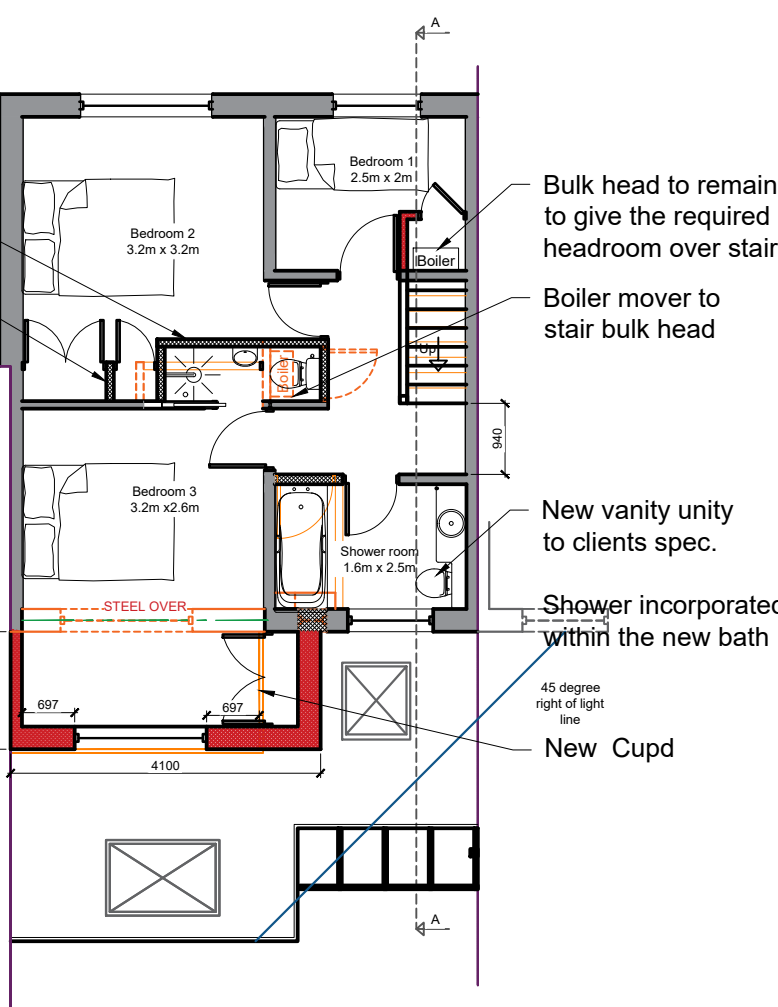

Proposed First Floor Plan
Scale: 1:100

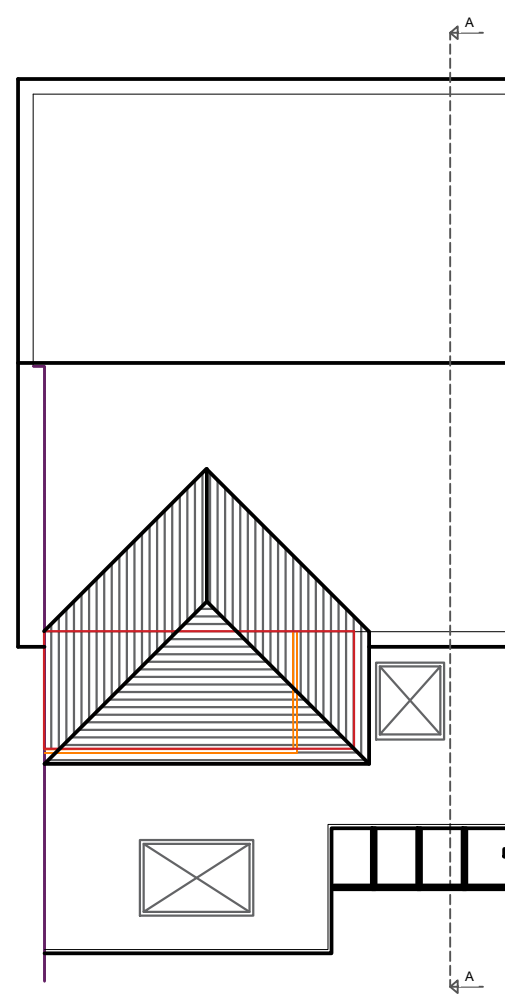

Proposed Roof Plan
Scale: 1:100


NOTE:

This drawing is to be read in conjunction with the Construction Notes and Structural Engineer's details.
The Contractor is responsible for all setting out and must check levels and dimensions on site before ordering materials or commencing work.
Refer to written dimensions only. Do not scale from drawings, except for the purposes of Planning assessment.
The Architect is to be immediately notified of any omissions or discrepancies.
Building work should not commence until all statutory approvals have been granted, i.e. Planning, Building Control, etc.
If a public sewer is discovered, consent to 'Build-over/Close-to' may be required from the Water Authority.

PARTY WALLS:

Work to Party Walls (including insertion of flashings, beam bearings, etc) are subject to Party Wall agreements with neighbours and are to be arranged by the Client in accordance with the Party Wall Act (i.e. Providing two months written notice)

- Below ground drainage - Surface Water
- Below ground drainage - Foul Water
- Discharge pipes
- Existing structure
- Proposed structure
- Removed structure

 

Revision	Date	Details	Initials
A	10/01/2022	Planning Amendments	DLS


These drawings and designs are the property of Shear Architectural Design Ltd and must not be copied, retained, or used without prior written consent.
© Copyright



CREATE INSPIRE ENHANCE

Unit 6 Riverside Business Centre,
Brighton Road,
Shoreham-by-Sea
BN43 6RE
07881 656512
info@sheararchitecturaldesign.co.uk
www.sheararchitecturaldesign.co.uk

PROJECT:
5 Ferring Grange Gardens
Ferring, Worthing
BN12 5HS
West Sussex
DRAWING TITLE:
Rear Extension

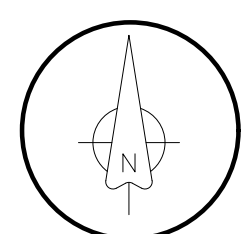

DATE:	27/12/2021
SCALE:	Various
DRAWN:	SC
CHECKED:	DS
SHEET	OF
21/106	PL1 A
PROJECT NUMBER:	DRAWING NUMBER: REVISION:

FOR APPROVAL