


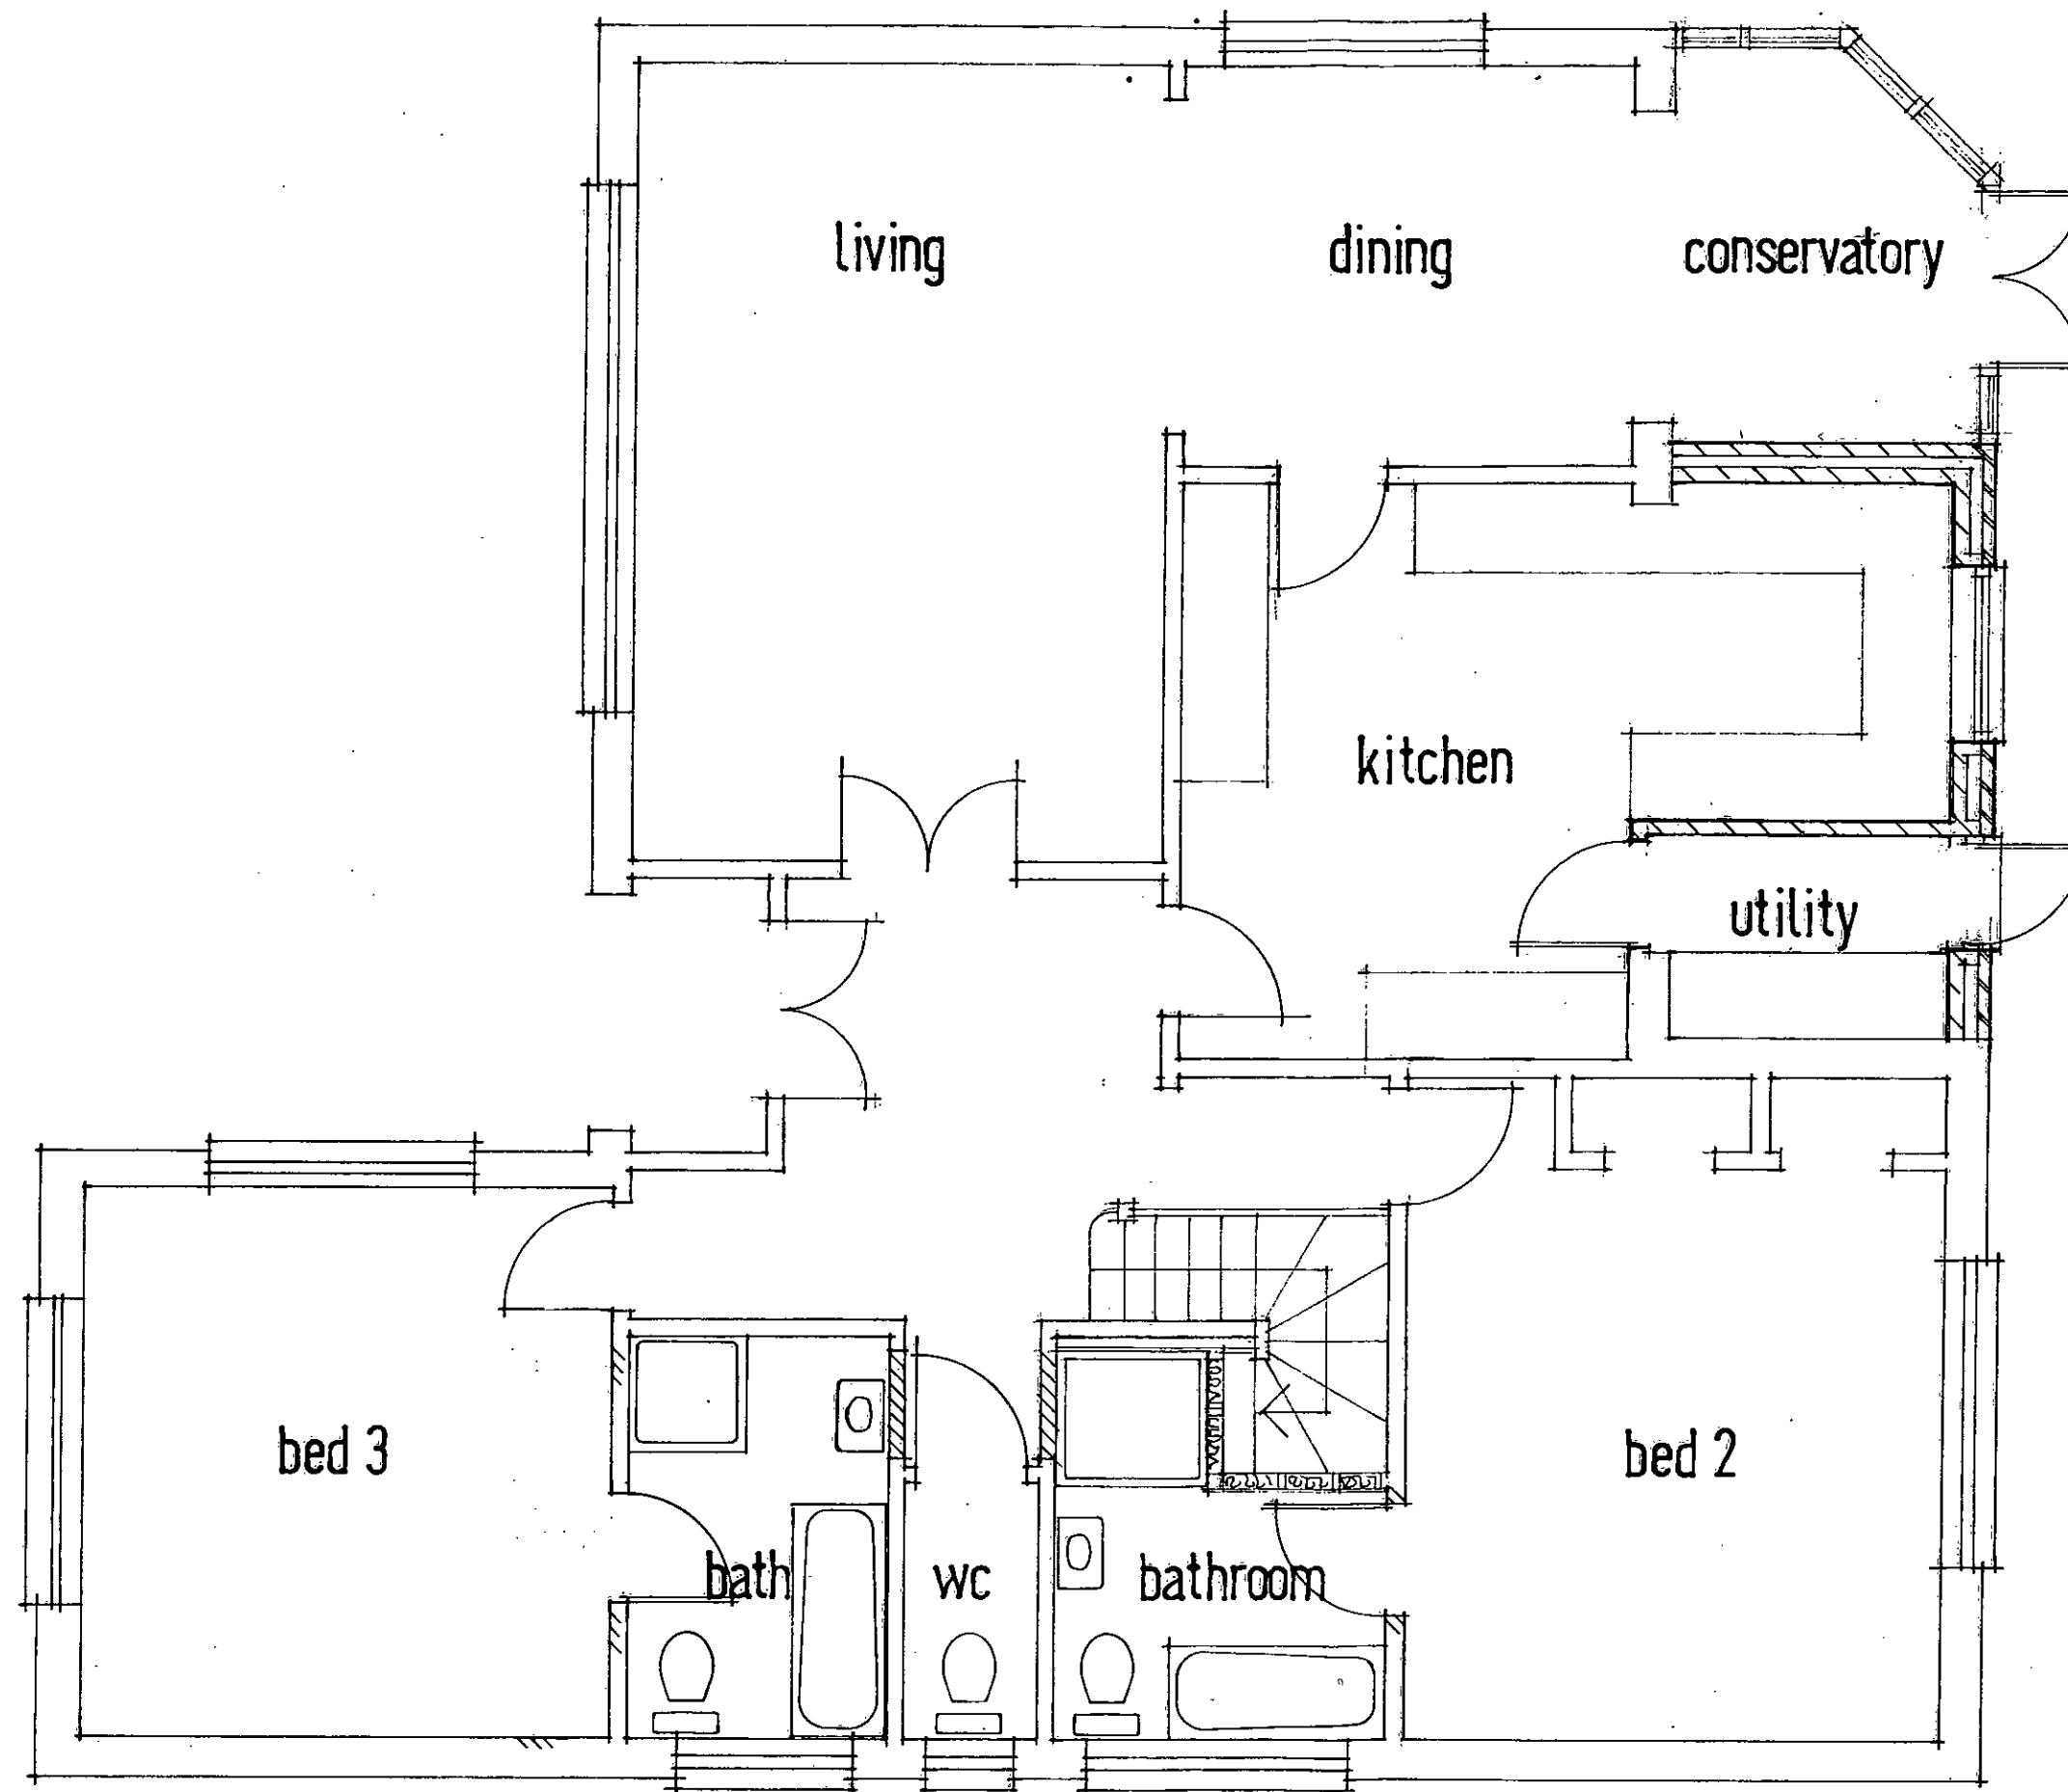

PROPOSED GROUND FLOOR

Roger A Barron Dip BS, FRICS
Chartered Building Surveyor

68, Churston Drive, Morden, Surrey, SM4 4JQ
M: 07505 698284 E: rogerbarron@blueyonder.co.uk

Project: Conversion of roof space and construction of
single storey rear extension and conservatory
at 1, St Aubyns Road, Ferring, BN12 5HA

Client: Mr and Mrs D Roberts

Title: PROPOSED GROUND FLOOR PLAN

Drawing No. 13 / 425 / 2 Scale: 1:50 at A3