



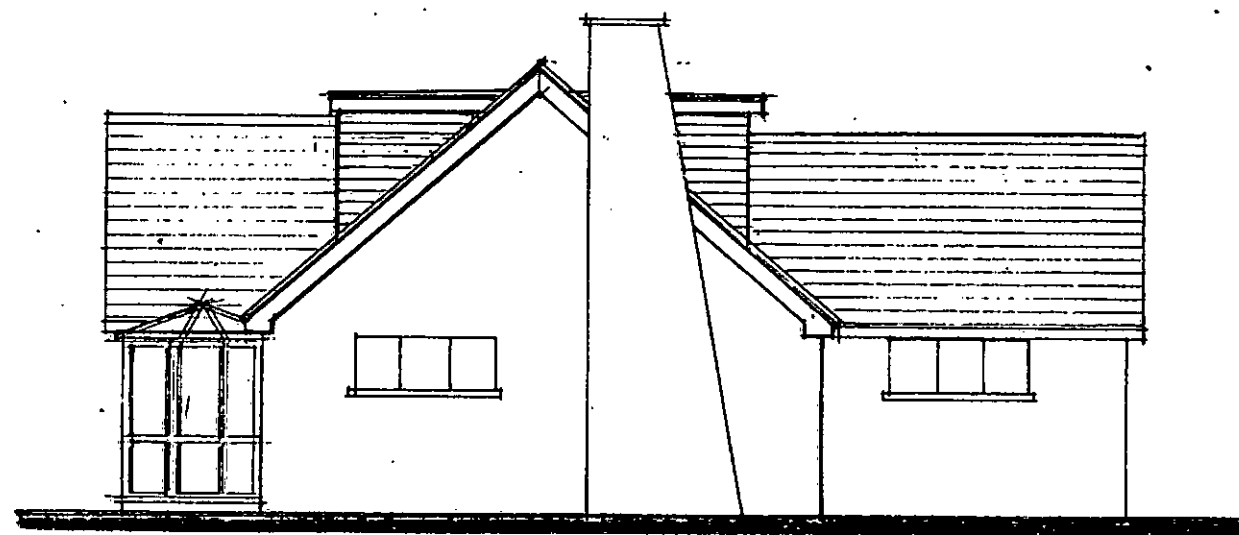


NORTH ELEVATION

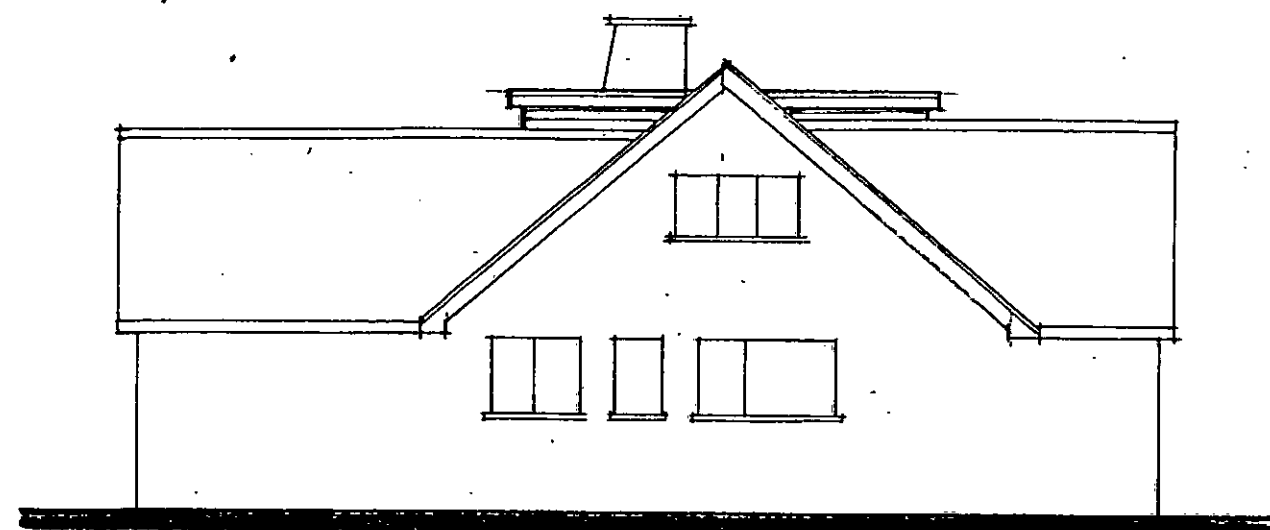


SOUTH ELEVATION

FRONT DORMER TO MATCH REAR
& FINISH TO BE PLAIN TILE
HANGING & WHITE PVC FASCIA & WINDOW

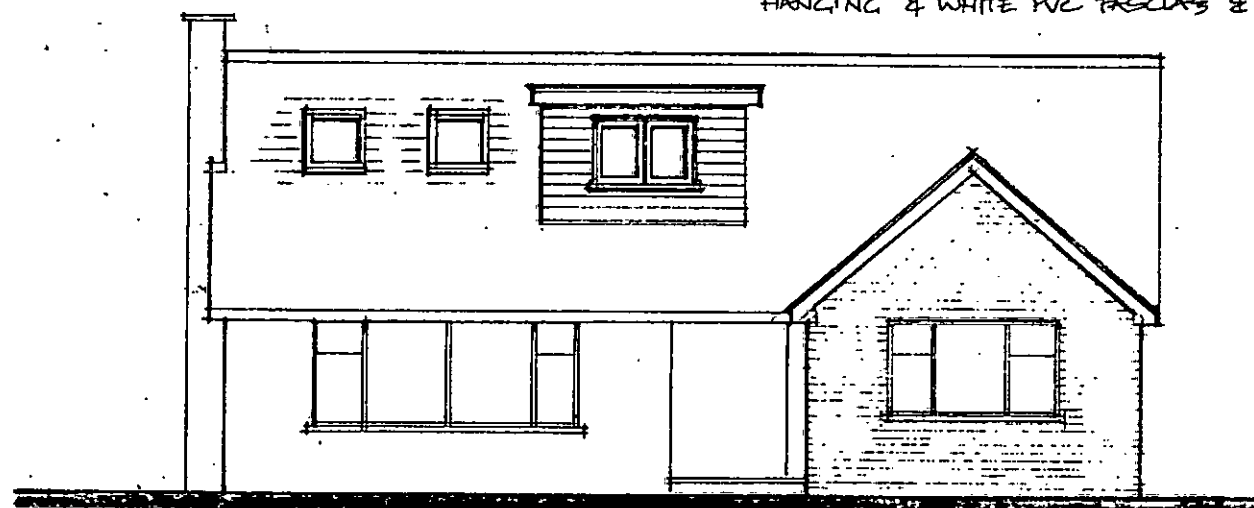

WEST ELEVATION

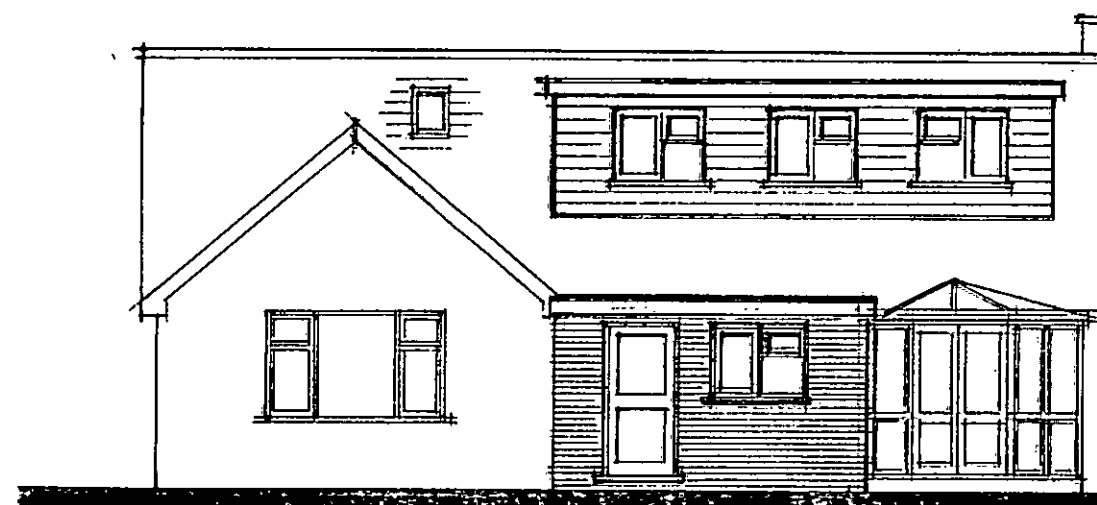

EAST ELEVATION

PROPOSED REAR
DORMER. FINISH
EXTLY OF PLAIN
CLAY TILE HANGING
PVC FASCIA, SOFFIT
& D/G WINDOWS.

REAR EXTENSION
FINISH OF BRICKS TO
MATCH PROPERTY. PVC
D/G WINDOW & DOOR.
WHITE PVC. D/G
CONSERVATORY.

Roger A Barron Dip BS, FRICS
Chartered Building Surveyor

68, Churston Drive, Morden, Surrey, SM4 4JQ
M: 07505 698284 E: rogerbarron@blueyonder.co.uk

Project: Conversion of roof space and construction of
single storey rear extension and conservatory
at 1, St Aubyns Road, Ferring, BN12 5HA

Client: Mr and Mrs D Roberts

Title: PROPOSED ELEVATIONS

Drawing No. 13/425/5 Scale: 1:100 at A3