

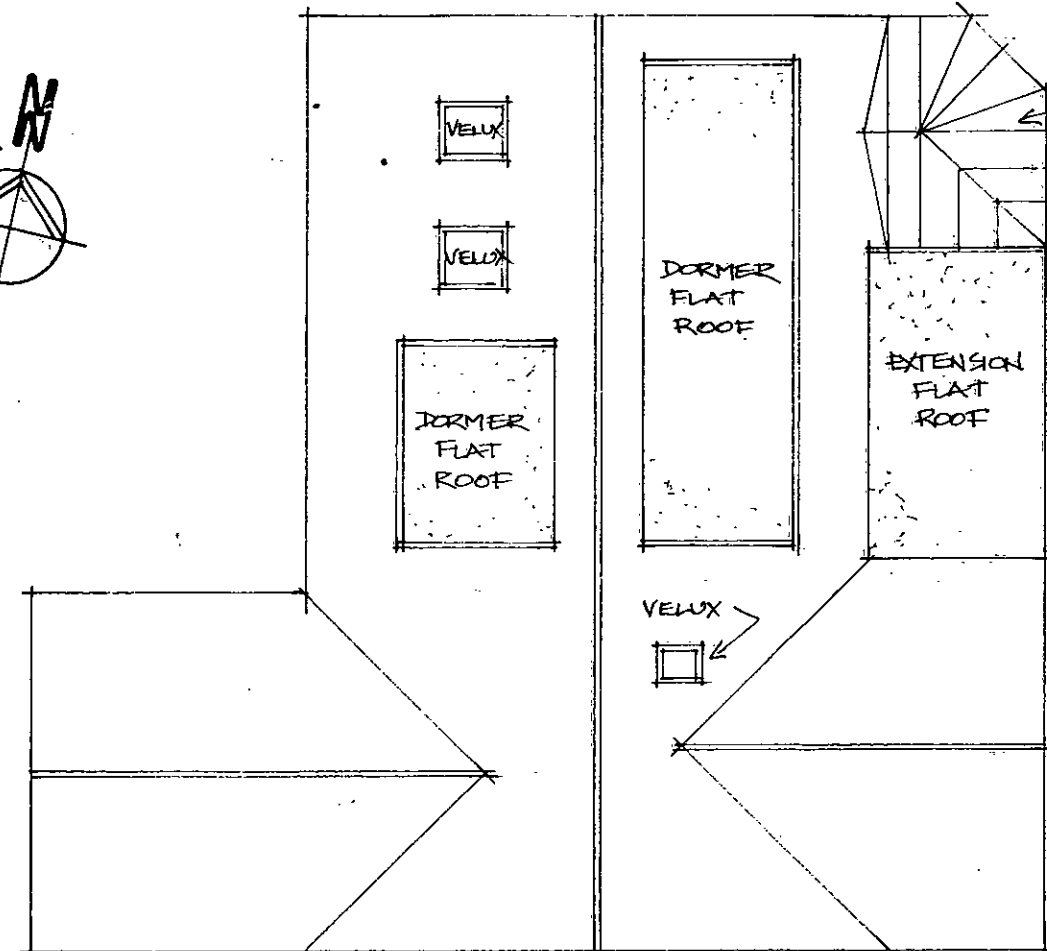
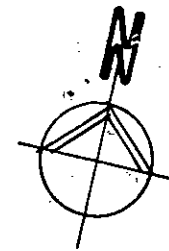


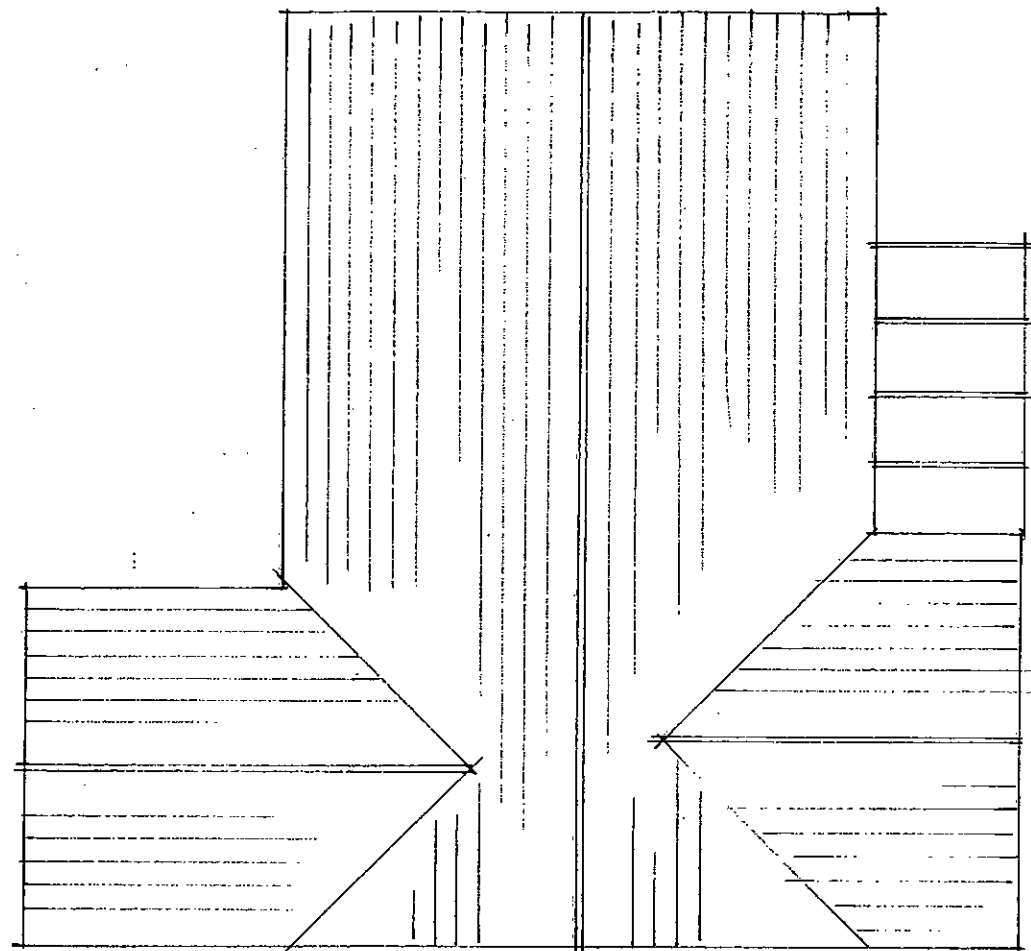

EXISTING ROOF PLAN

PROPOSED ROOF PLAN

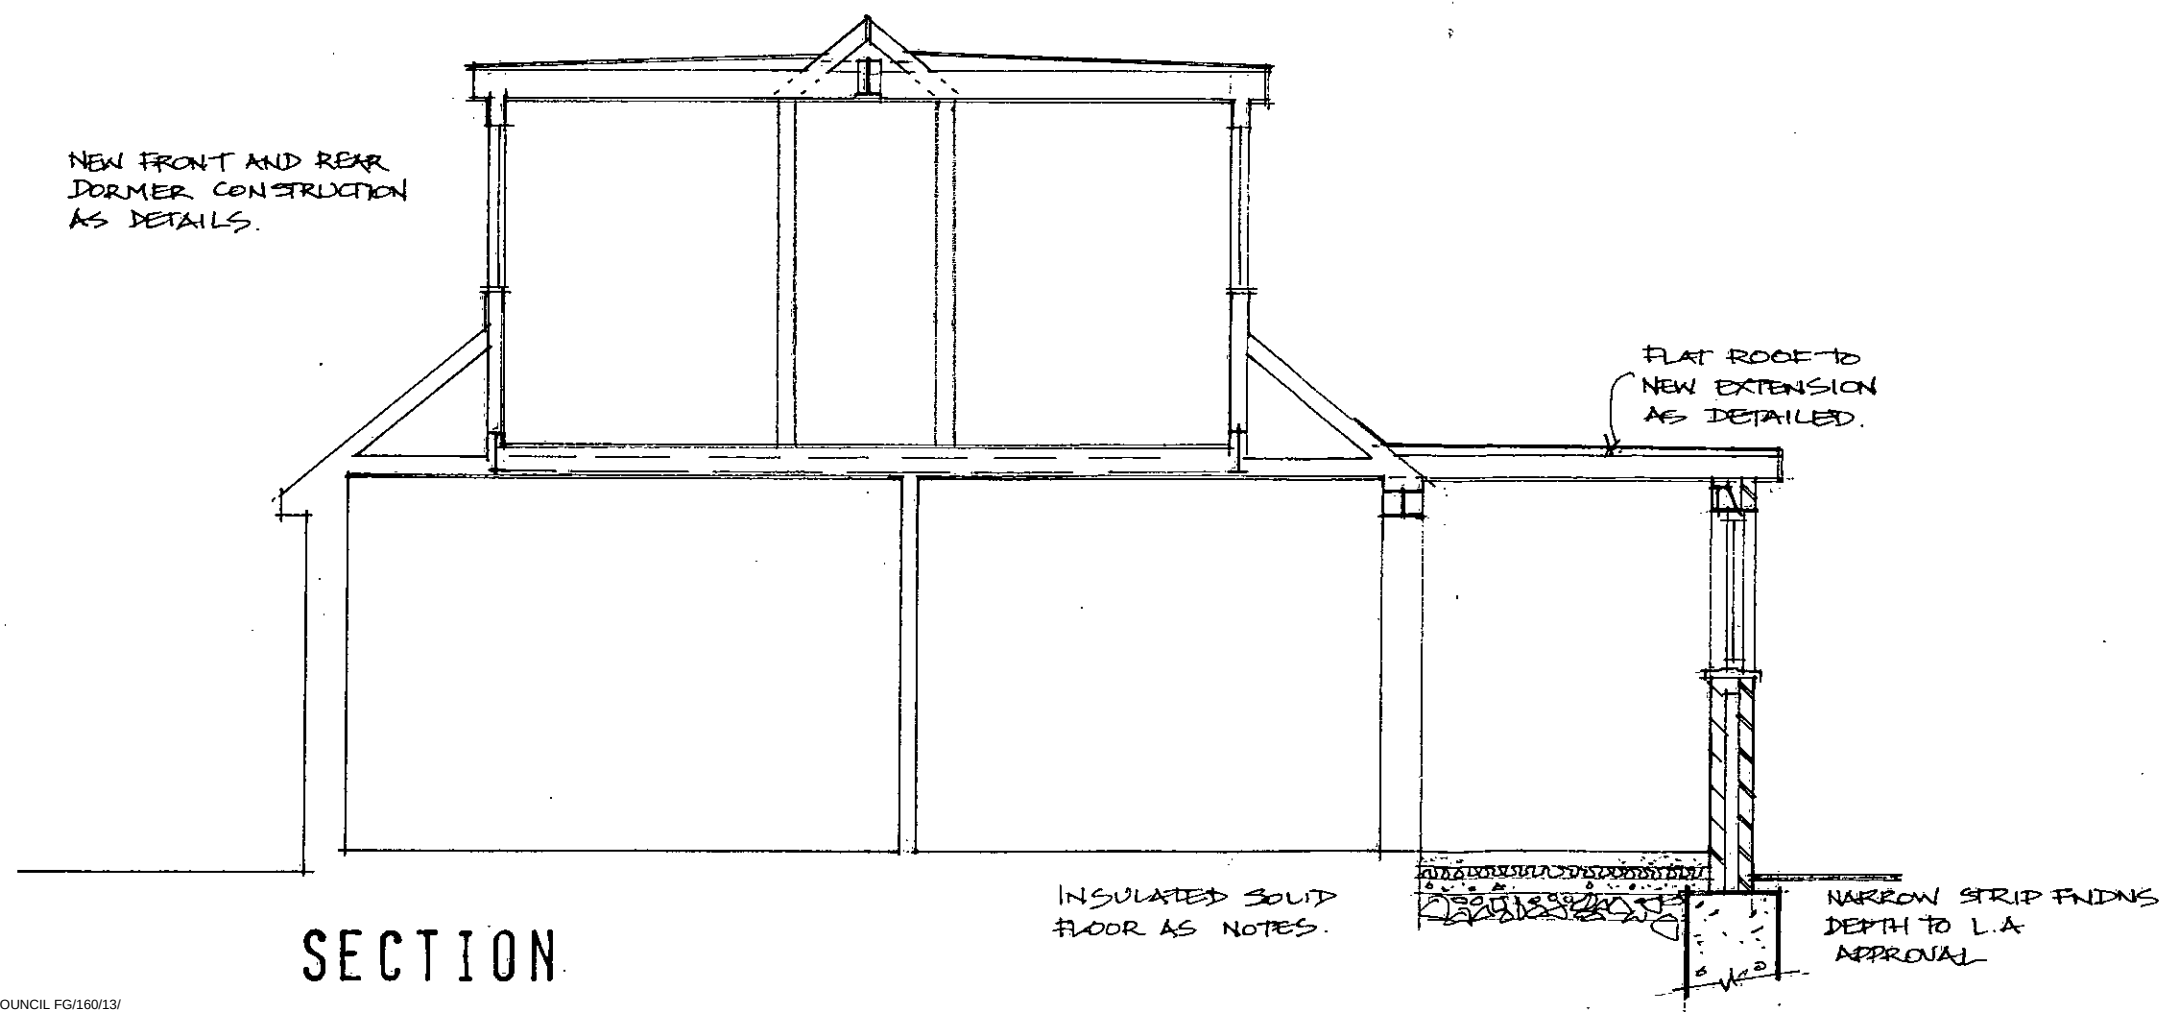

SECTION

Roger A Barron Dip BS, FRICS
Chartered Building Surveyor

68, Churston Drive, Morden, Surrey, SM4 4JQ
M: 07505 698284 E: rogerbarron@blueyonder.co.uk

Project: Conversion of roof space and construction of
single storey rear extension and conservatory
at 1, St Aubyns Road, Ferring, BN12 5HA

Client: Mr and Mrs D Roberts

Title: ROOF PLANS AND SECTION

Drawing No. 13/425/6 Scale: 1:50 and 1:100 at A3