


AG/160113/

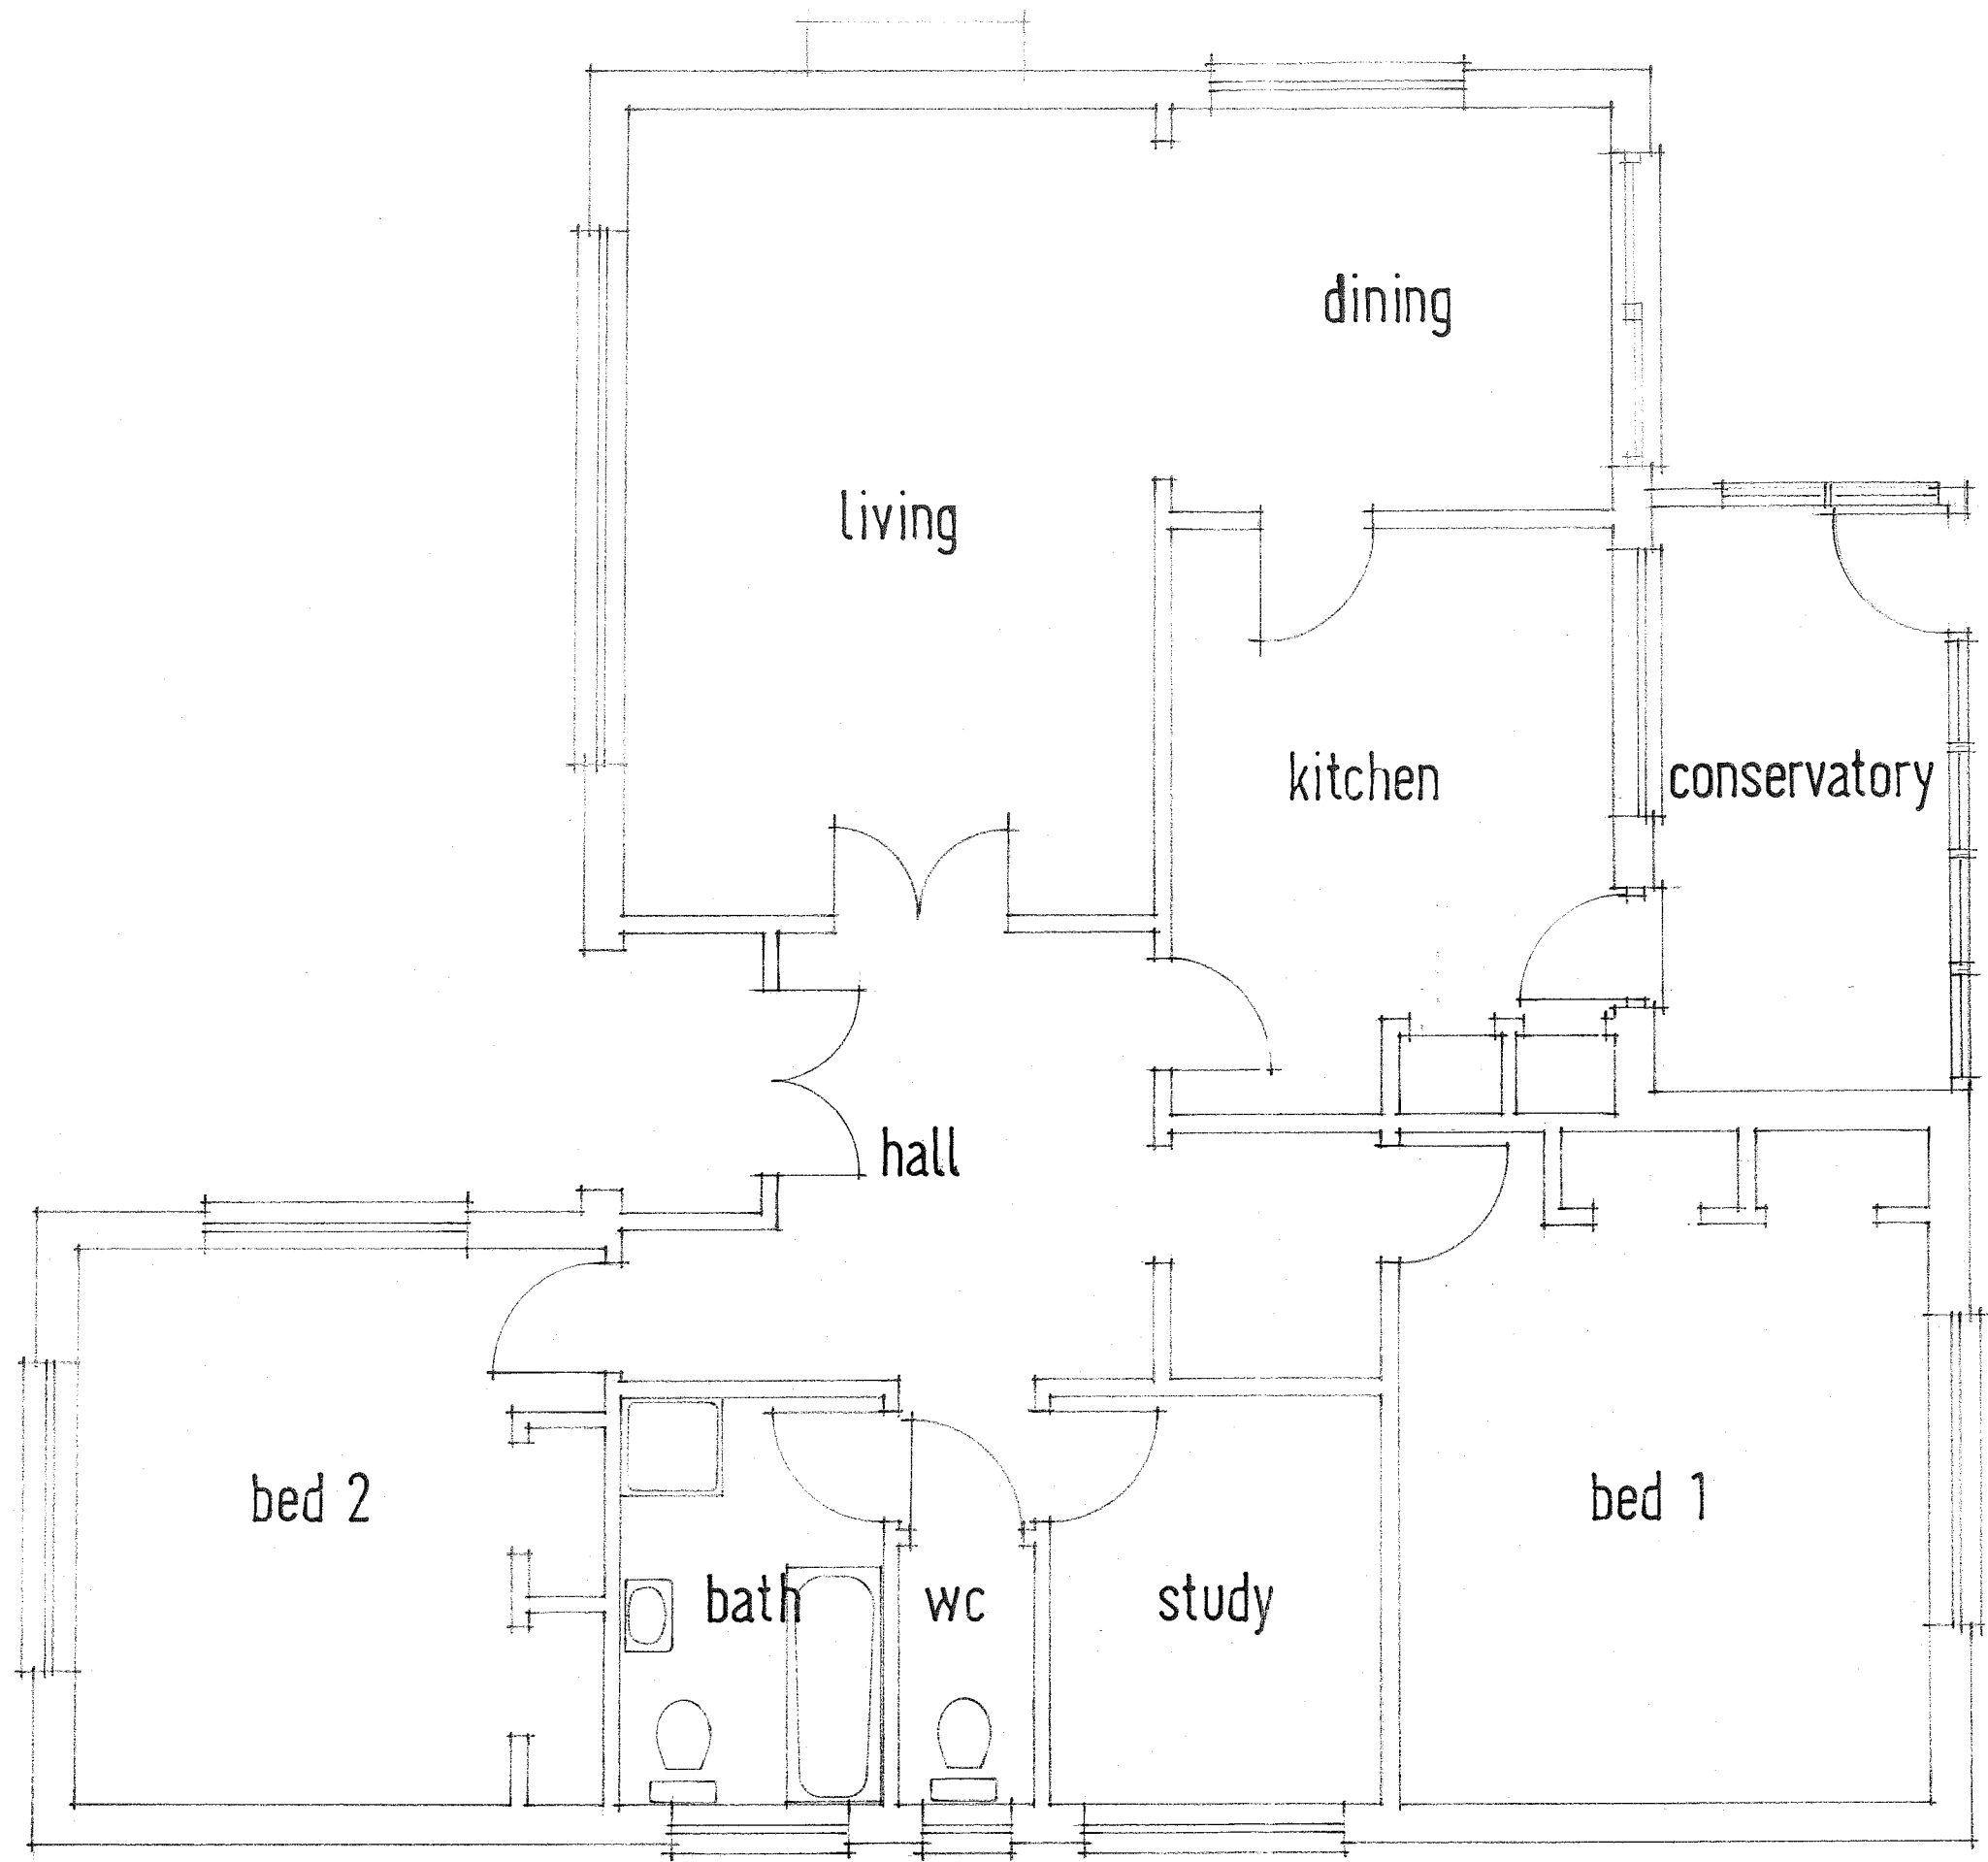

EXISTING GROUND FLOOR

0 1 2 3 4 5M

REV A: PATIO DOORS SHOWN ON D/ROOM 7/1/4

Roger A Barron Dip BS, FRICS Chartered Building Surveyor 68, Churston Drive, Morden, Surrey, SM4 4JQ M: 07505 698284 E: rogerbarron@blueyonder.co.uk	
Project:	Conversion of roof space and construction of single storey rear extension and conservatory at 1, St Aubyns Road, Ferring, BN12 5HA
Client:	Mr and Mrs D Roberts
Title:	EXISTING GROUND FLOOR PLAN
Drawing No.	13 / 425 / 1A Scale: 1:50 at A3

AS IN DISTRICT COUNCIL FORM 66/07