


Olive green profiled
steel ventair cladding

Profile 6R natural grey fibre cement
roof sheeting with 15% translucent roof sheets.
Open ventilated ridge.



WEST ELEVATION

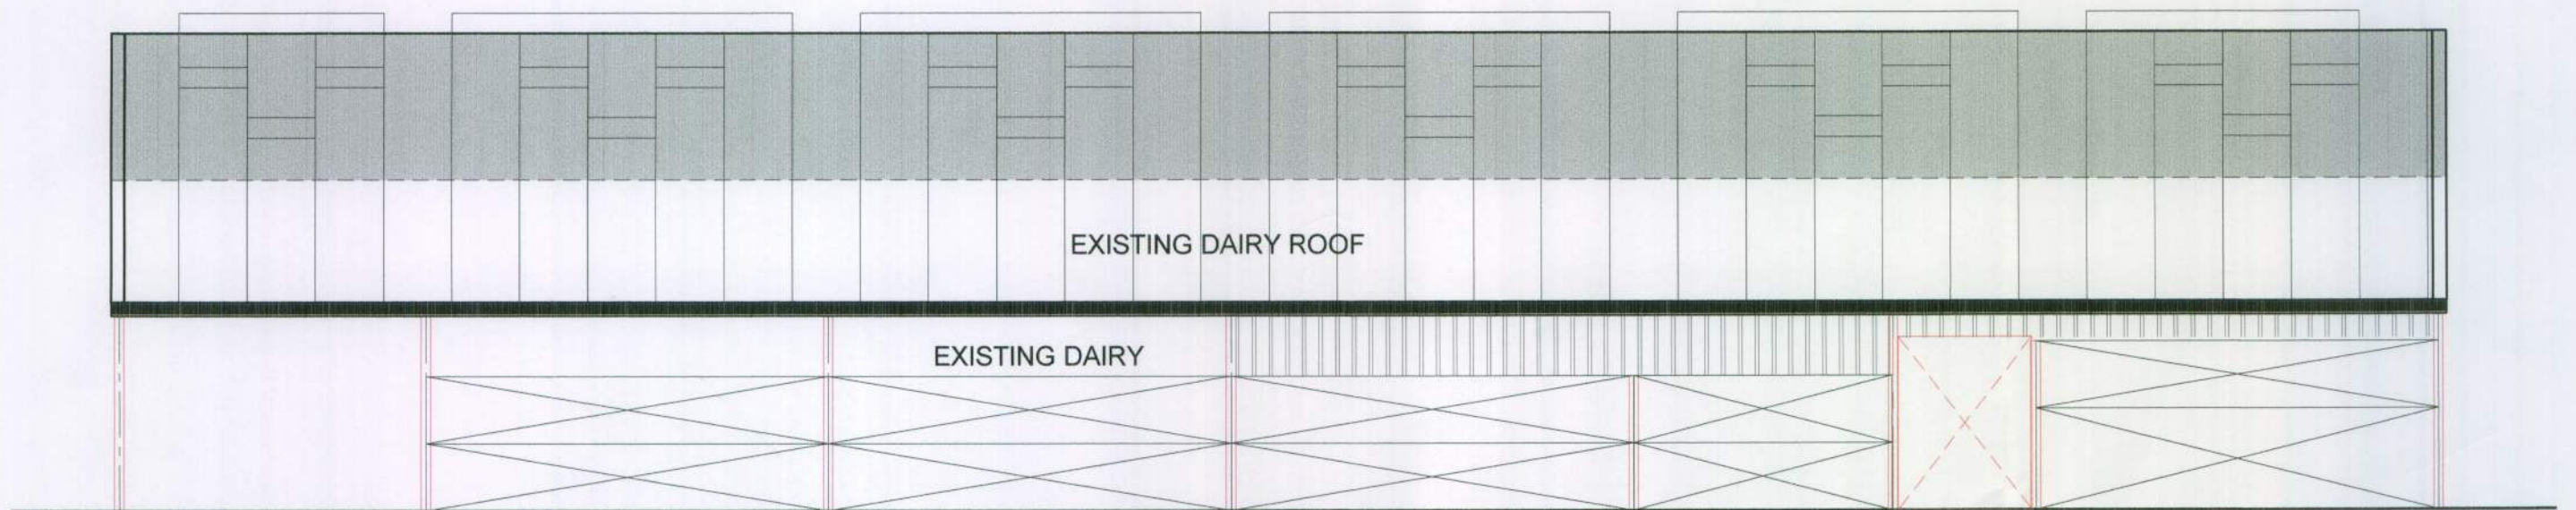

EAST ELEVATION

FG 161 09

Project:	Client:
Replacement Building at Northdown Farm, Arundel Rd. Patching, BN13 3UQ.	Mr. C. Somerset. Castle Goring Estate.
Scale: 1:100	D & D CONSTRUCTION
Drg no. 1314/04	RINGMER LTD.
Date: December 2009	19/21 THE INDUSTRIAL ESTATE
Drawn by: AGH	CRADLE HILL ROAD
	SEAFORD BN25 3JE
	Tel: 01323 890403
	Fax: 01323 490140