




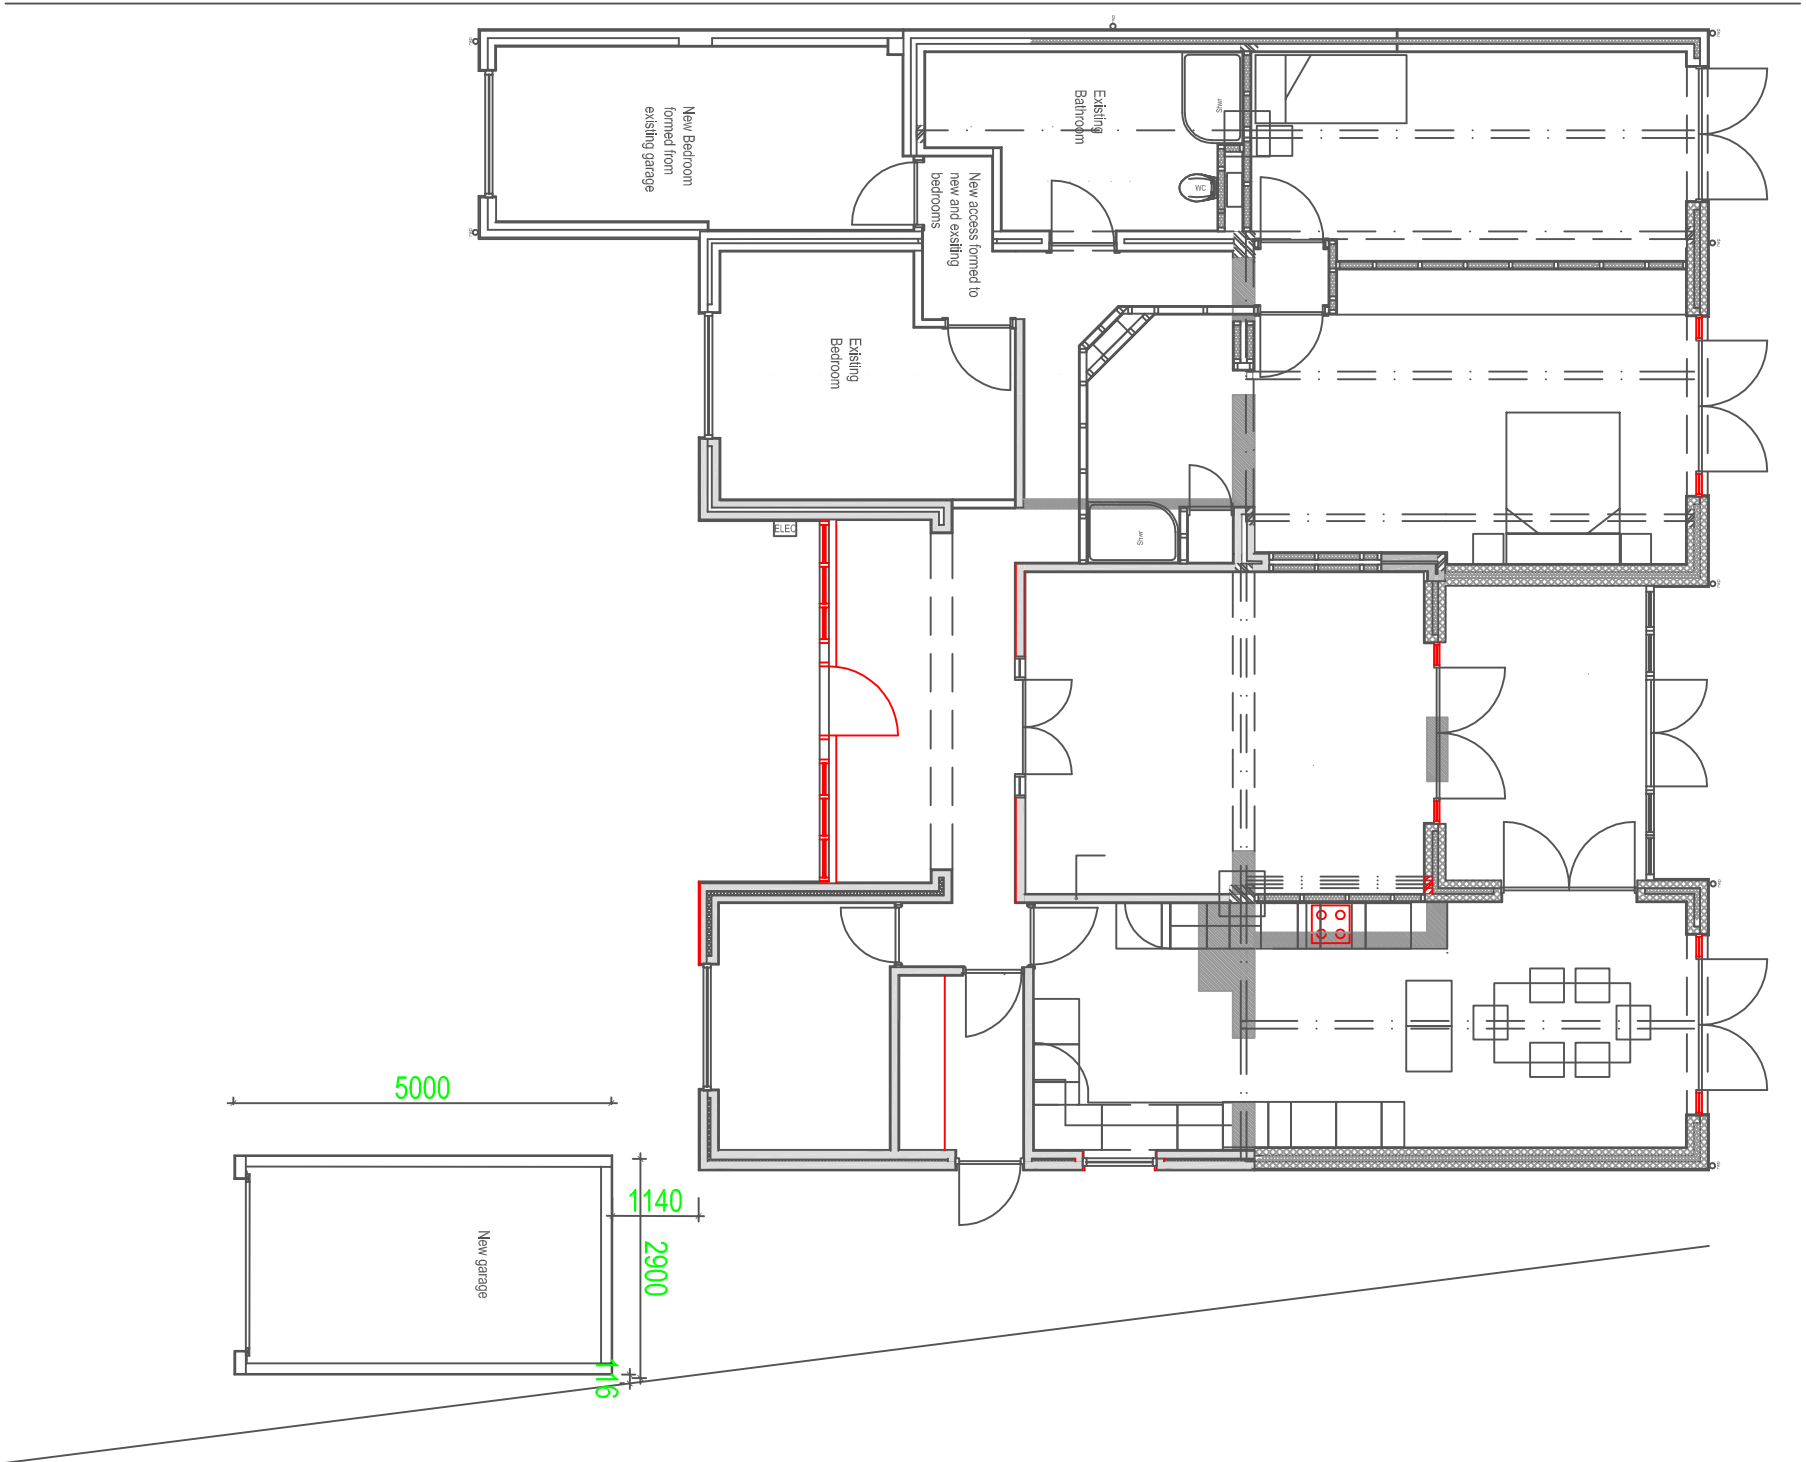


Proposed Floor Plan 1:100

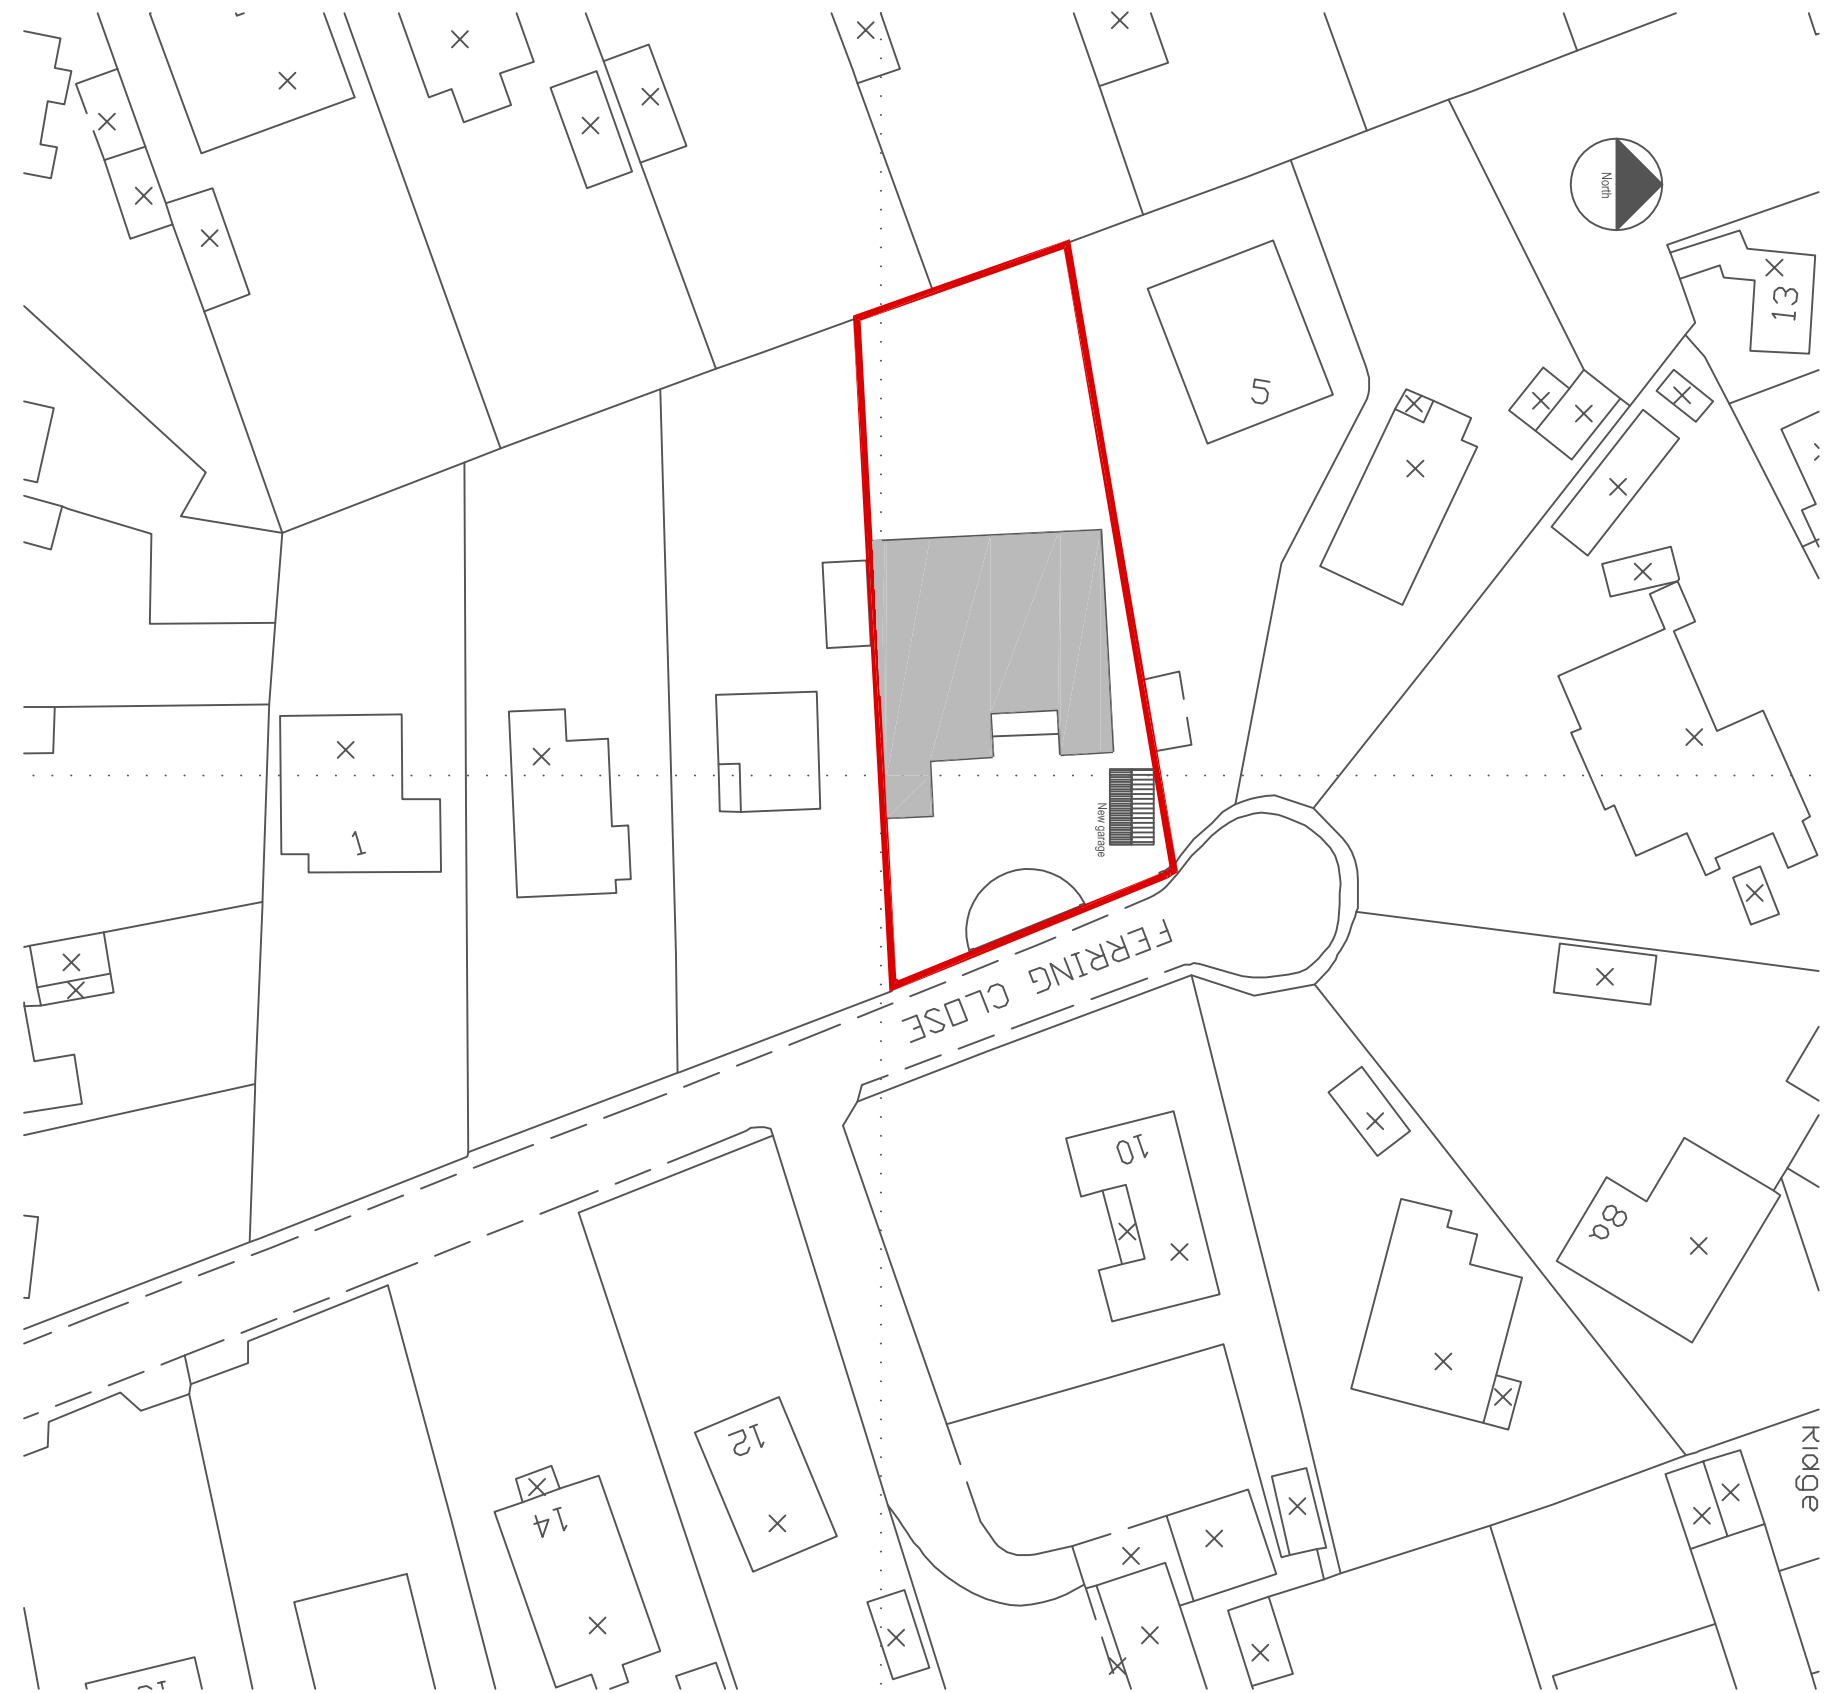


Block Plan 1:500

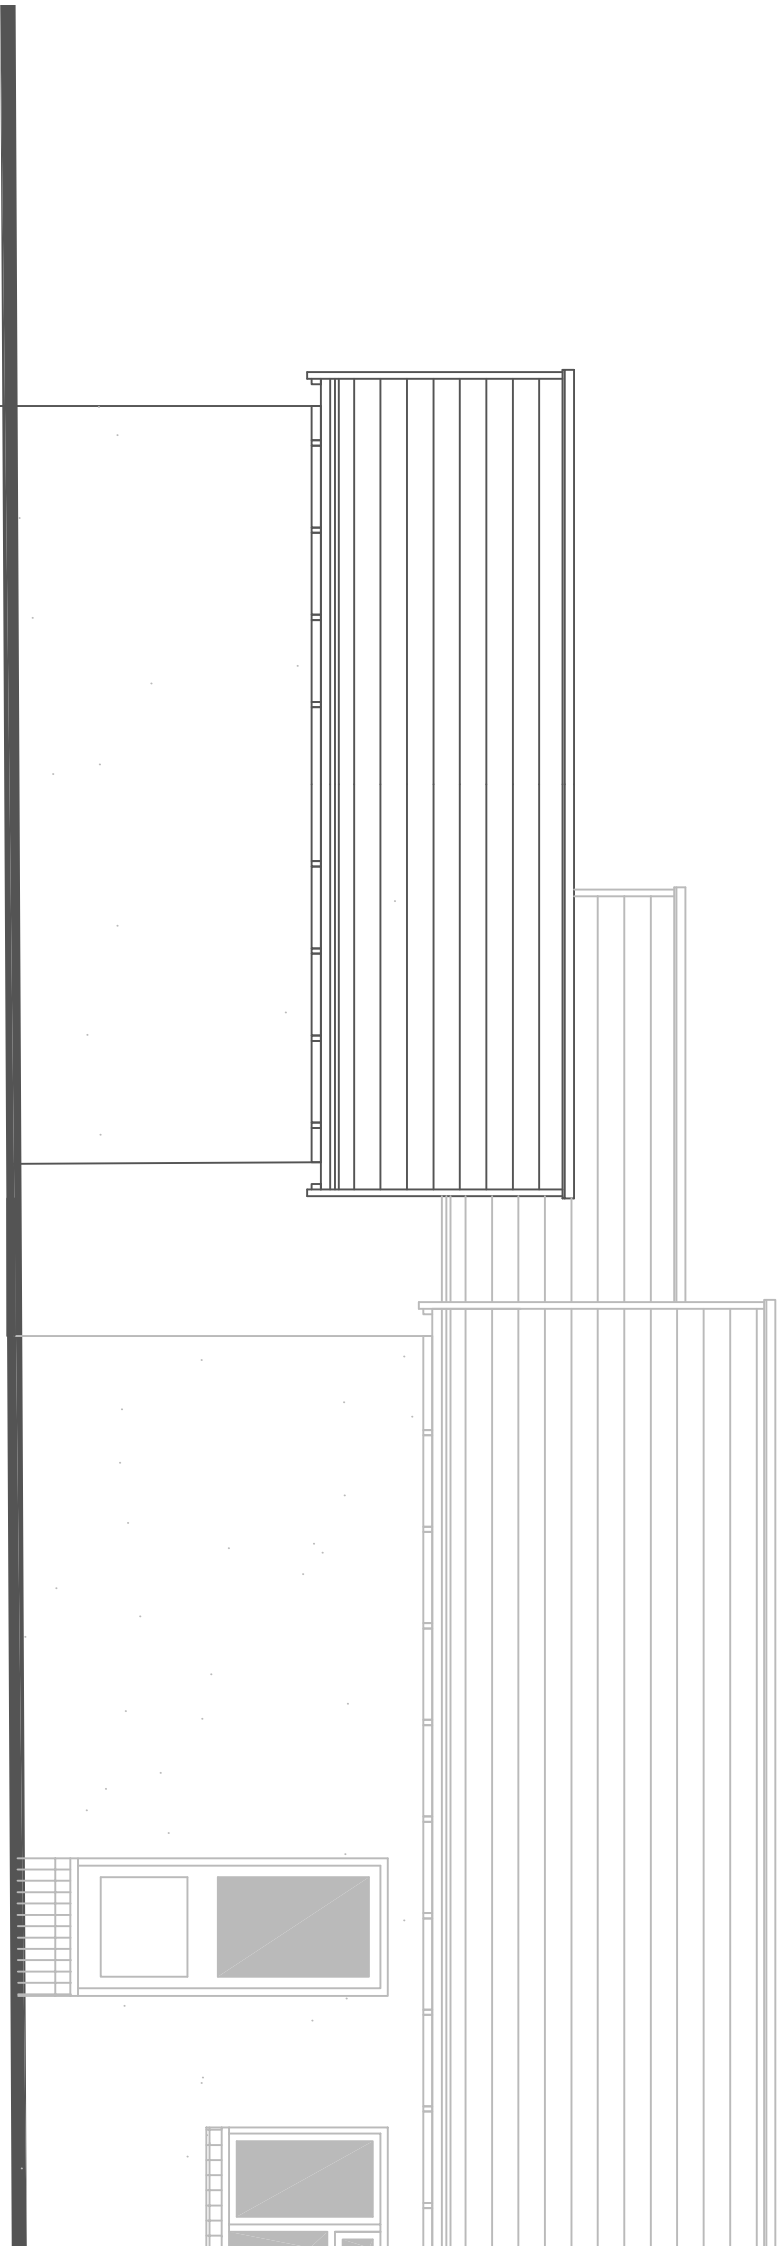

Proposed North Elevation 1:50

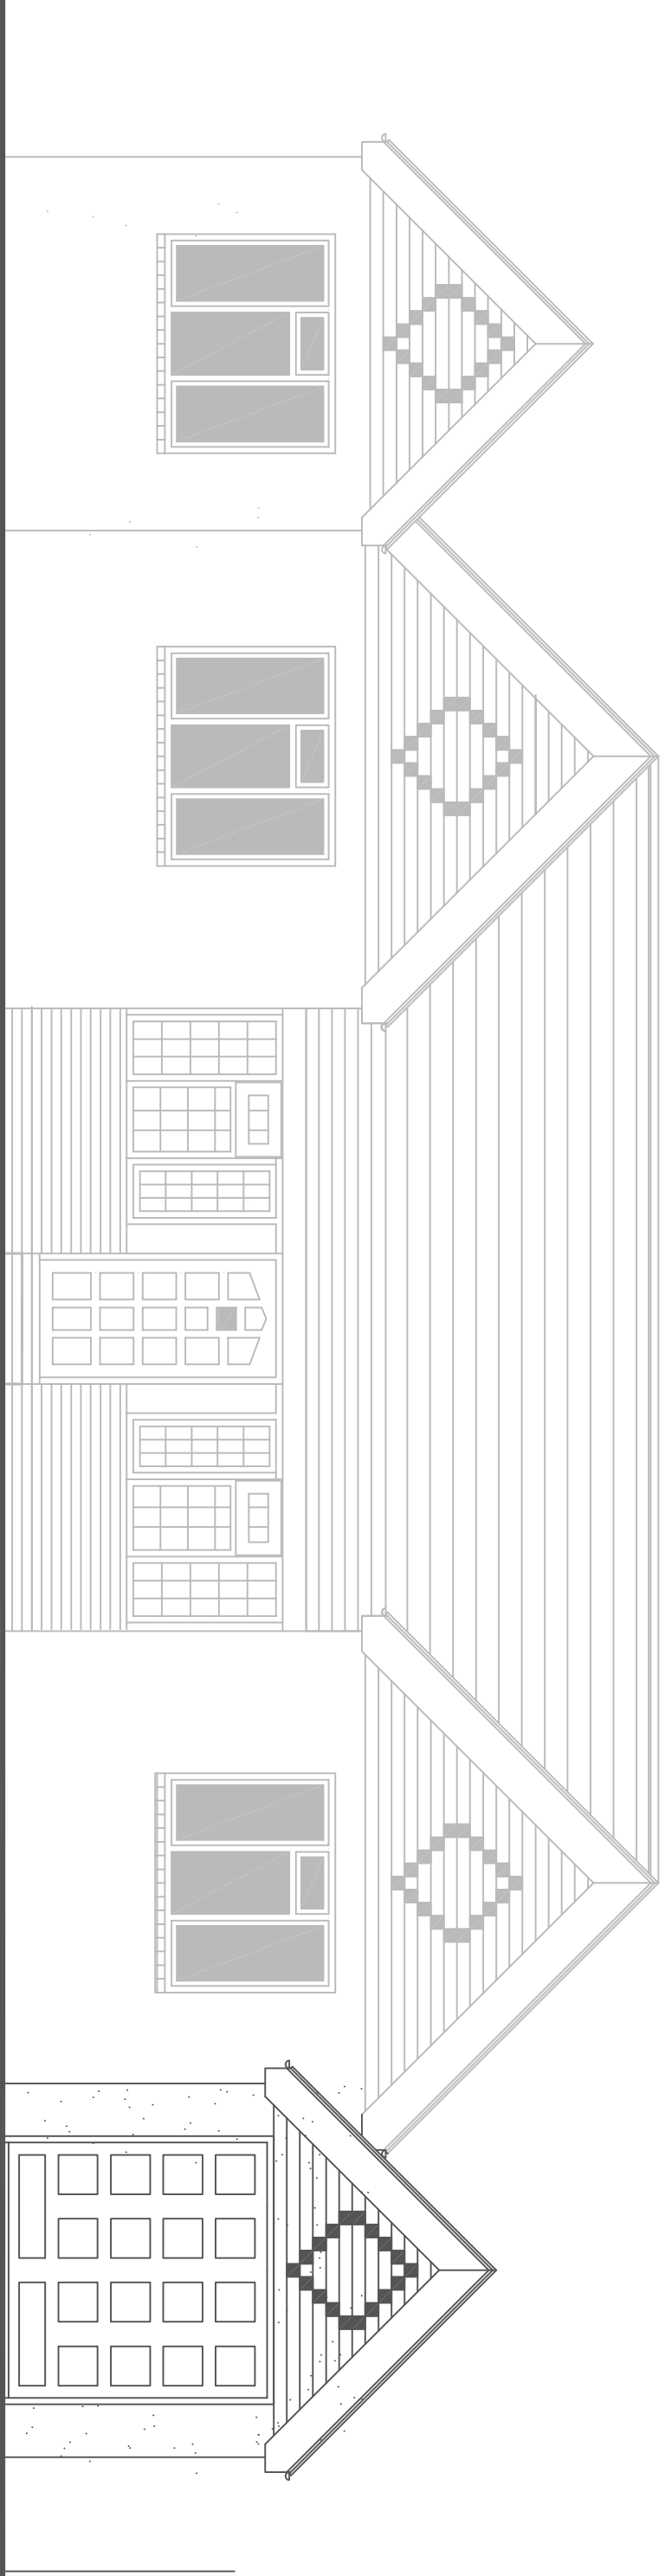

Proposed East Elevation 1:100

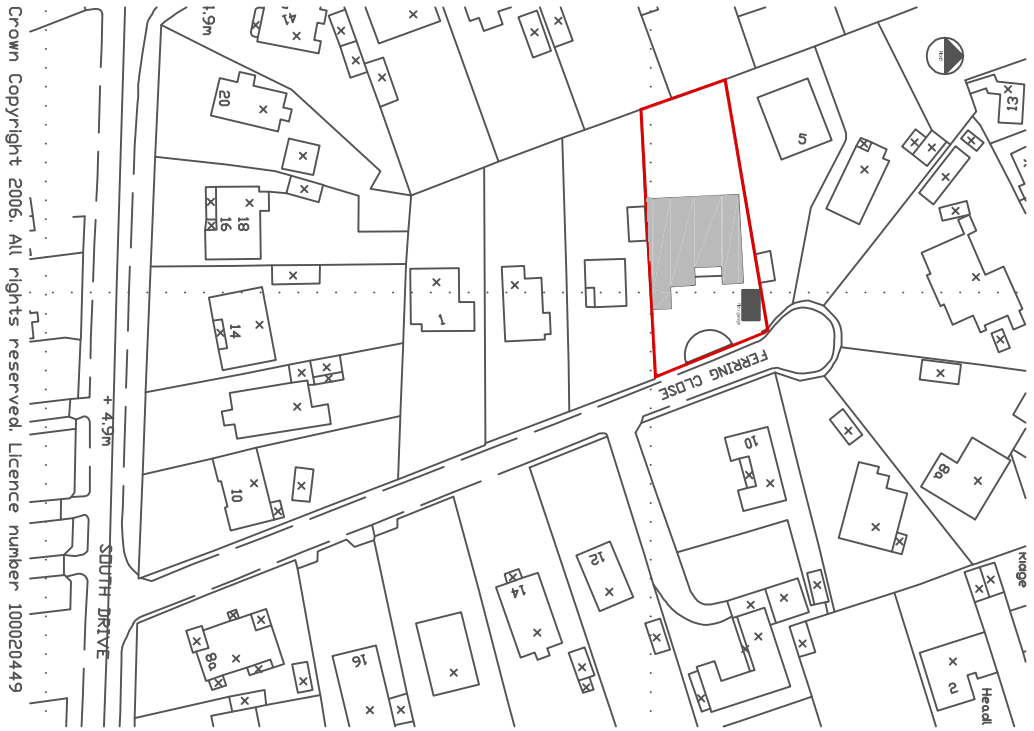

Location Plan 1:1250

REVISIONS		Drawn	Occ
-			
Client			
MR AND MRS CLARK			
Project			
4 FERRING CLOSE PROPOSED NEW GARAGE			
Drawing			
PLANS AND ELEVATIONS			
code	drawing no	revision	
1005	1005/101	-	
drawn			
pdf checked	date:		
The contractor should check all dimensions on site. It is the contractor's responsibility to ensure compliance with Building Regulations.			