



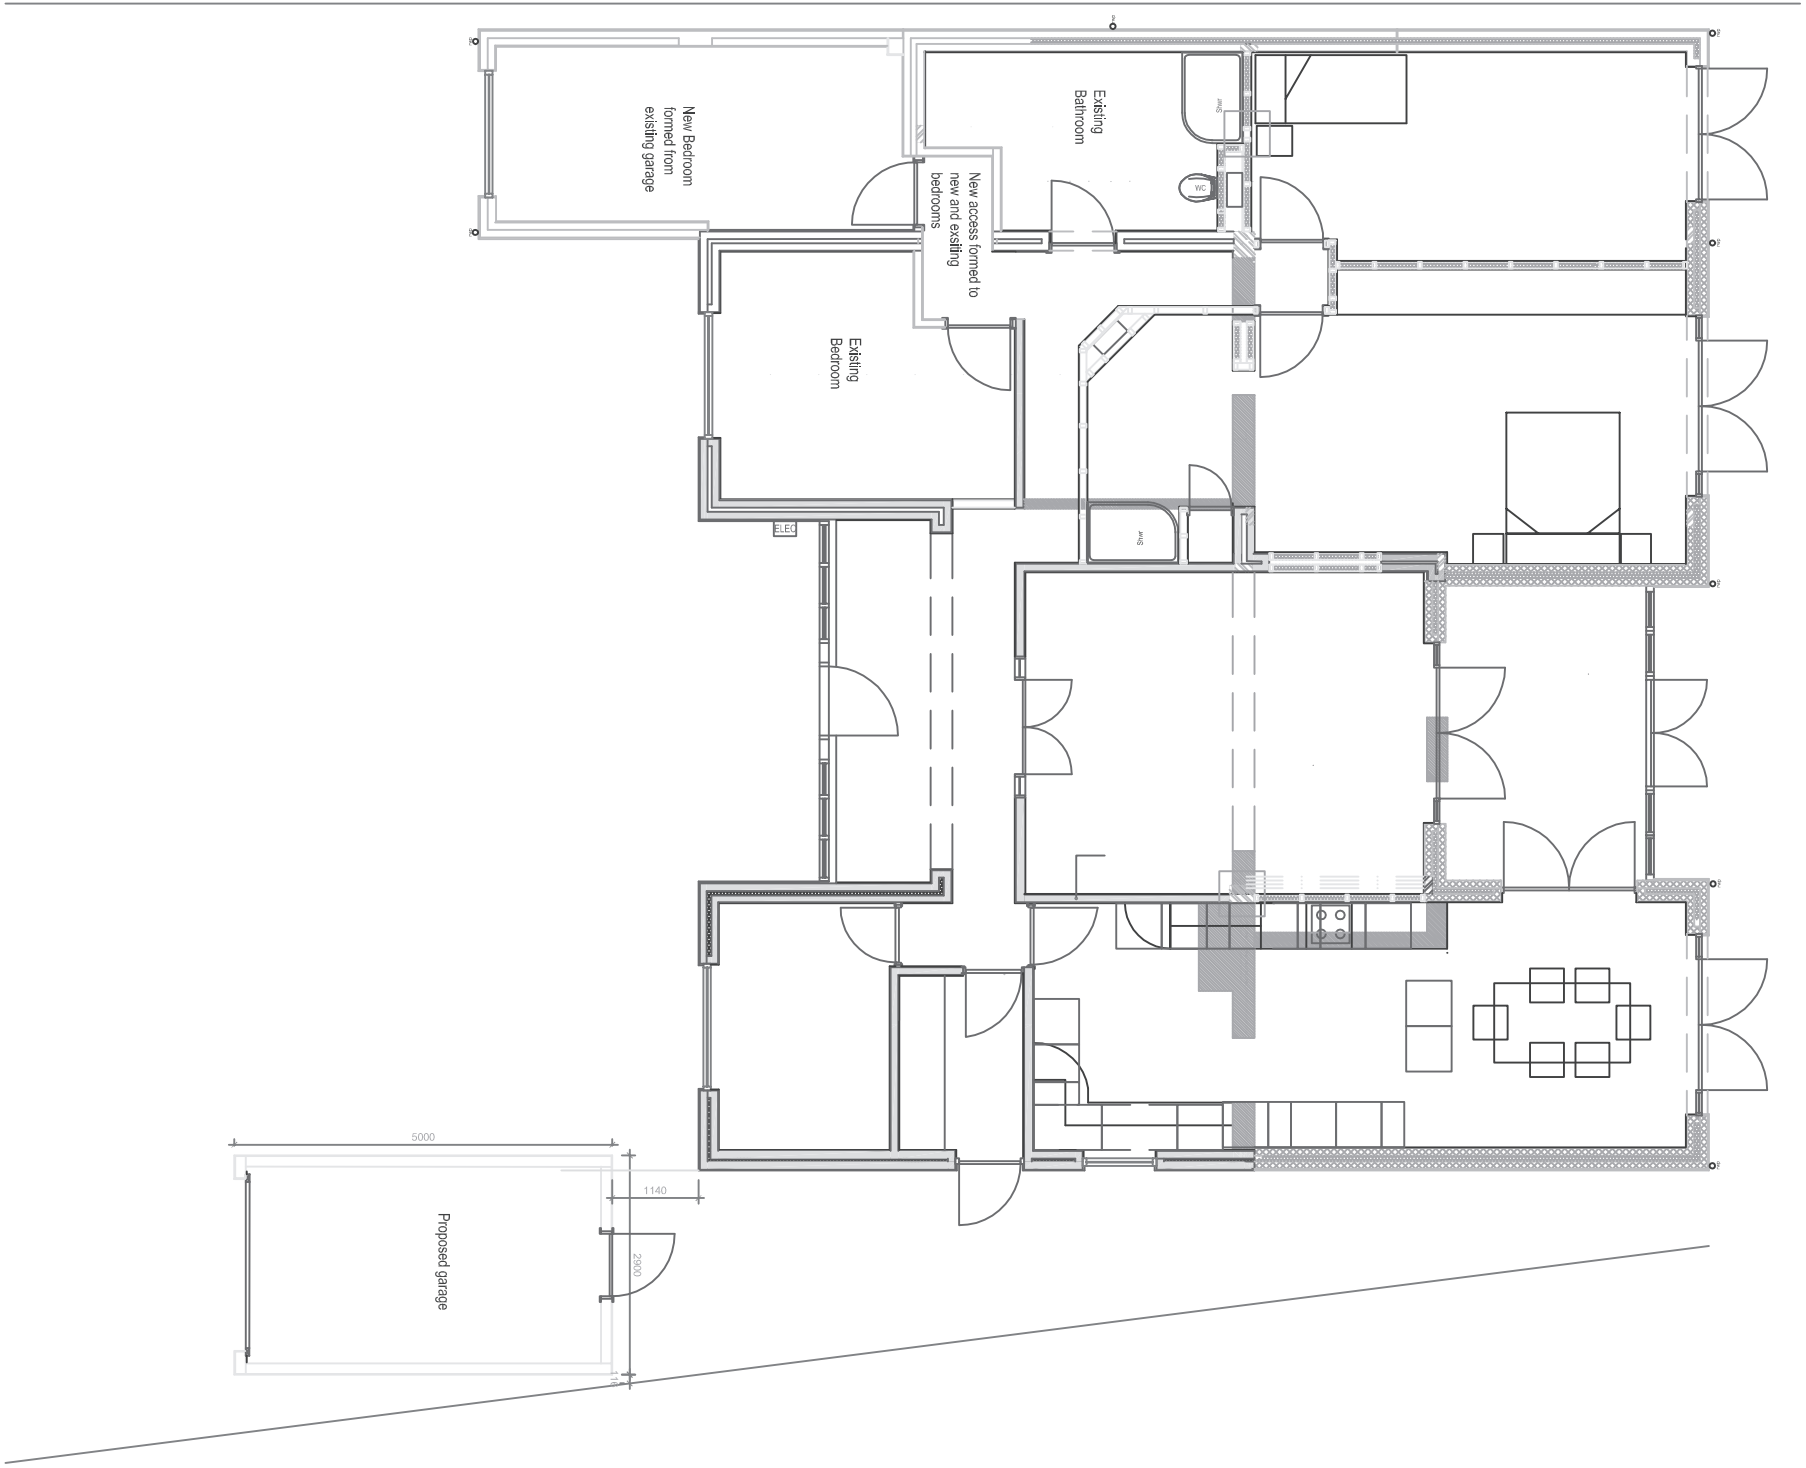


Proposed Floor Plan 1:100

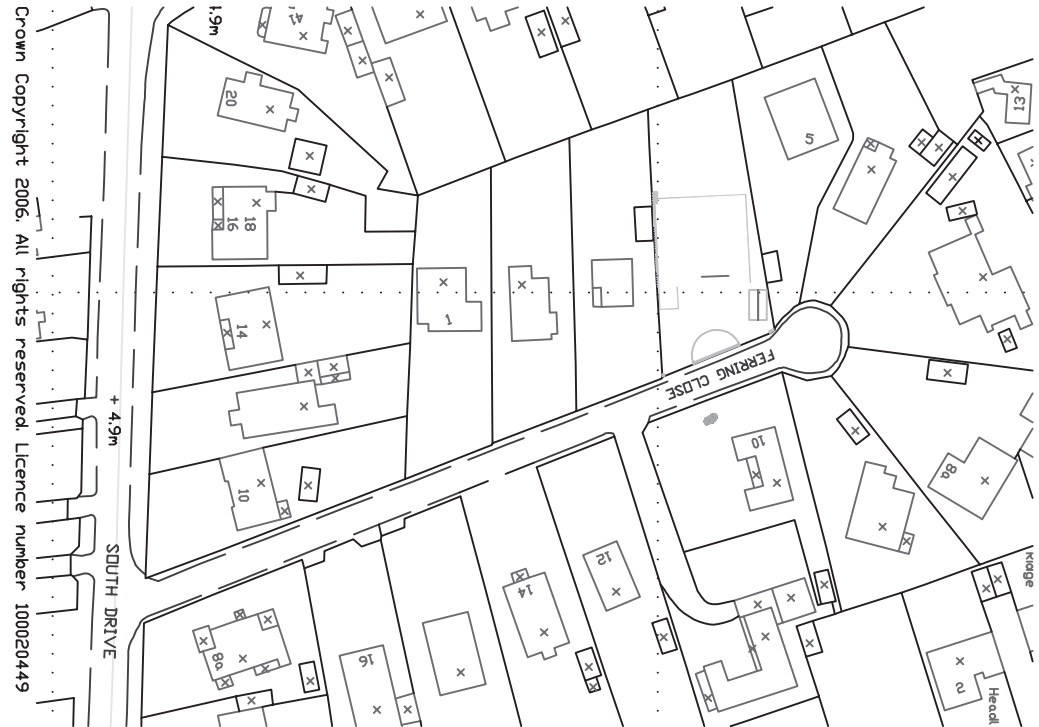


Block Plan 1:500




Location Plan 1:1250

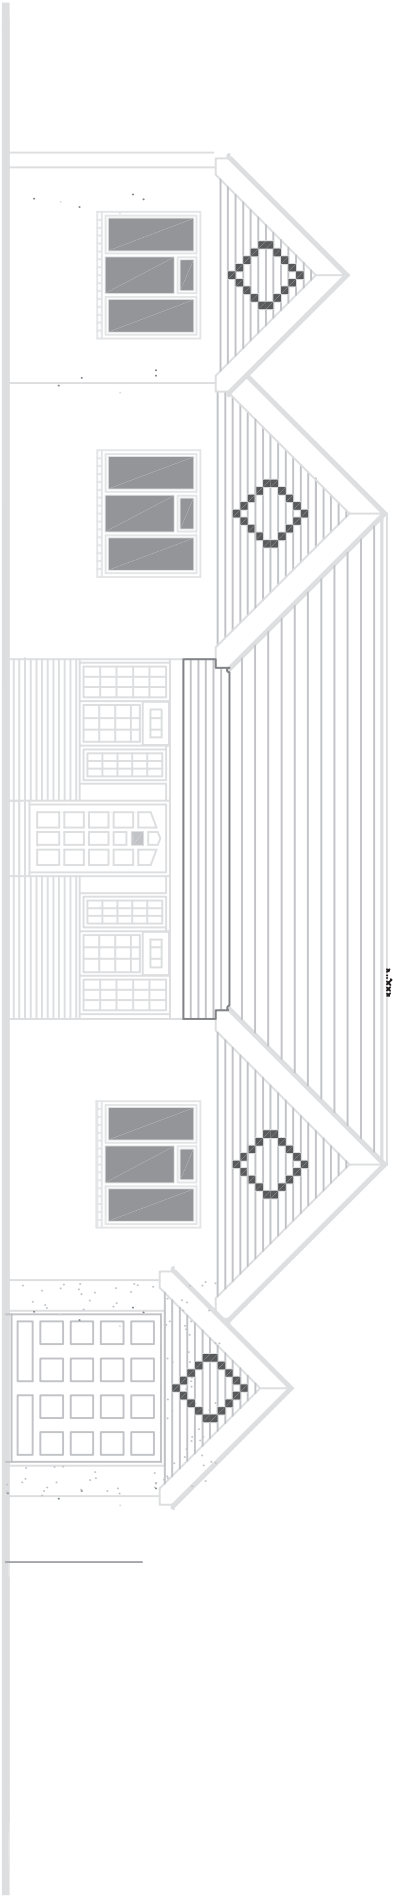


Proposed East Elevation 1:100

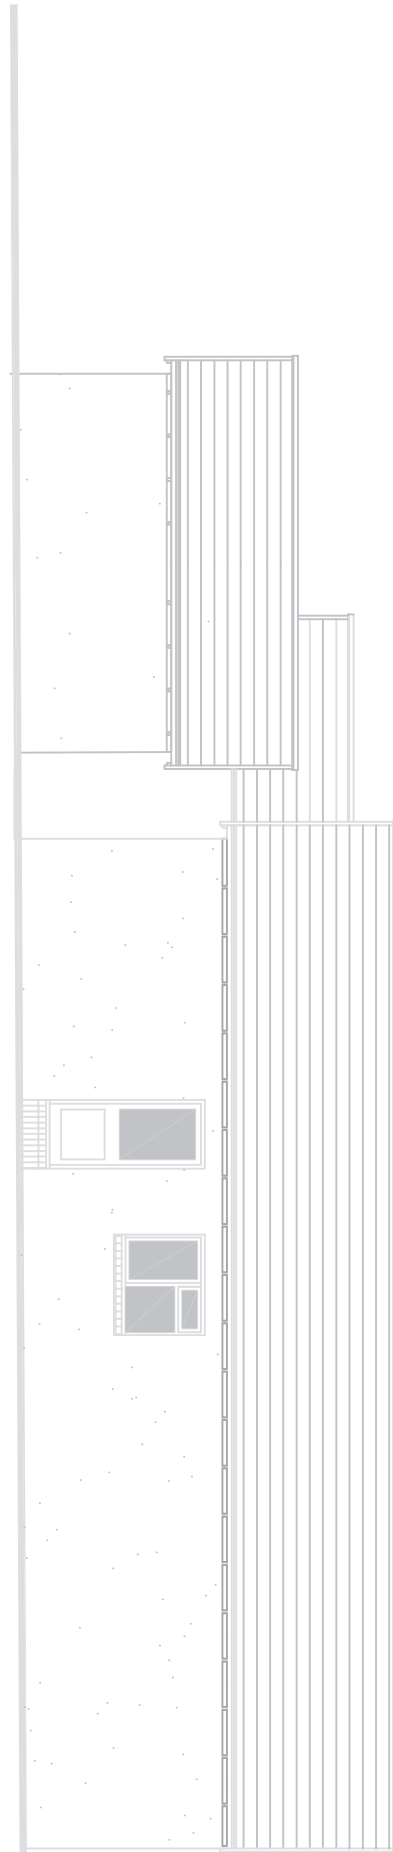

Proposed North Elevation 1:50

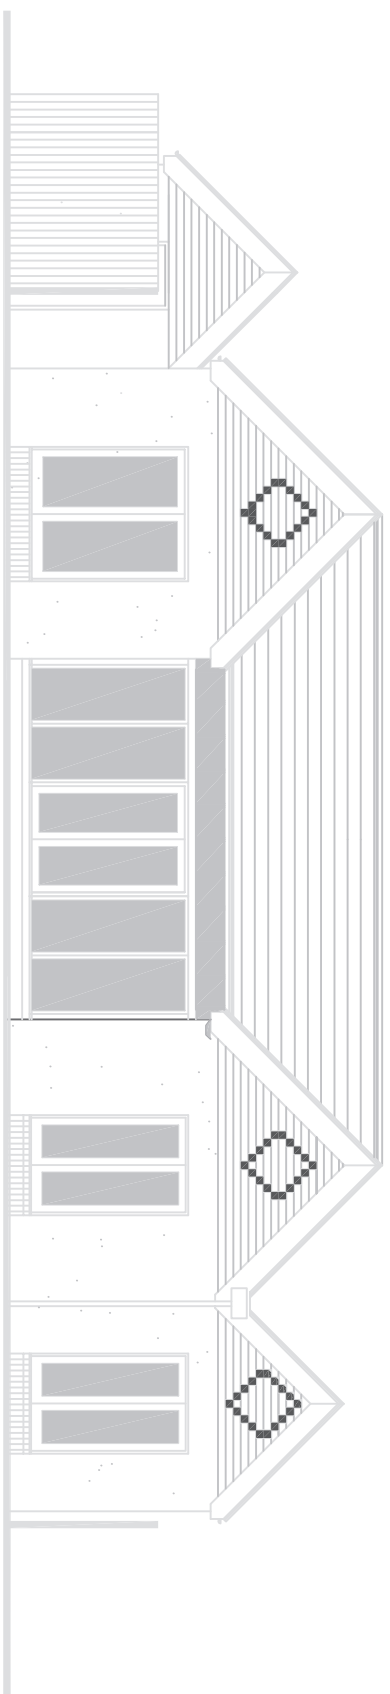

Proposed West Elevation 1:100

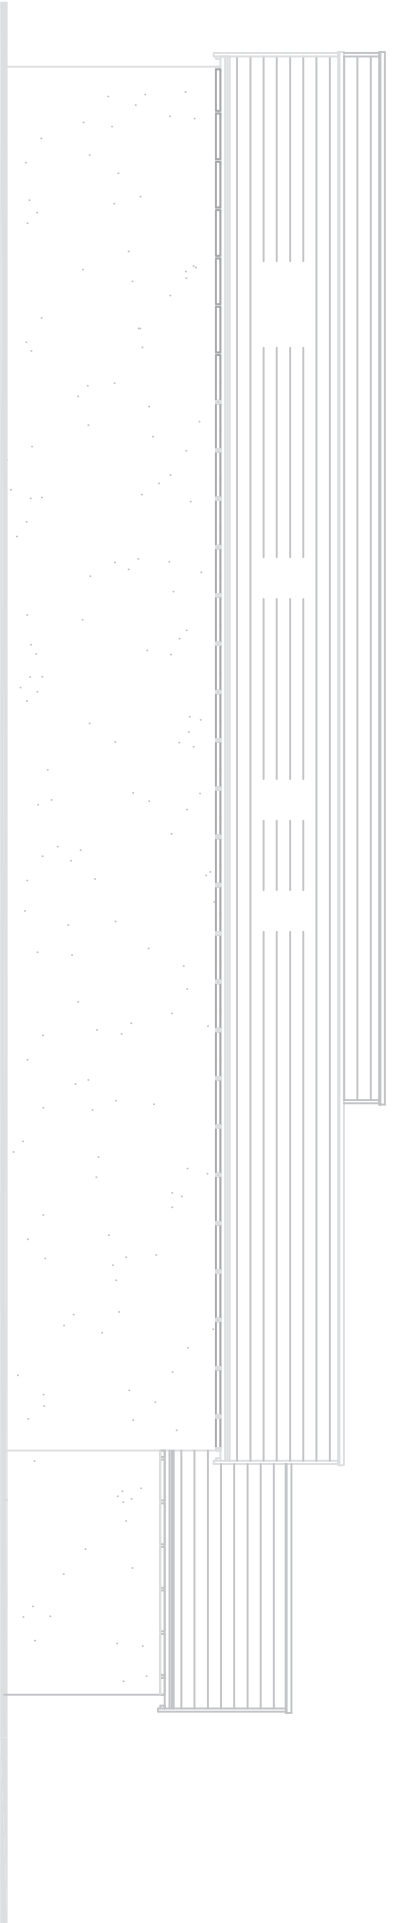

Proposed South Elevation 1:100

REVISIONS		drawn
Rev A 12/21	South and east elevation added along with rear door	occ

Client

MR AND MRS CLARK

Project
4 FERRING CLOSE
PROPOSED NEW GARAGE

drawing

PLANS AND ELEVATIONS

scale	drawing no	revision
1:50	1005/101	A
drawn	date	
not checked		

The contractor should check all dimensions on site.
It is the contractors responsibility to ensure compliance with Building Regulations.