




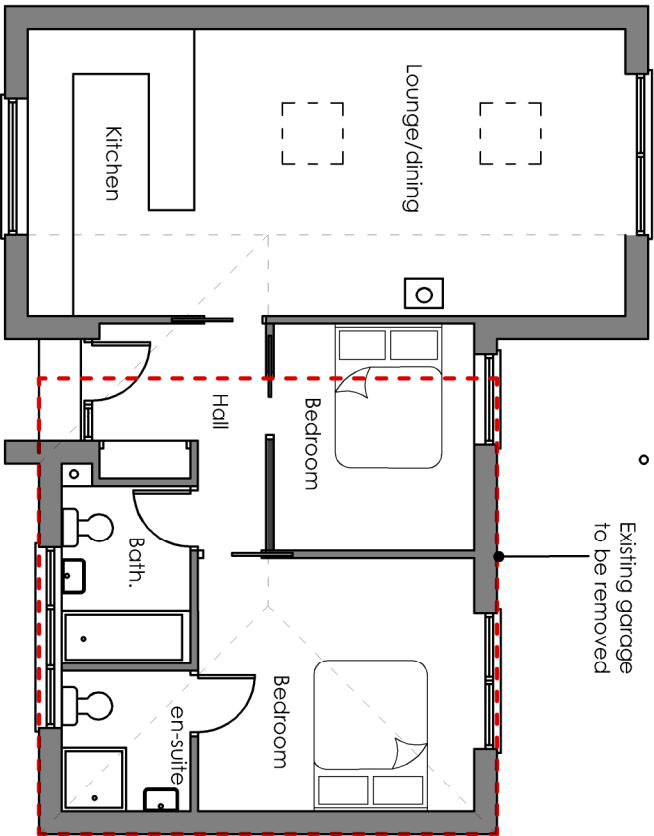


PROPOSED GROUND FLOOR PLAN 1:100

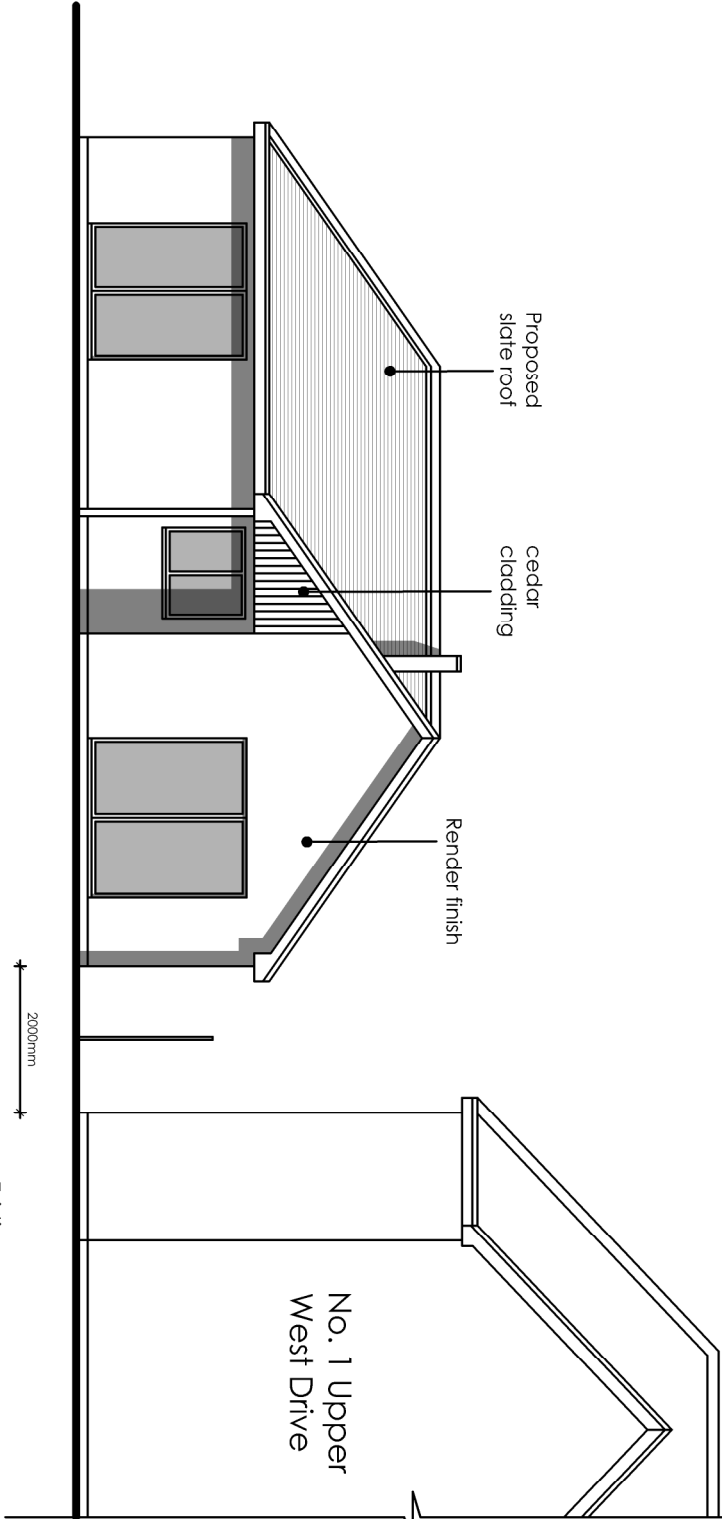


PROPOSED WEST ELEVATION 1:100

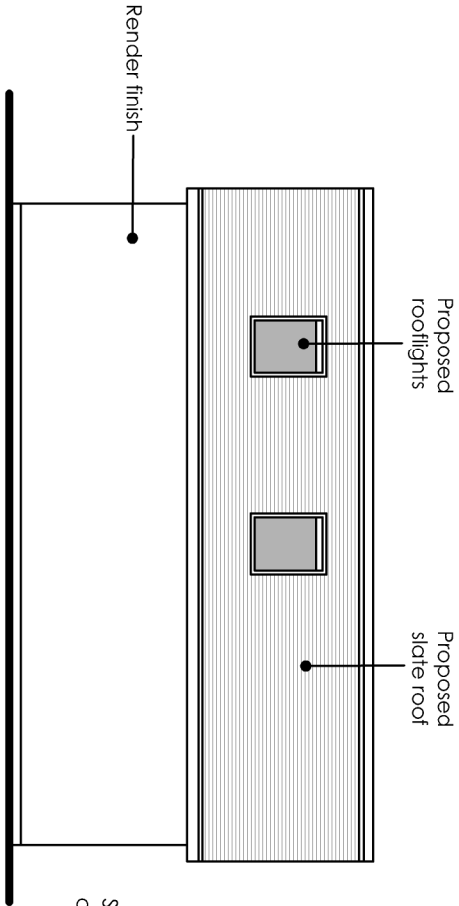

PROPOSED SOUTH ELEVATION 1:100

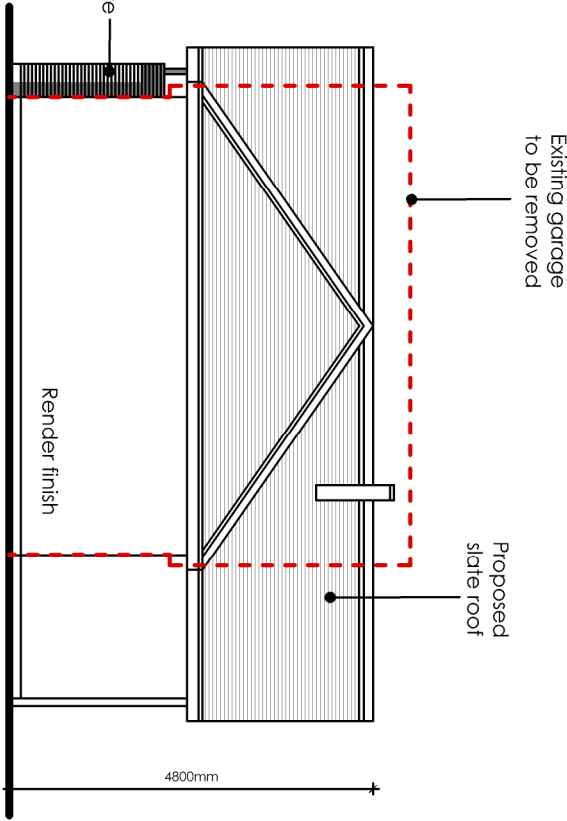

PROPOSED NORTH ELEVATION 1:100

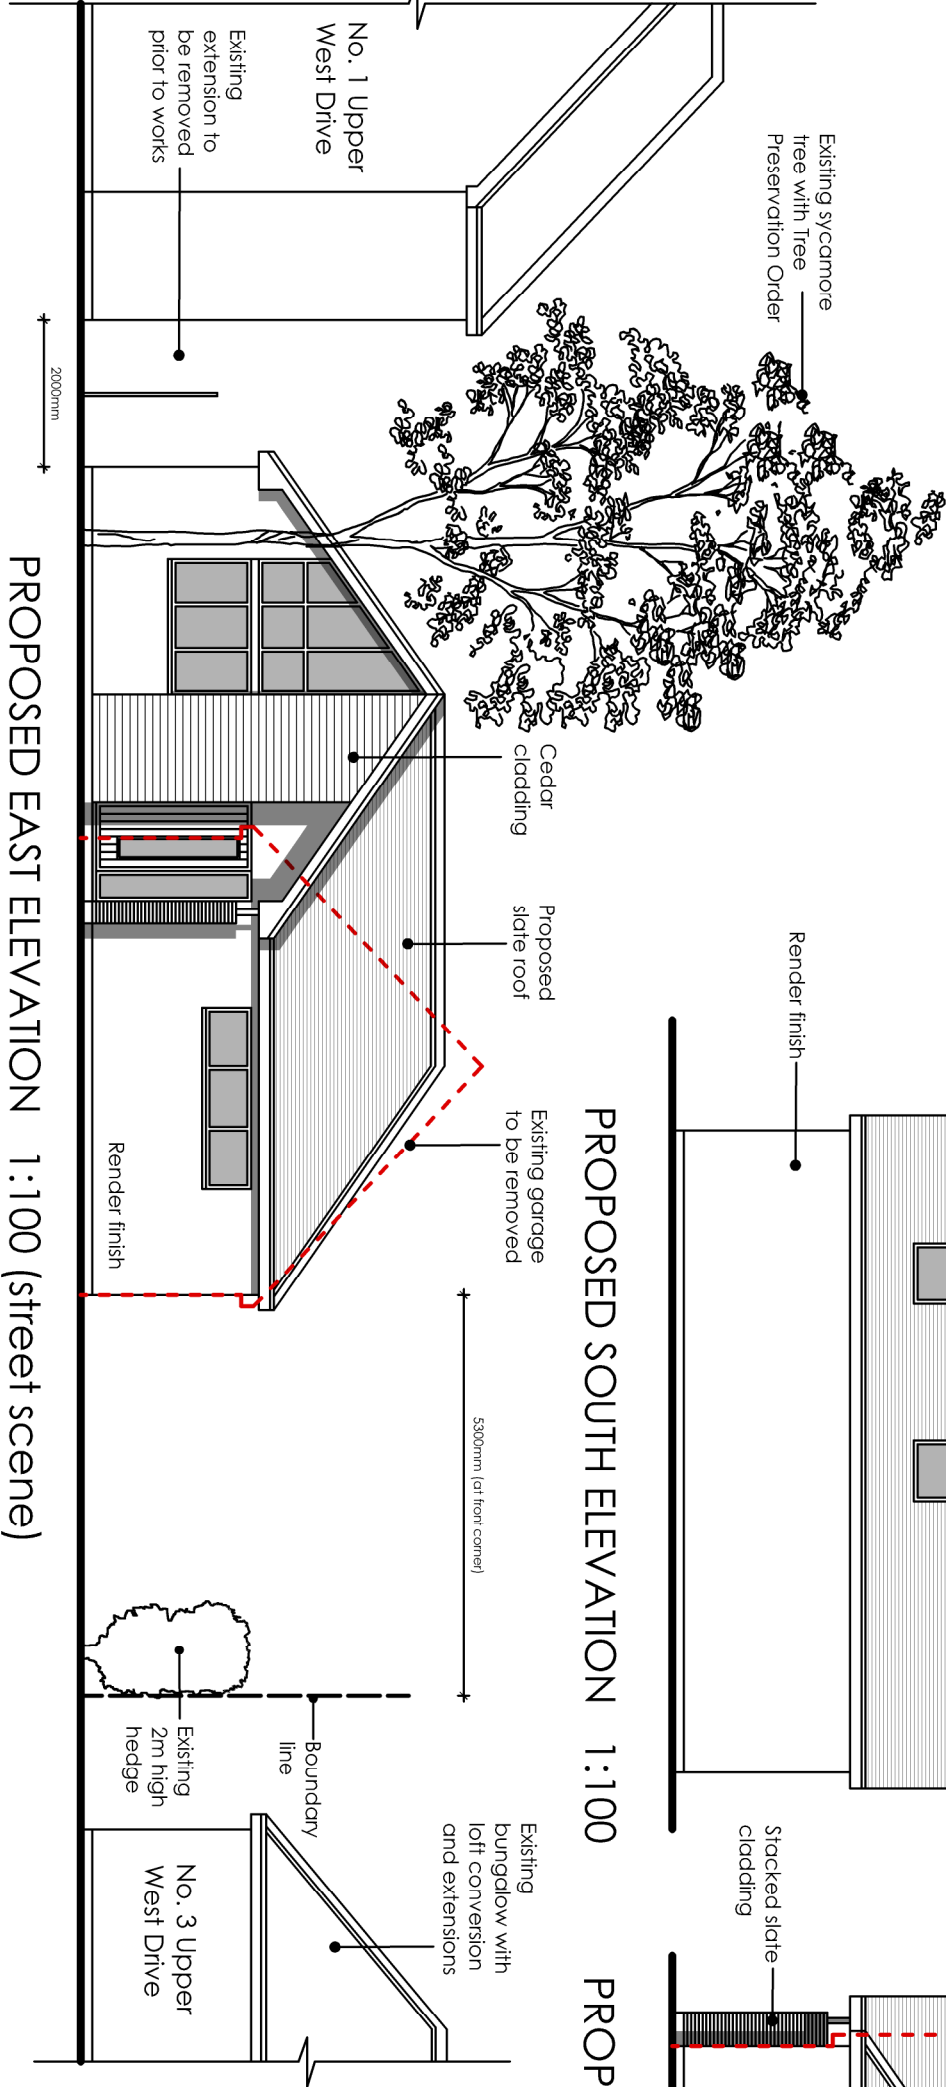

PROPOSED EAST ELEVATION 1:100 (street scene)

ama

architectural & quantity
surveying services
Unit 1 Gosling Croft Business Park
Long Furong
Clapham, Worthing
West Sussex BN13 3UT
01903 871131
carl@afterburnmoore.co.uk

Address of works:

1 Upper West Drive, Ferring

Drawing title:

Proposed 2-bed dwelling

Date:

Sept. 17

Scales:

As shown

Paper size:

A3

Dwg No.:

AR-123-03