




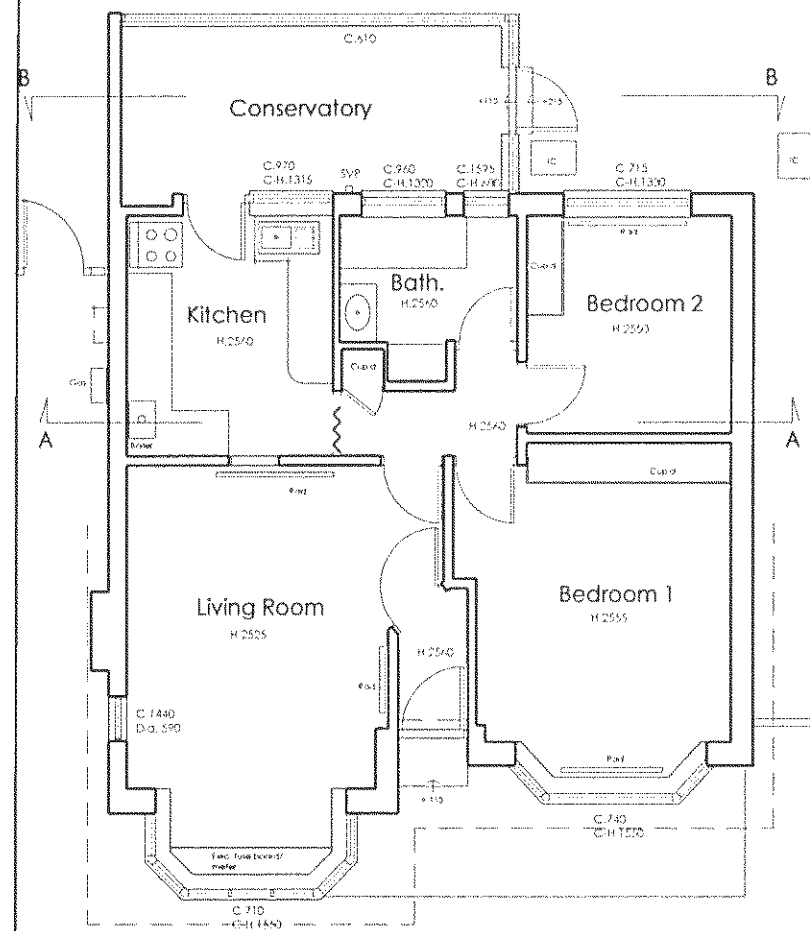

Ground Floor

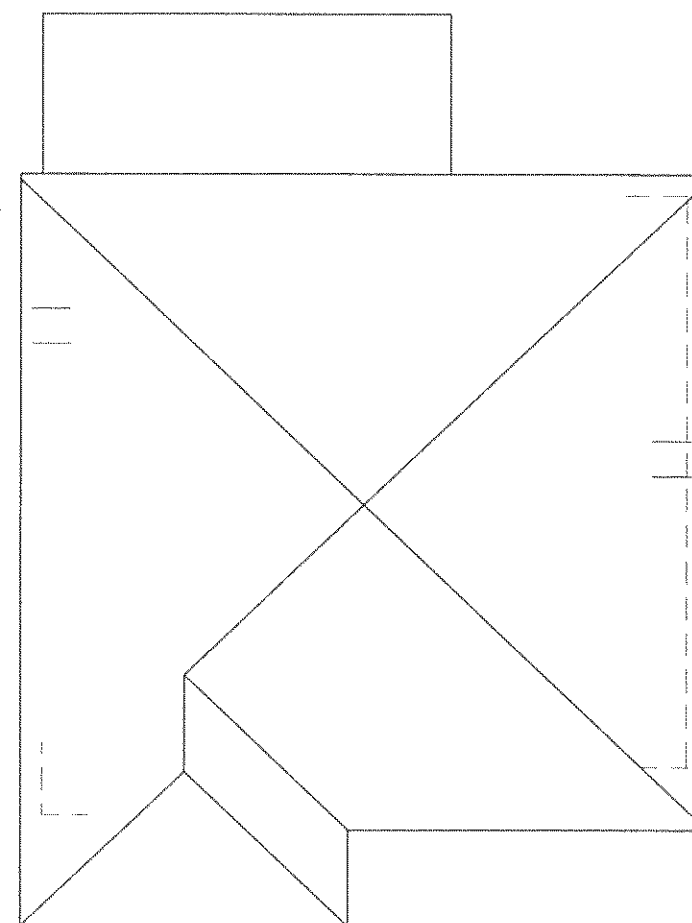

Roof Plan

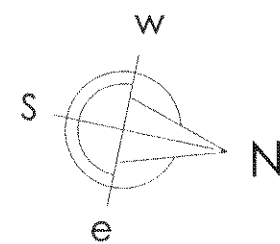

NOTES:

Revisions:


PROJECT: Extension and Alterations to: 18 Elm Park, Ferring BN12 5RW

Drawing Number: 2012.bf.02.02

Revision:

Floor Plan and Roof Plan

Drawing: AS EXISTING

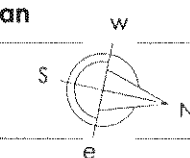

Scale: 1:100

FOR Jennifer & Asa Colgate

Date: October 2012