




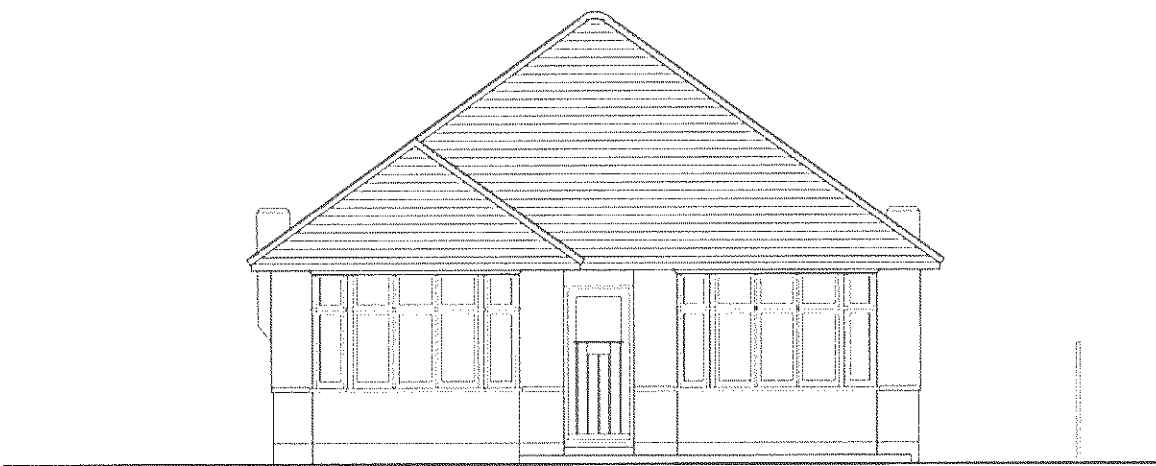


East Elevation

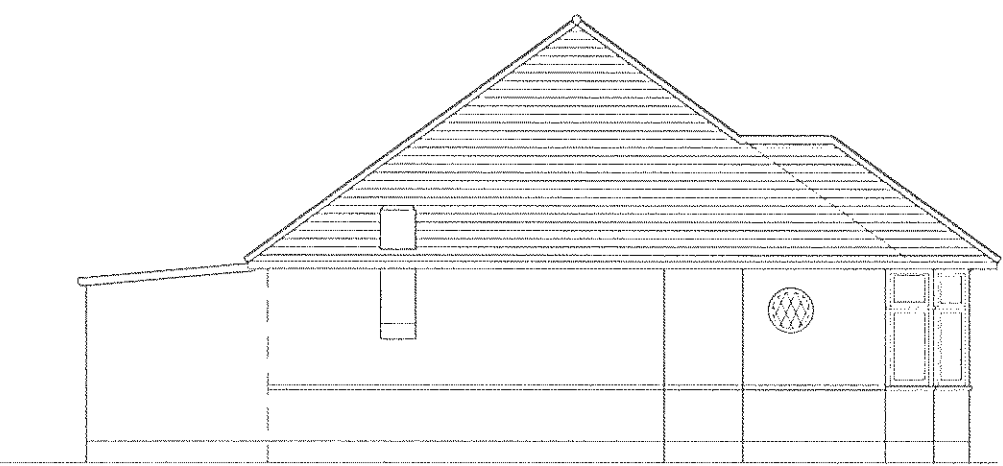

South Elevation

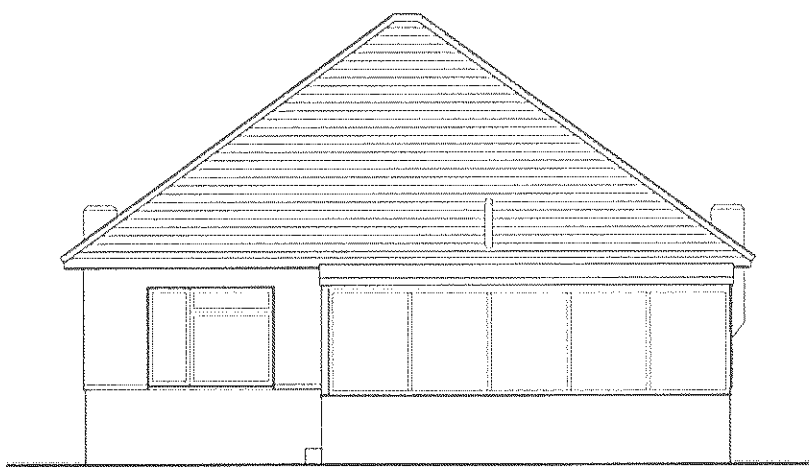

West Elevation

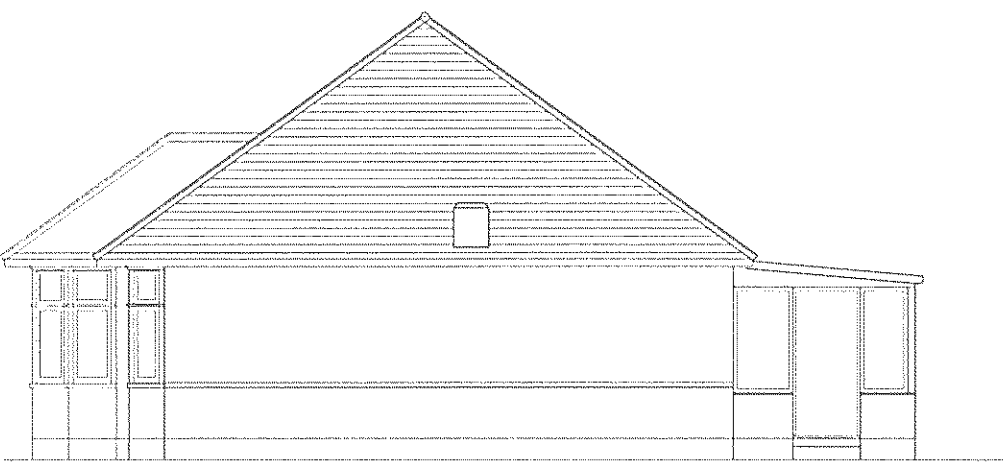

North Elevation

NOTES:

Revisions:


PROJECT: Extension and Alterations to : 18 Elm Park Ferring BN12 5RW

Drawing Number: 2012.bf.02.03

Revision:

Elevations

Drawing: AS EXISTING

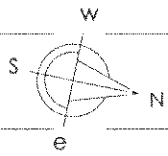

Scale: 1:100

FOR Jennifer & Asa Colgate

Date: October 2012