



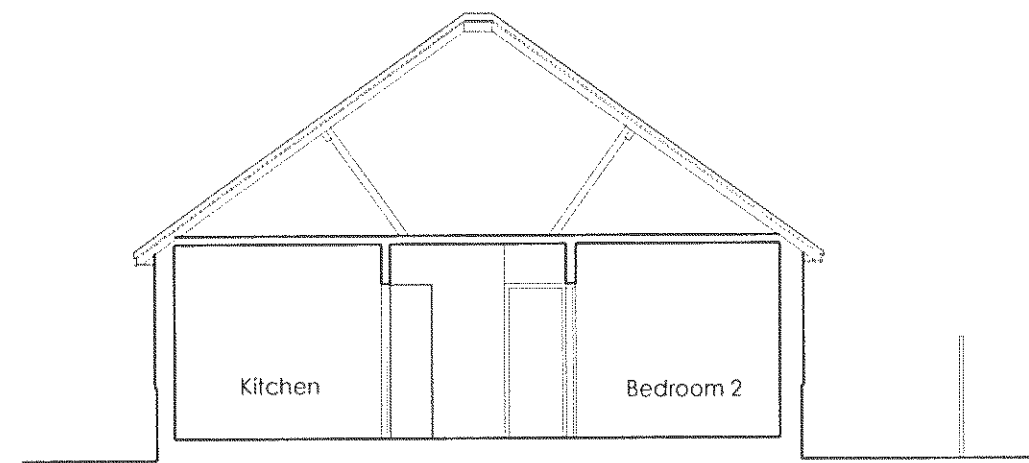

Cross-Section A-A

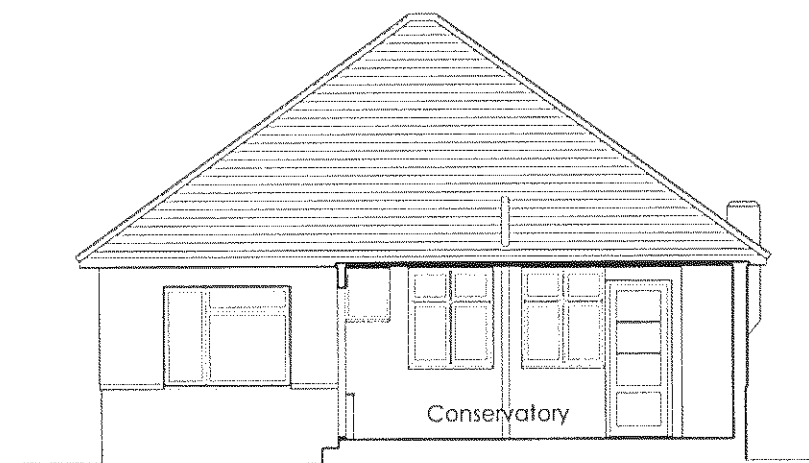

Cross-Section B-B  
(West Elevation)

NOTES:

Revisions:


PROJECT: Extension and Alterations to : 18 Elm Park Fering BN12 5RW

Drawing Number: 2012.bf.02.04

Revision:

Cross-Sections

Drawing: AS EXISTING

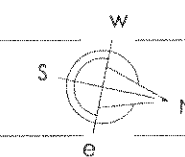

Scale: 1:100

FOR Jennifer & Asa Colgate

Date: October 2012