


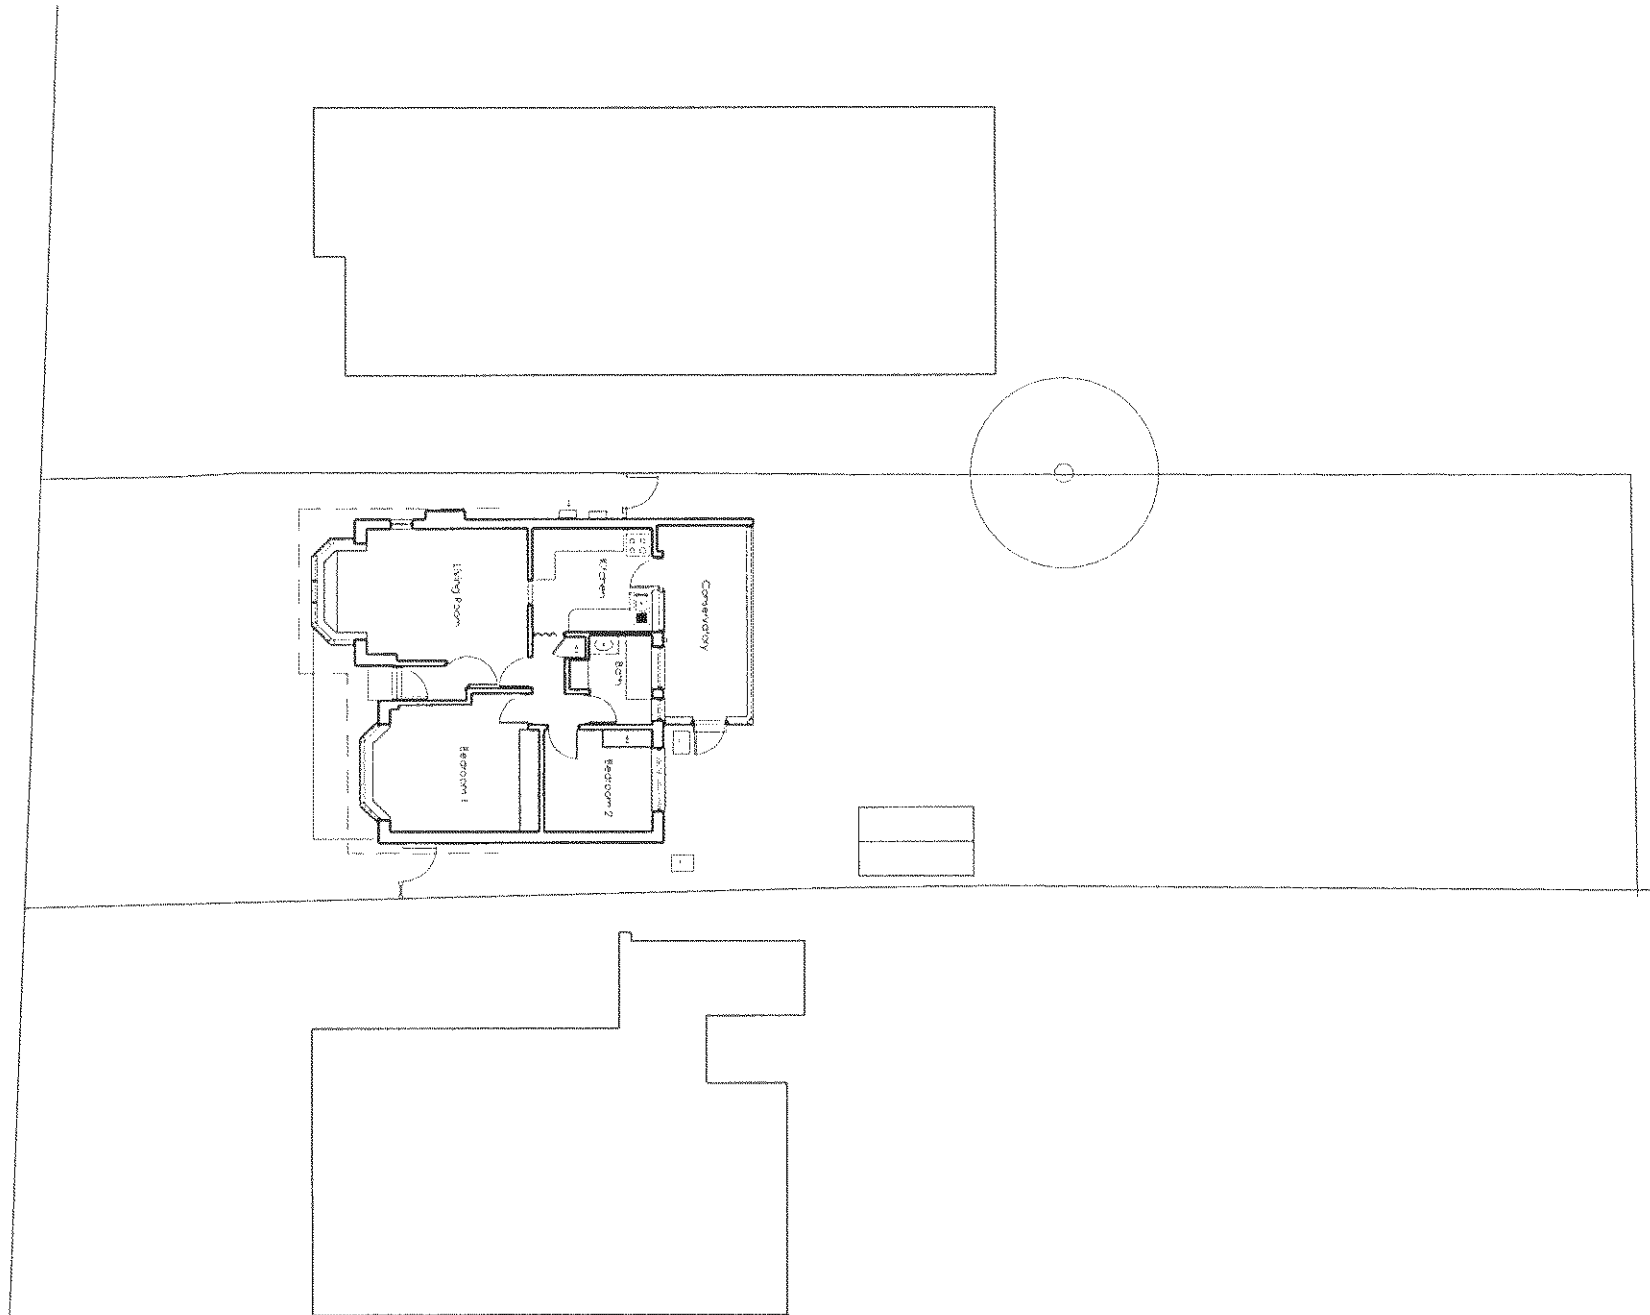

NOTES:  
Revisions:

PROJECT: Extension and Alteration to : 18 Elm Park Farming BH12 5NW  
Drawing Number: 2012BH02.05 Revision:  
Site Plan  
Drawing: AS EXISTING Scale: 1:200  
FOR Jennifer & Aid Colgate Date: October 2012