



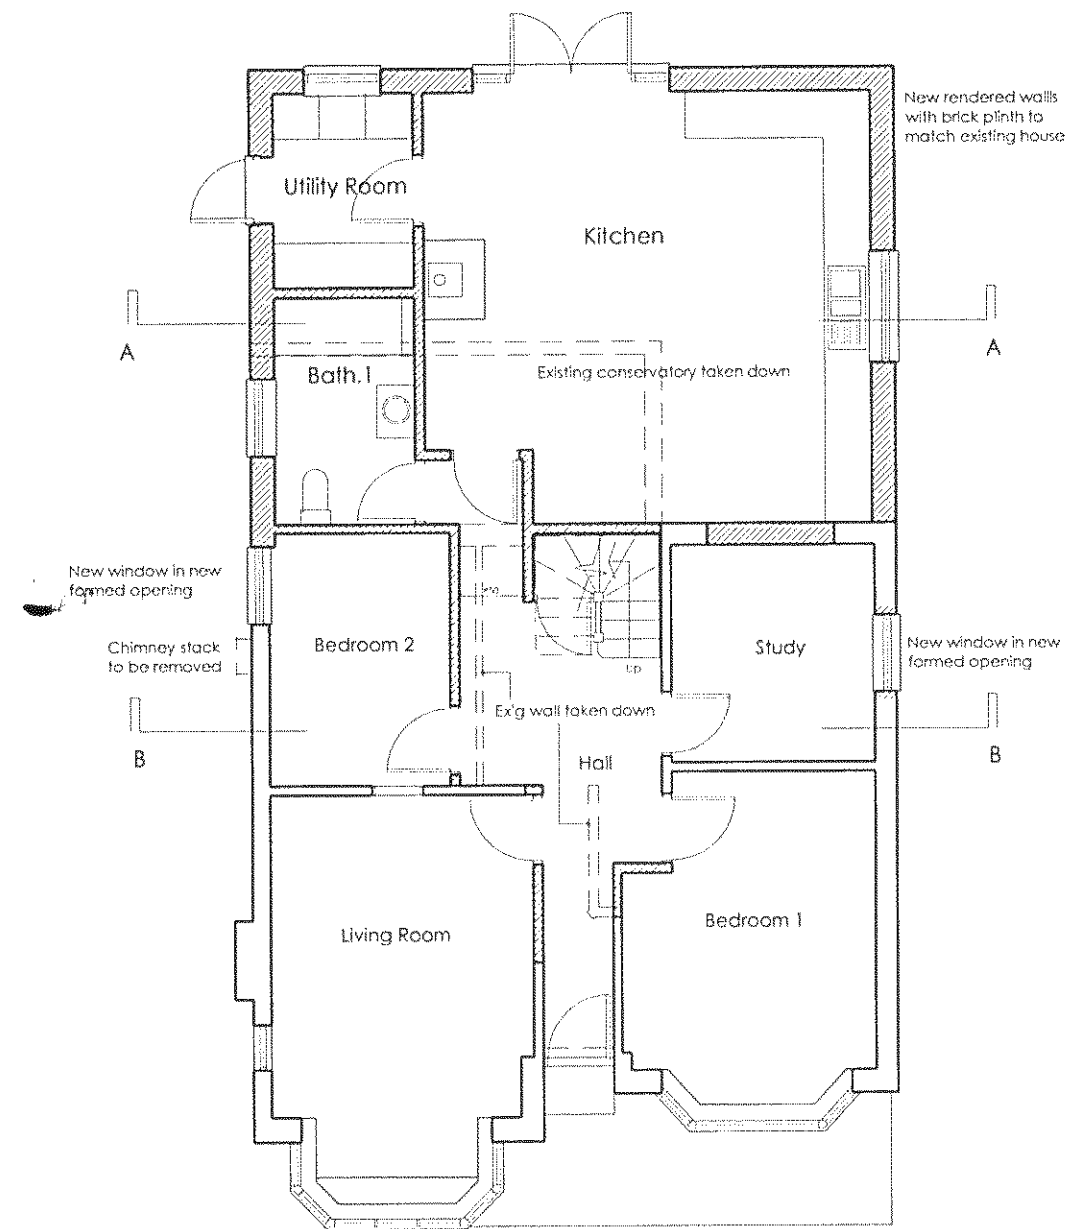


Ground Floor

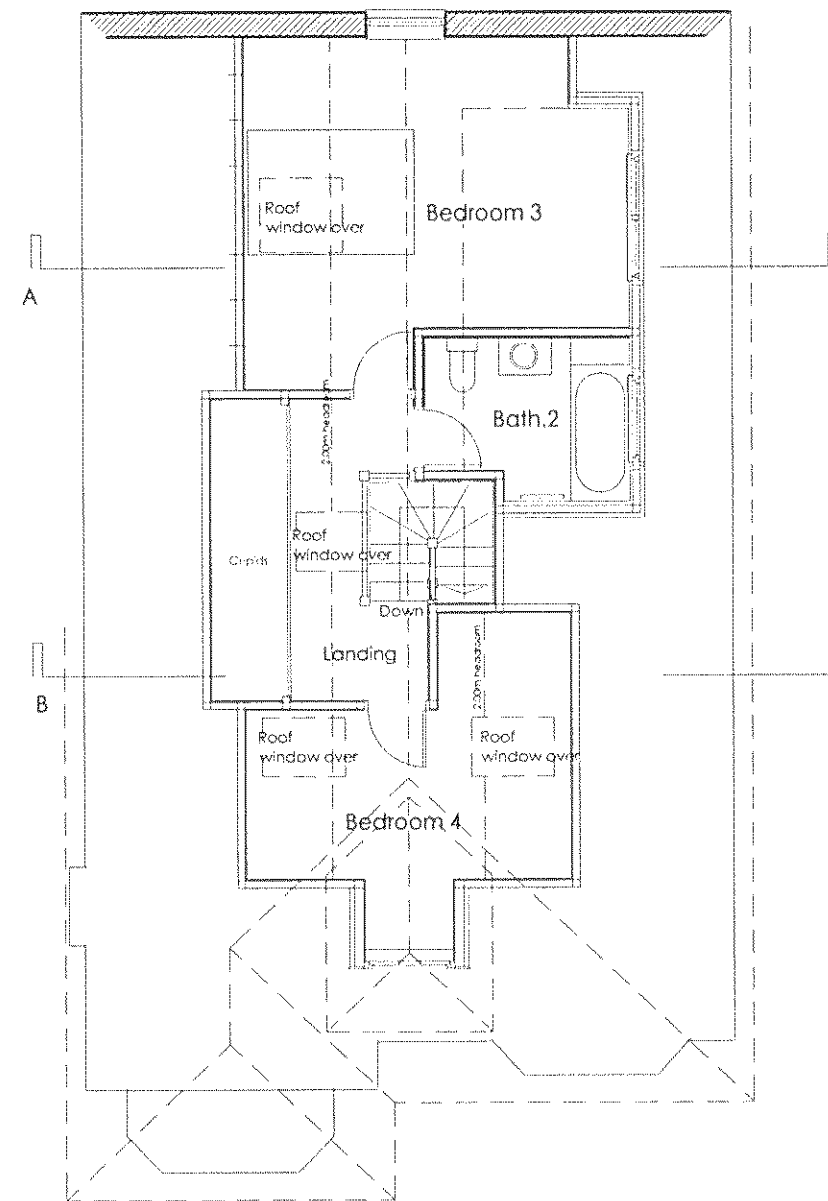

First Floor

Key	
	New masonry walls
	New timber stud walls (First floor)
	Existing walls to be taken down

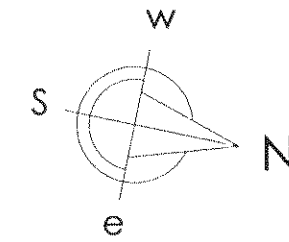

NOTES:

Revisions:


PROJECT: Extension and Alterations to : 18 Elm Park Ferring BN12 5RW

Drawing Number: 2012.bf.02.06

Revision:

Ground Floor and First Floor Plans

Drawing: AS PROPOSED

 

Scale: 1:100

FOR Jennifer & Asa Colgate

Date: October 2012