



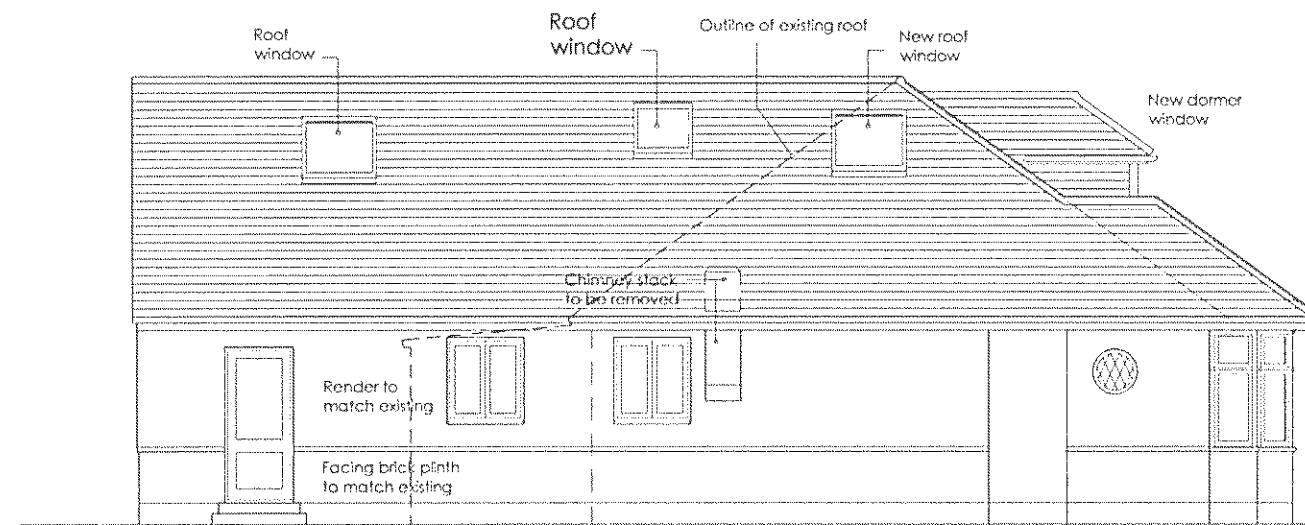

South Elevation

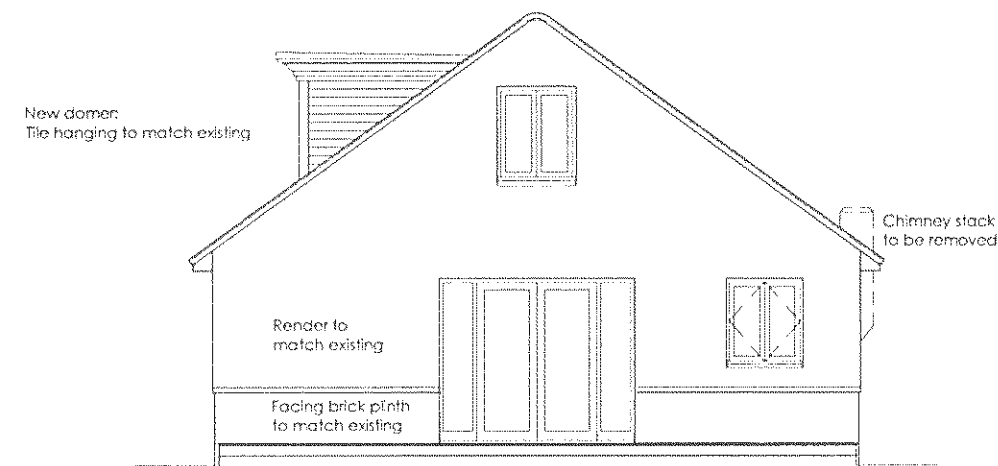

West Elevation

NOTES:

Revisions:


PROJECT: Extension and Alterations to : 18 Elm Park Ferring BN12 5RW

Drawing Number: 2012.bf.02.08

Revision:

South & West Elevations

Drawing: AS PROPOSED

 

Scale: 1:100

FOR Jennifer & Asa Colgate

Date: October 2012