
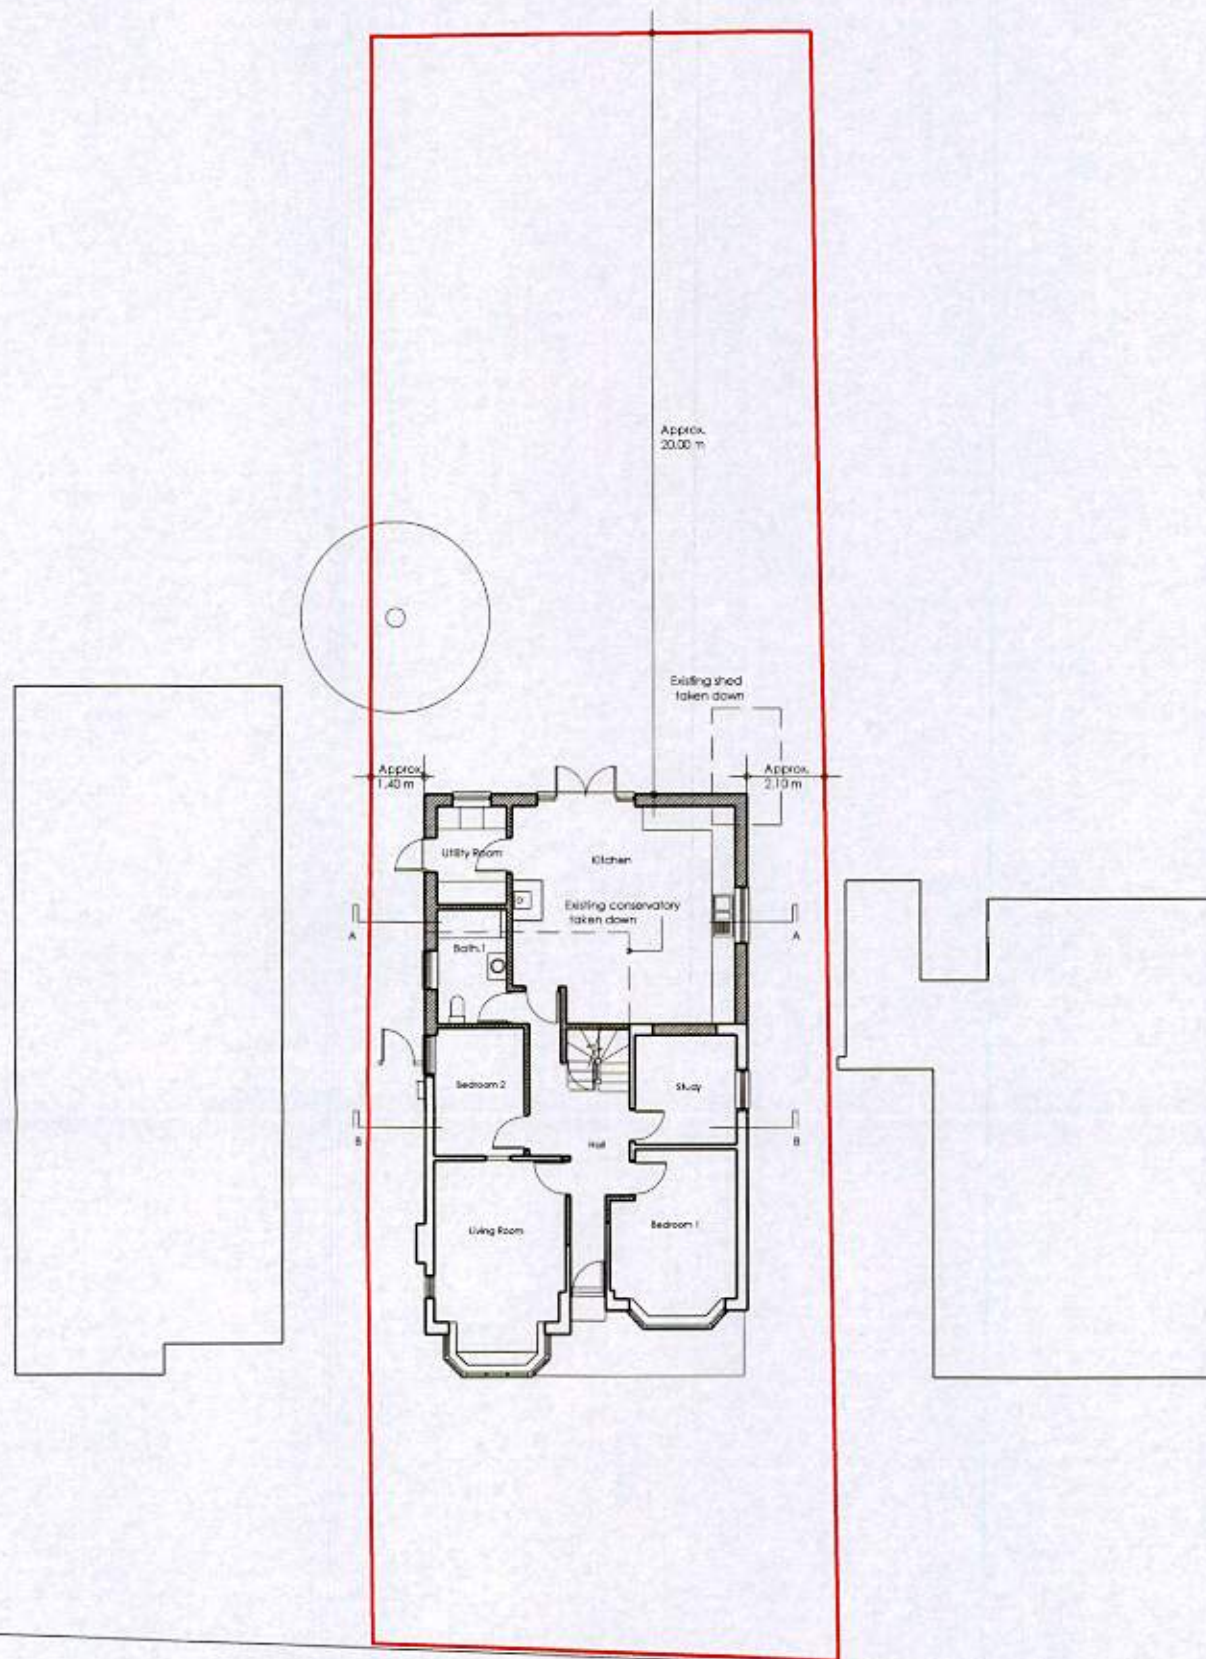


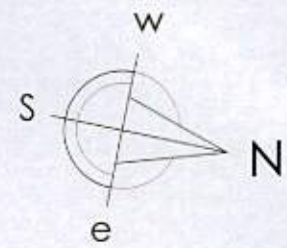

ELM PARK

NOTES:

Revisions:

A Nov. 12: Added dimensions / site highlighted in red


PROJECT: Extension and Alterations to: 18 Elm Park Ferring BN12 5RW

Drawing Number: 2012.bf.02.10

Revision: A

Site Plan

Drawing: AS PROPOSED

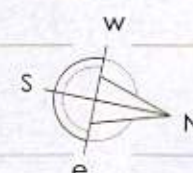

Scale: 1:200

FOR Jennifer & Asa Colgate

Date: October 2012