



Wilson Contract
Services Ltd

tel: 01924 256826
wilsoncontracts.co.uk

PAGE 1 OF 4

ASDA

EXTERNAL SIGNAGE

Petrol filling station canopy

22nd August 2018 (Rev B)




NEW PFS CONCEPT
FERRING
LITTLEHAMPTON ROAD
FERRING
BN12 6PN

138782 (Rev B)
22/08/18 - SRL

Site Plan



Wilson Contract
Services Ltd
tel: 01924 256826
wilsoncontracts.co.uk

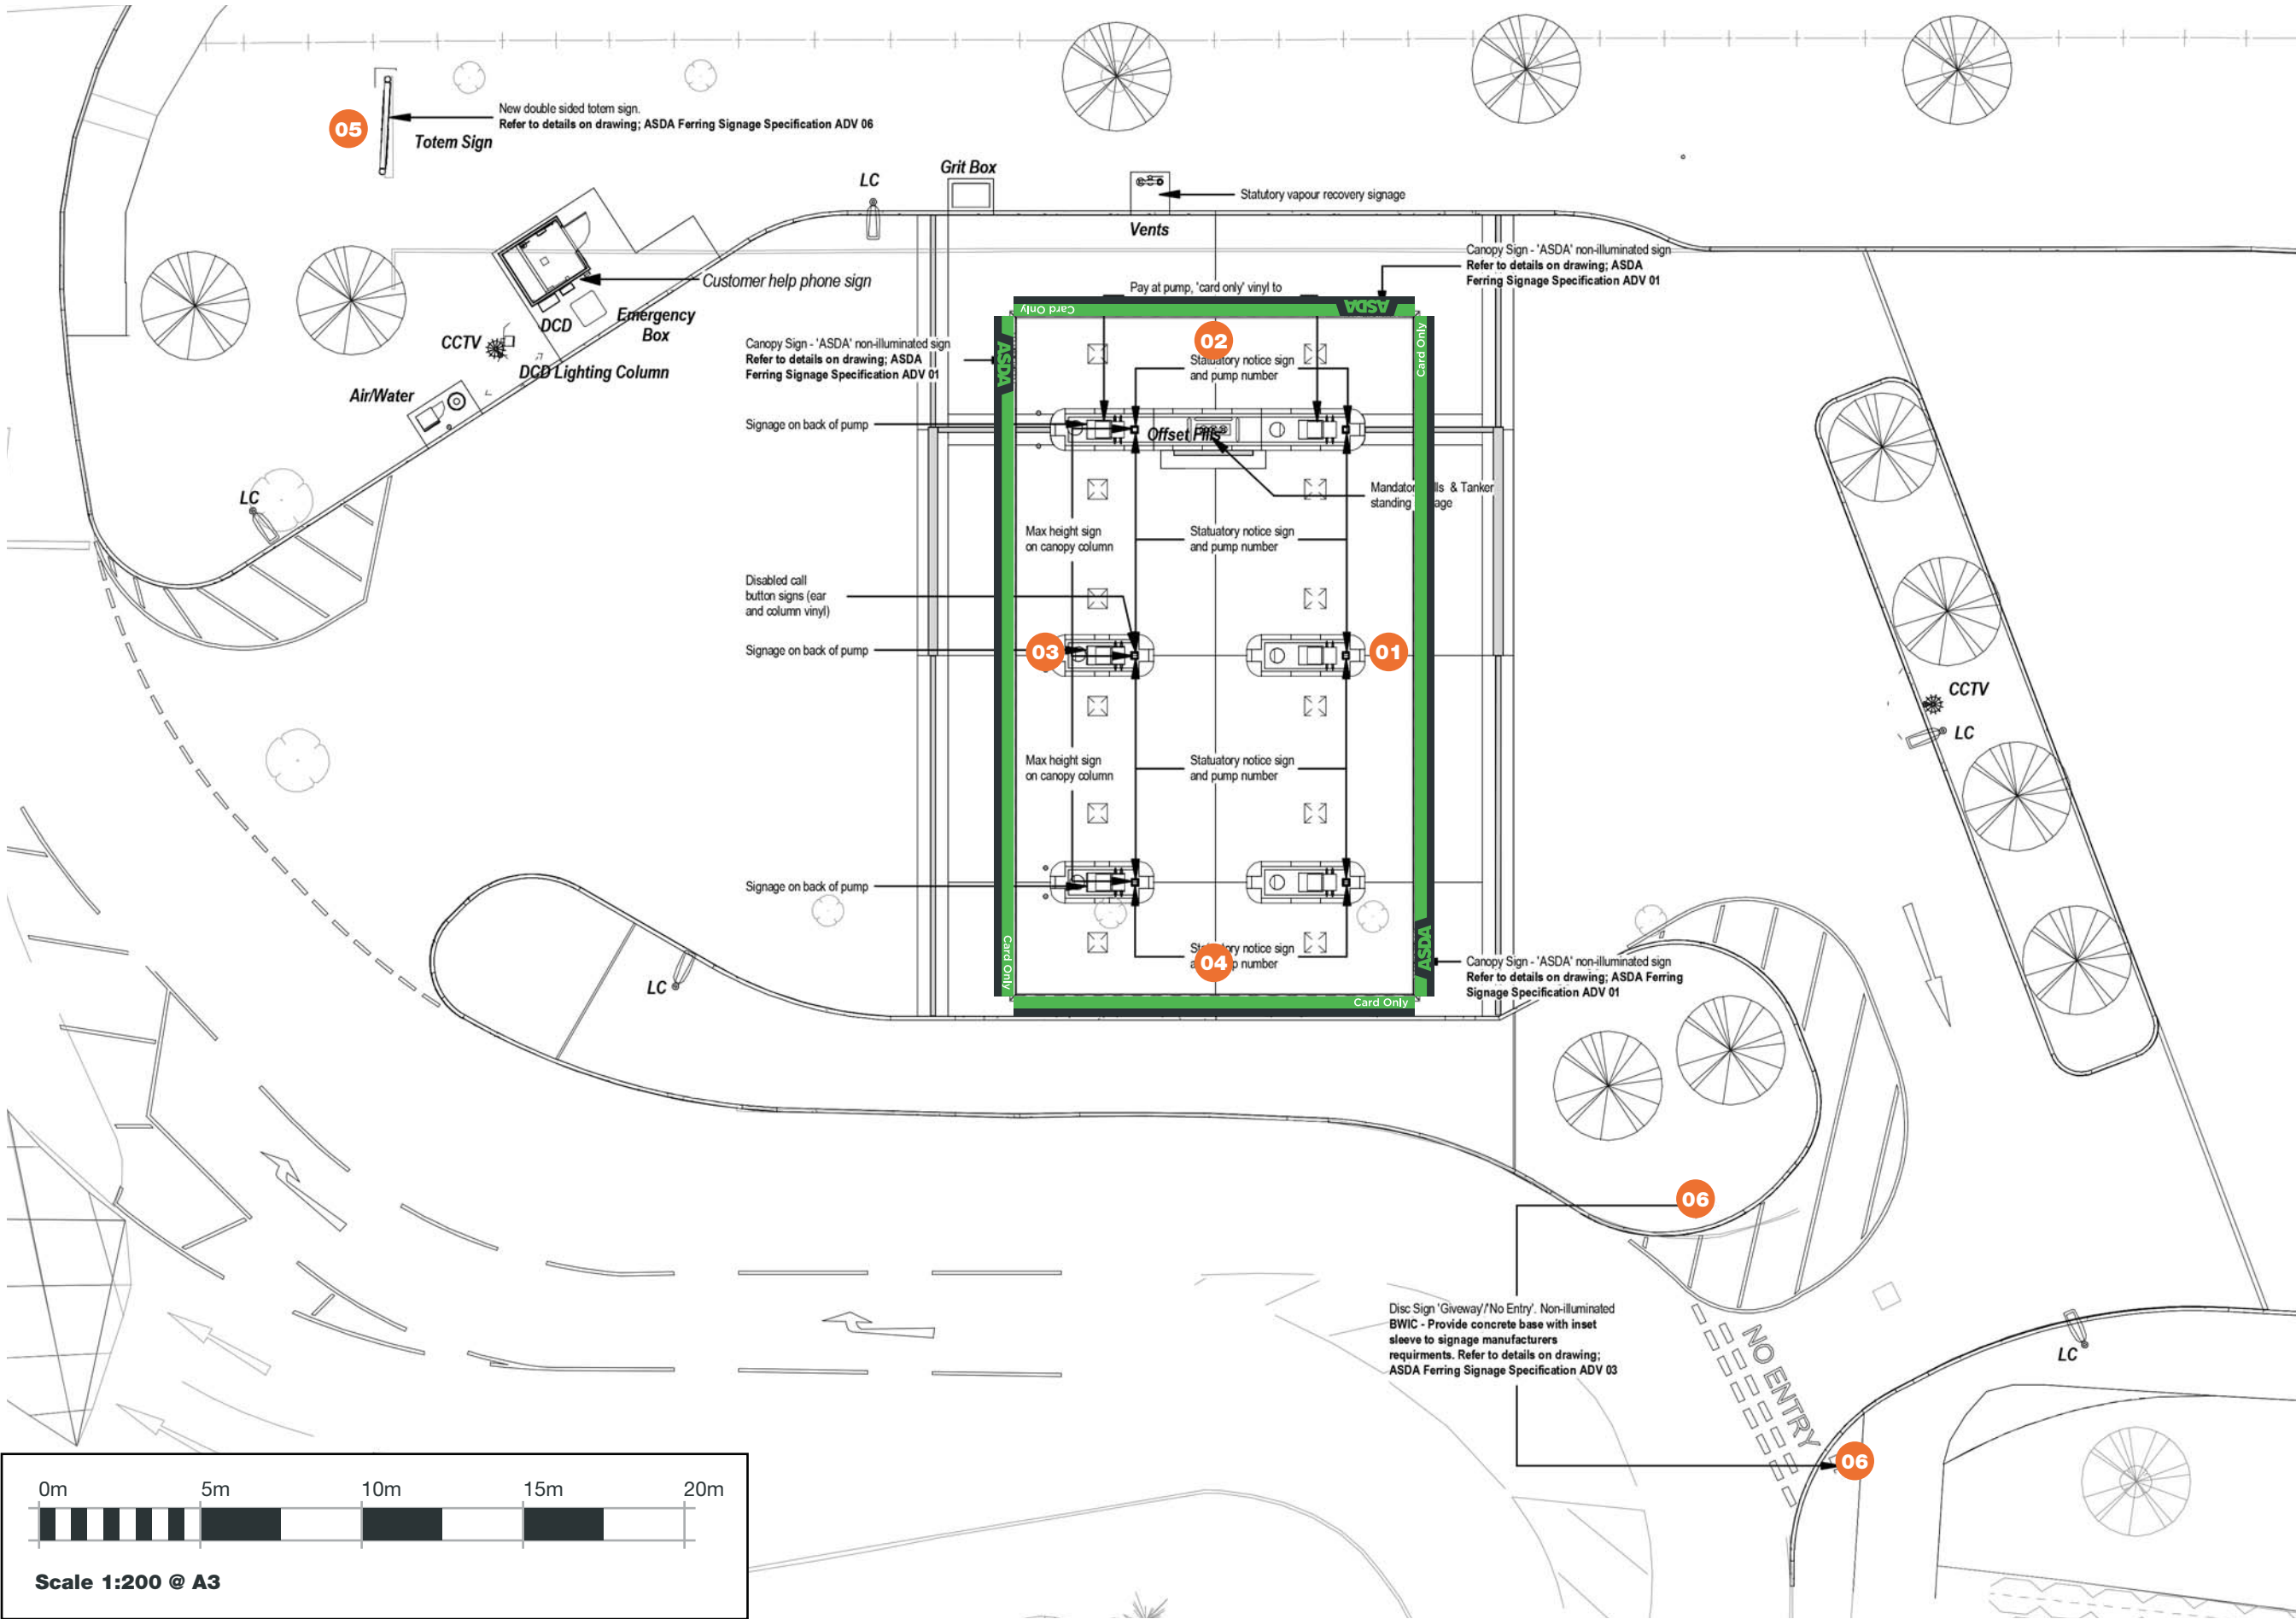


NEW PFS CONCEPT
FERRING
LITTLEHAMPTON ROAD
FERRING
BN12 6PN

138782 (Rev B)
22/08/18 - SRL

Proposed Canopy Signage (Non illuminated)




Wilson Contract Services Ltd
tel: 01924 256826
wilsoncontracts.co.uk

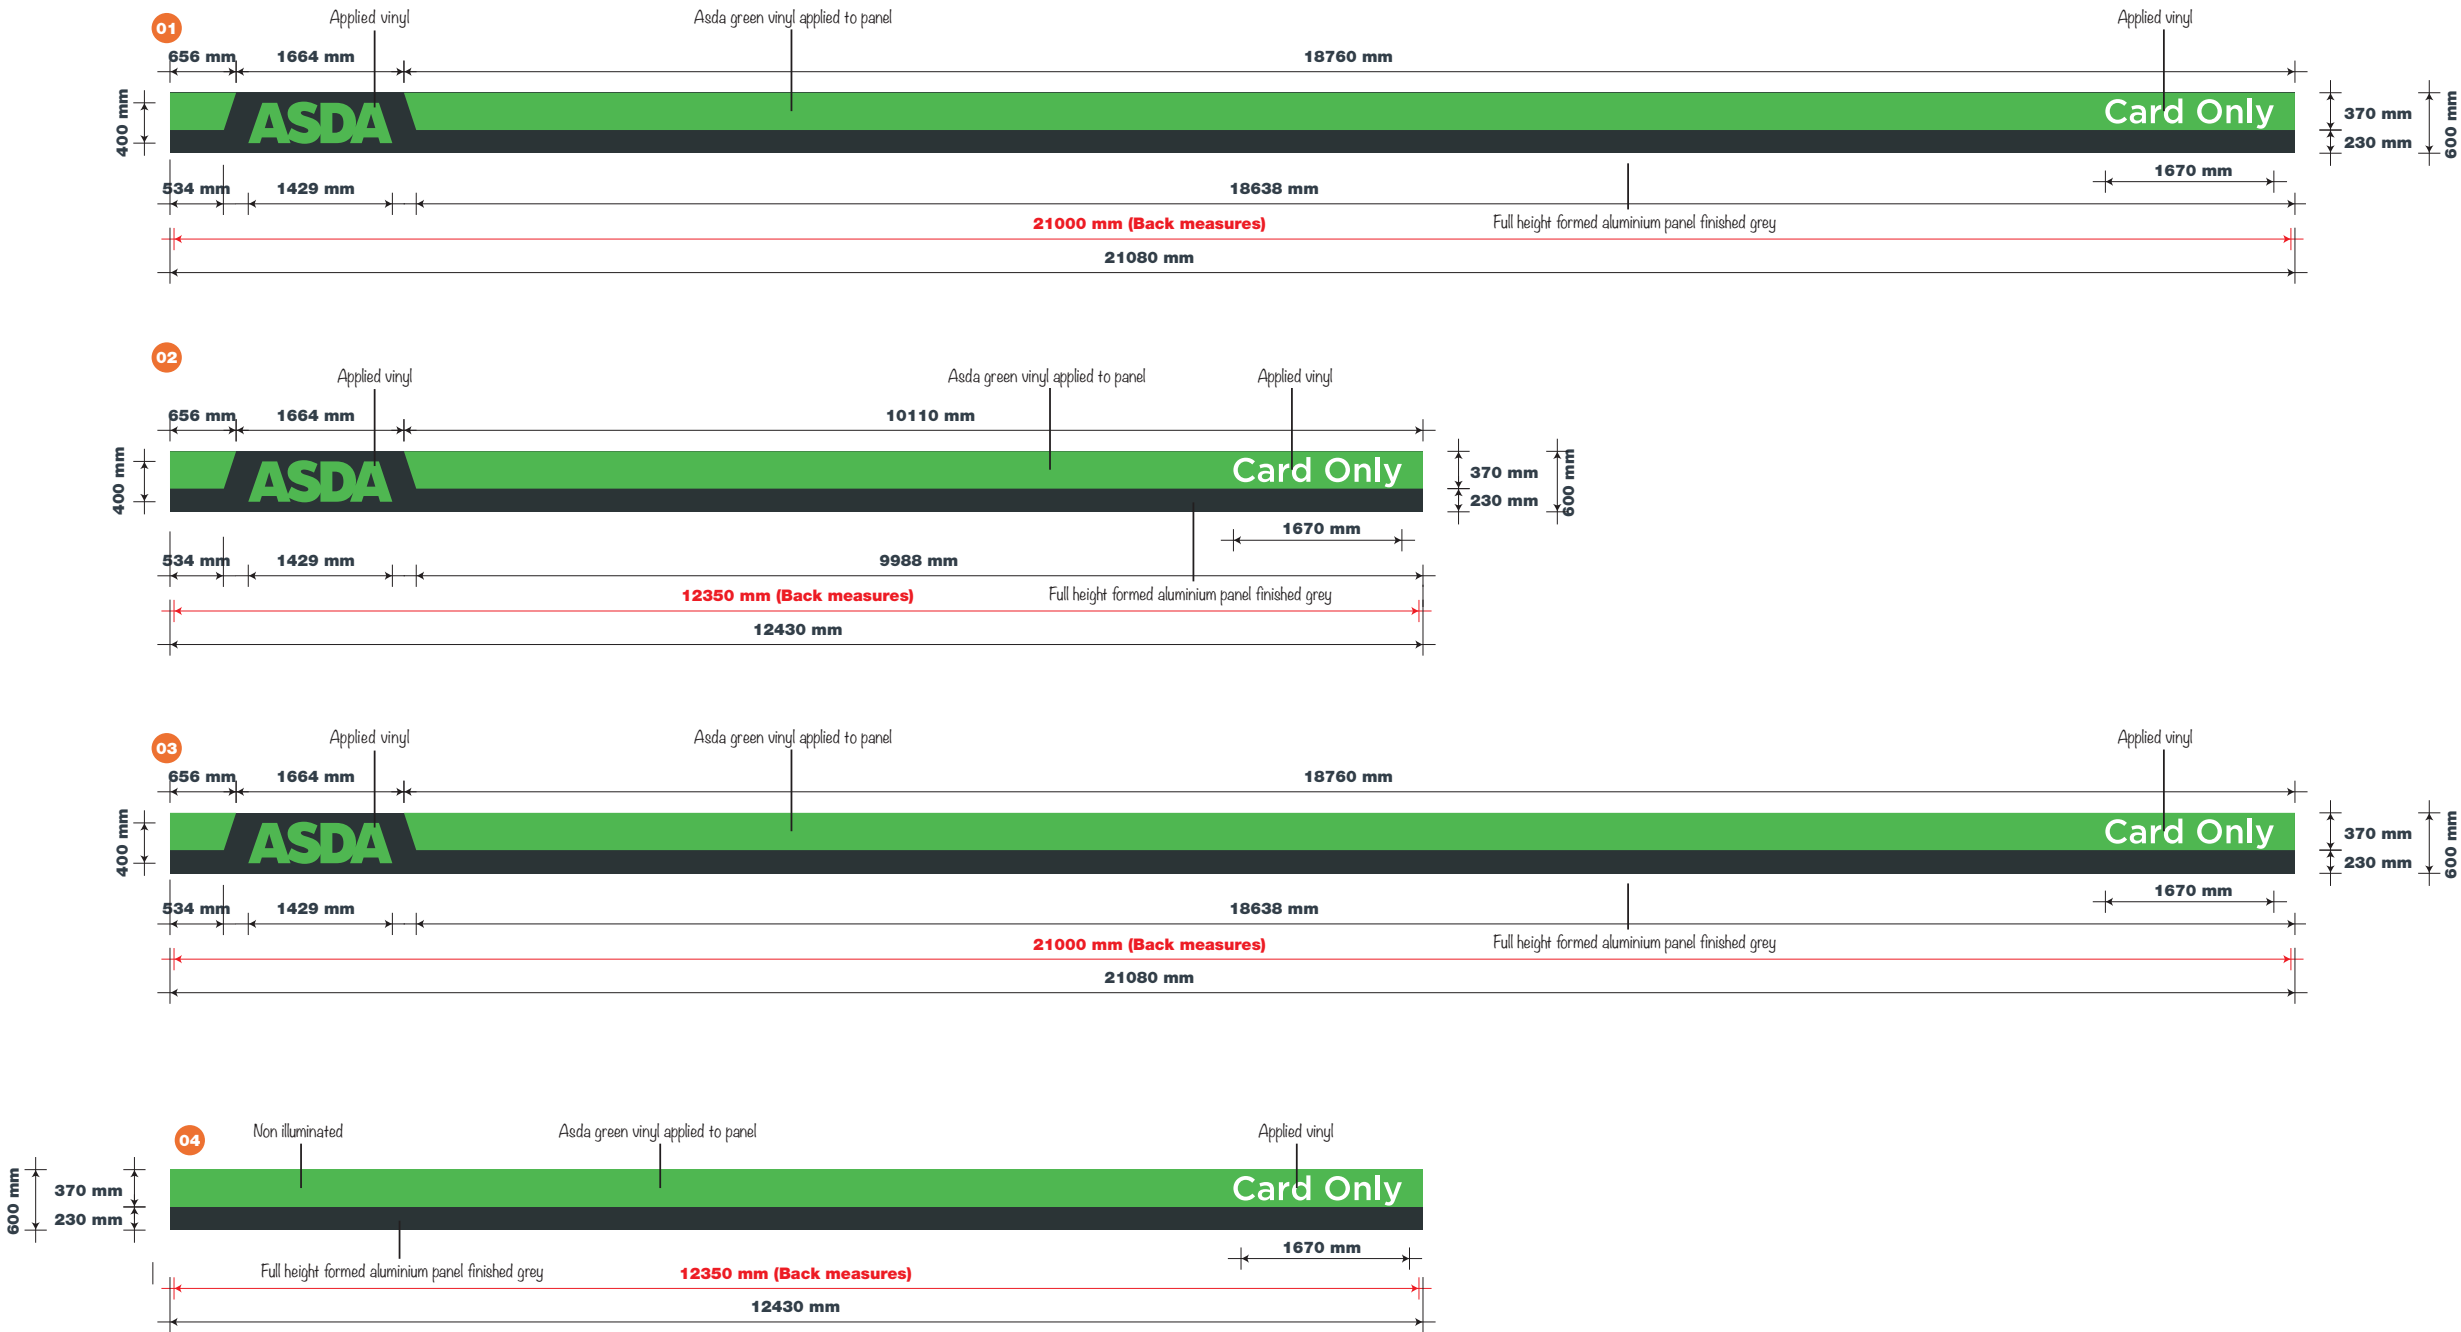

NEW PFS CONCEPT
FERRING
LITTLEHAMPTON ROAD
FERRING
BN12 6PN

138782 (Rev B)
22/08/18 - SRL

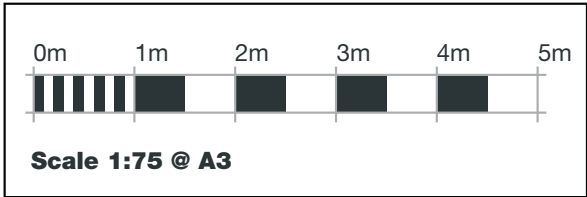

Proposed Signage

05

Totem Sign - ADV 06 Scale 1:50

Posts:
- 200mm dia 72.3 [S355]
- Powder coated RAL 7016 - Preparation & decoration on site.
Internal bracing
- 200mm x 100mm x 5mm RHS 22.6 [S355]
- Powder coat
Signage Panels

Typeface:
Gothic Medium
This typeface must not be condensed or expanded in any way.


Colour:
Powder coated and vinyl applied graphics
- Green RAL 6018
- White RAL 9010
- Teal RAL 5018

ASDA Face Panel:
- 2650mm x 1500mm x 3mm
Aluminium with applied vinyl

Price Face Panel:
- 2650mm x 1640mm x 3mm fret cut aluminium formed panels
- 1334mm x 490mm 4 row LED 450cd/m²
- Single sided ultra bright to include Inno-Link RF Modem and receiver


Material:
- Single sided face panels to be edged with 3mm profiled aluminium powder coated sheets, illuminated 'ASDA'

Notes
*Concrete Base to be site specific based upon survey information to specialist design.
*Allow for 1No. Duct riser.

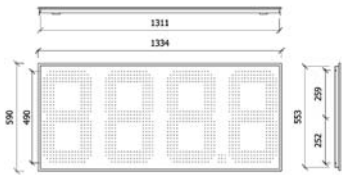

06 2No.


General Sign - ADV 03 Scale: 1:20
No Entry & Give Way Signs
Signs Material:
Stainless steel post [316 grade] 76.1 dia with Rototek disc and vinyl applied graphics
Colour specification:
Cromadex MS122E

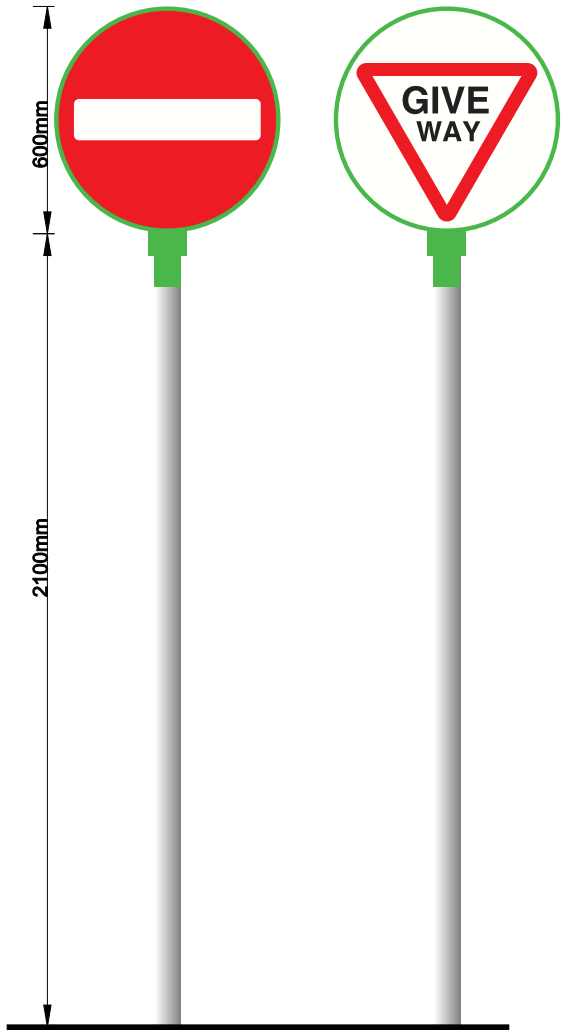

Wilson Contract Services Ltd
tel: 01924 256826
wilsoncontracts.co.uk



Scale 1:50 @ A3

 

Scale 1:20 @ A3



NEW PFS CONCEPT
FERRING
LITTLEHAMPTON ROAD
FERRING
BN12 6PN