


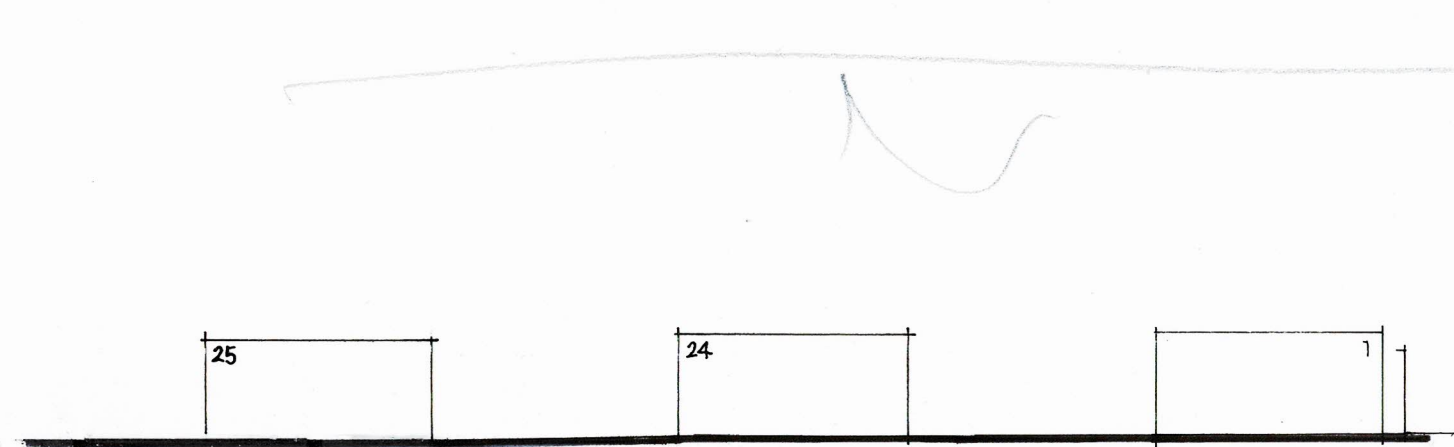


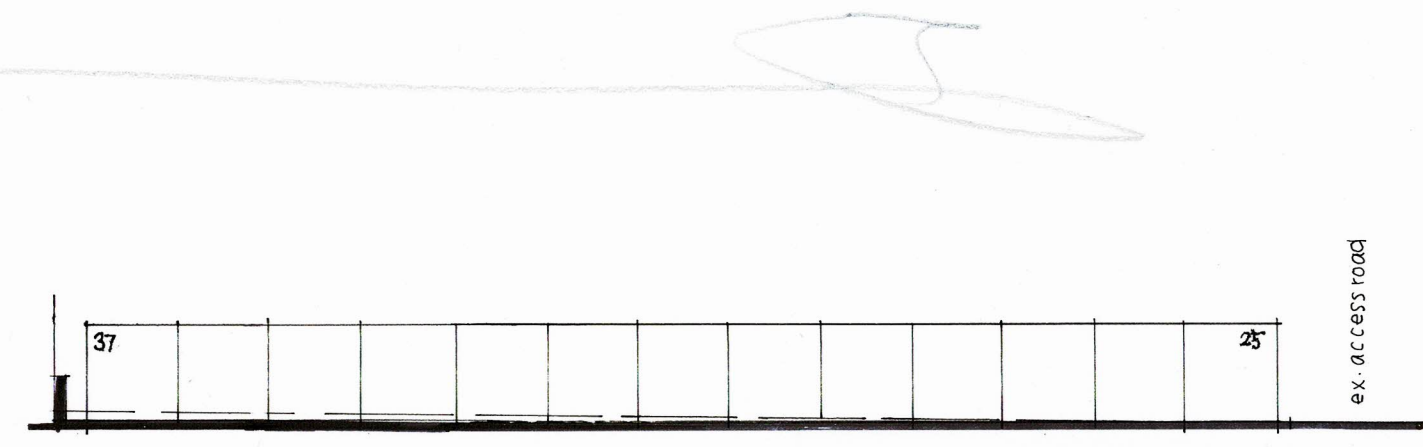


LONGITUDINAL SOUTHERN ELEVATION 1:200 @ A3

 

WEST ELEVATION

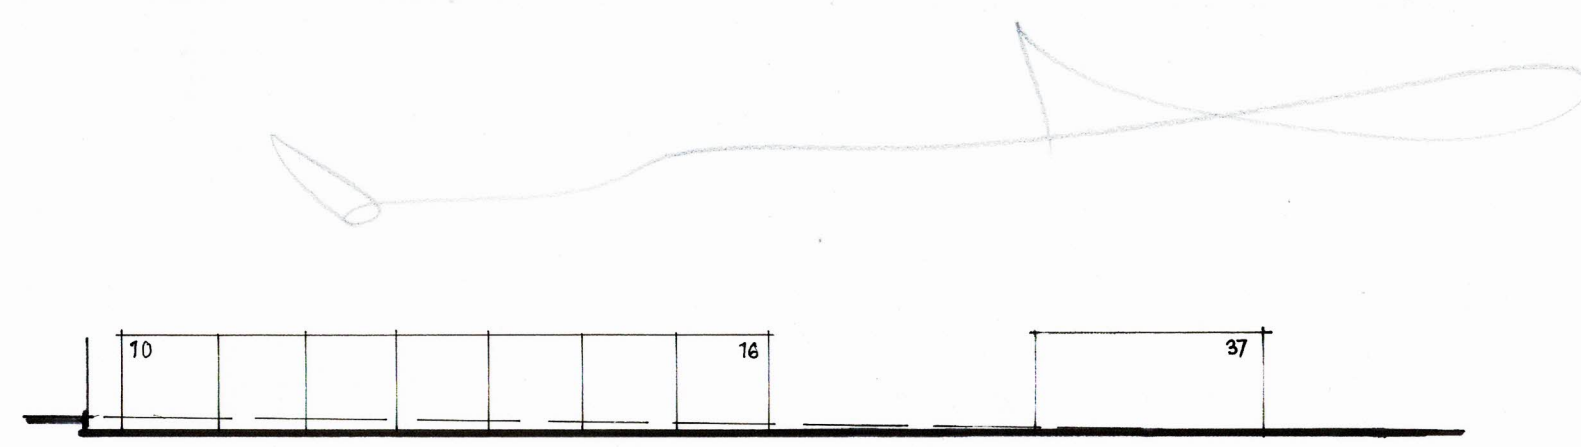

NORTH ELEVATION

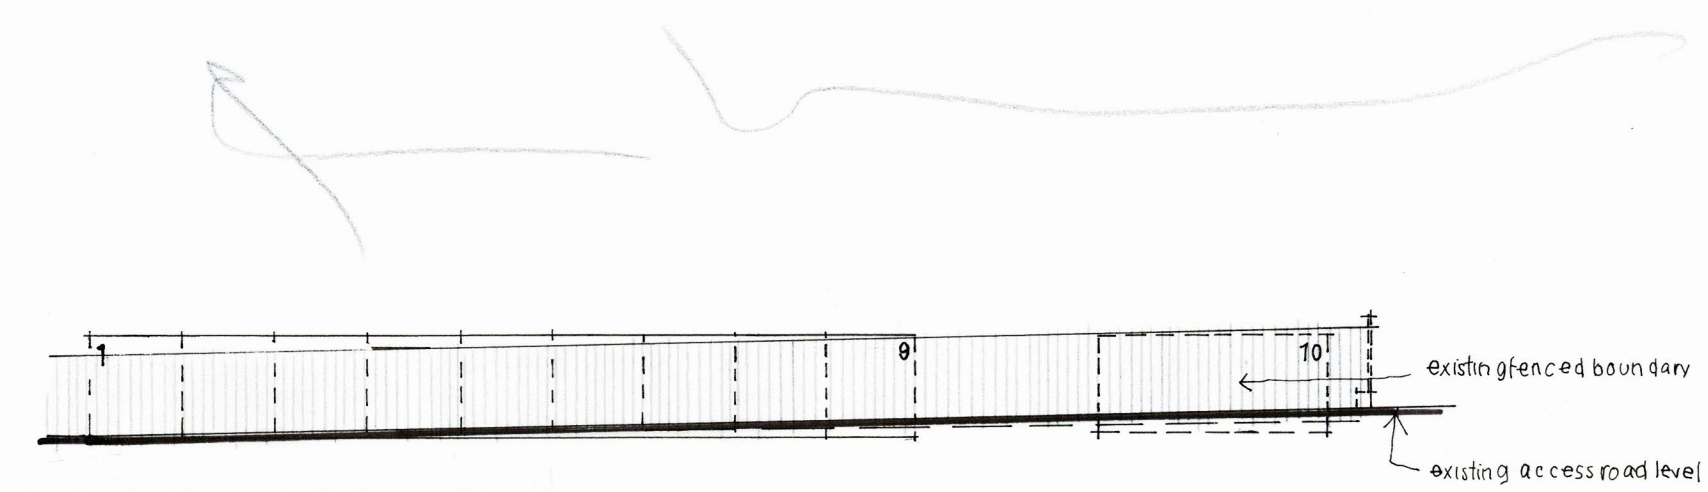

EAST ELEVATION

Figured dimensions to take precedence over scaled dimensions. The contractor is to verify all dimensions on site before commencing any works.

Any discrepancies whatsoever to be brought to the attention of the client immediately.

The copyright of this drawing is reserved and the drawing must not be disclosed without authority.

Project
THE CHALET, LITTLEHAMPTON ROAD, FERRING
Storage container elevations

Client
Mr Aragona & Ms Goodman

Drawing no. **FG/LHR/05**

Scale **AS SHOWN** Date **August 2021**

Drawn By **WG**

WAYNE GANDER MCIAT
Chartered Architectural Technologist
 98 Durrington Lane
 WORTHING
 West Sussex
 BN13 2RQ
 Tel 07808 887896
 Email - waynegander08@gmail.com