



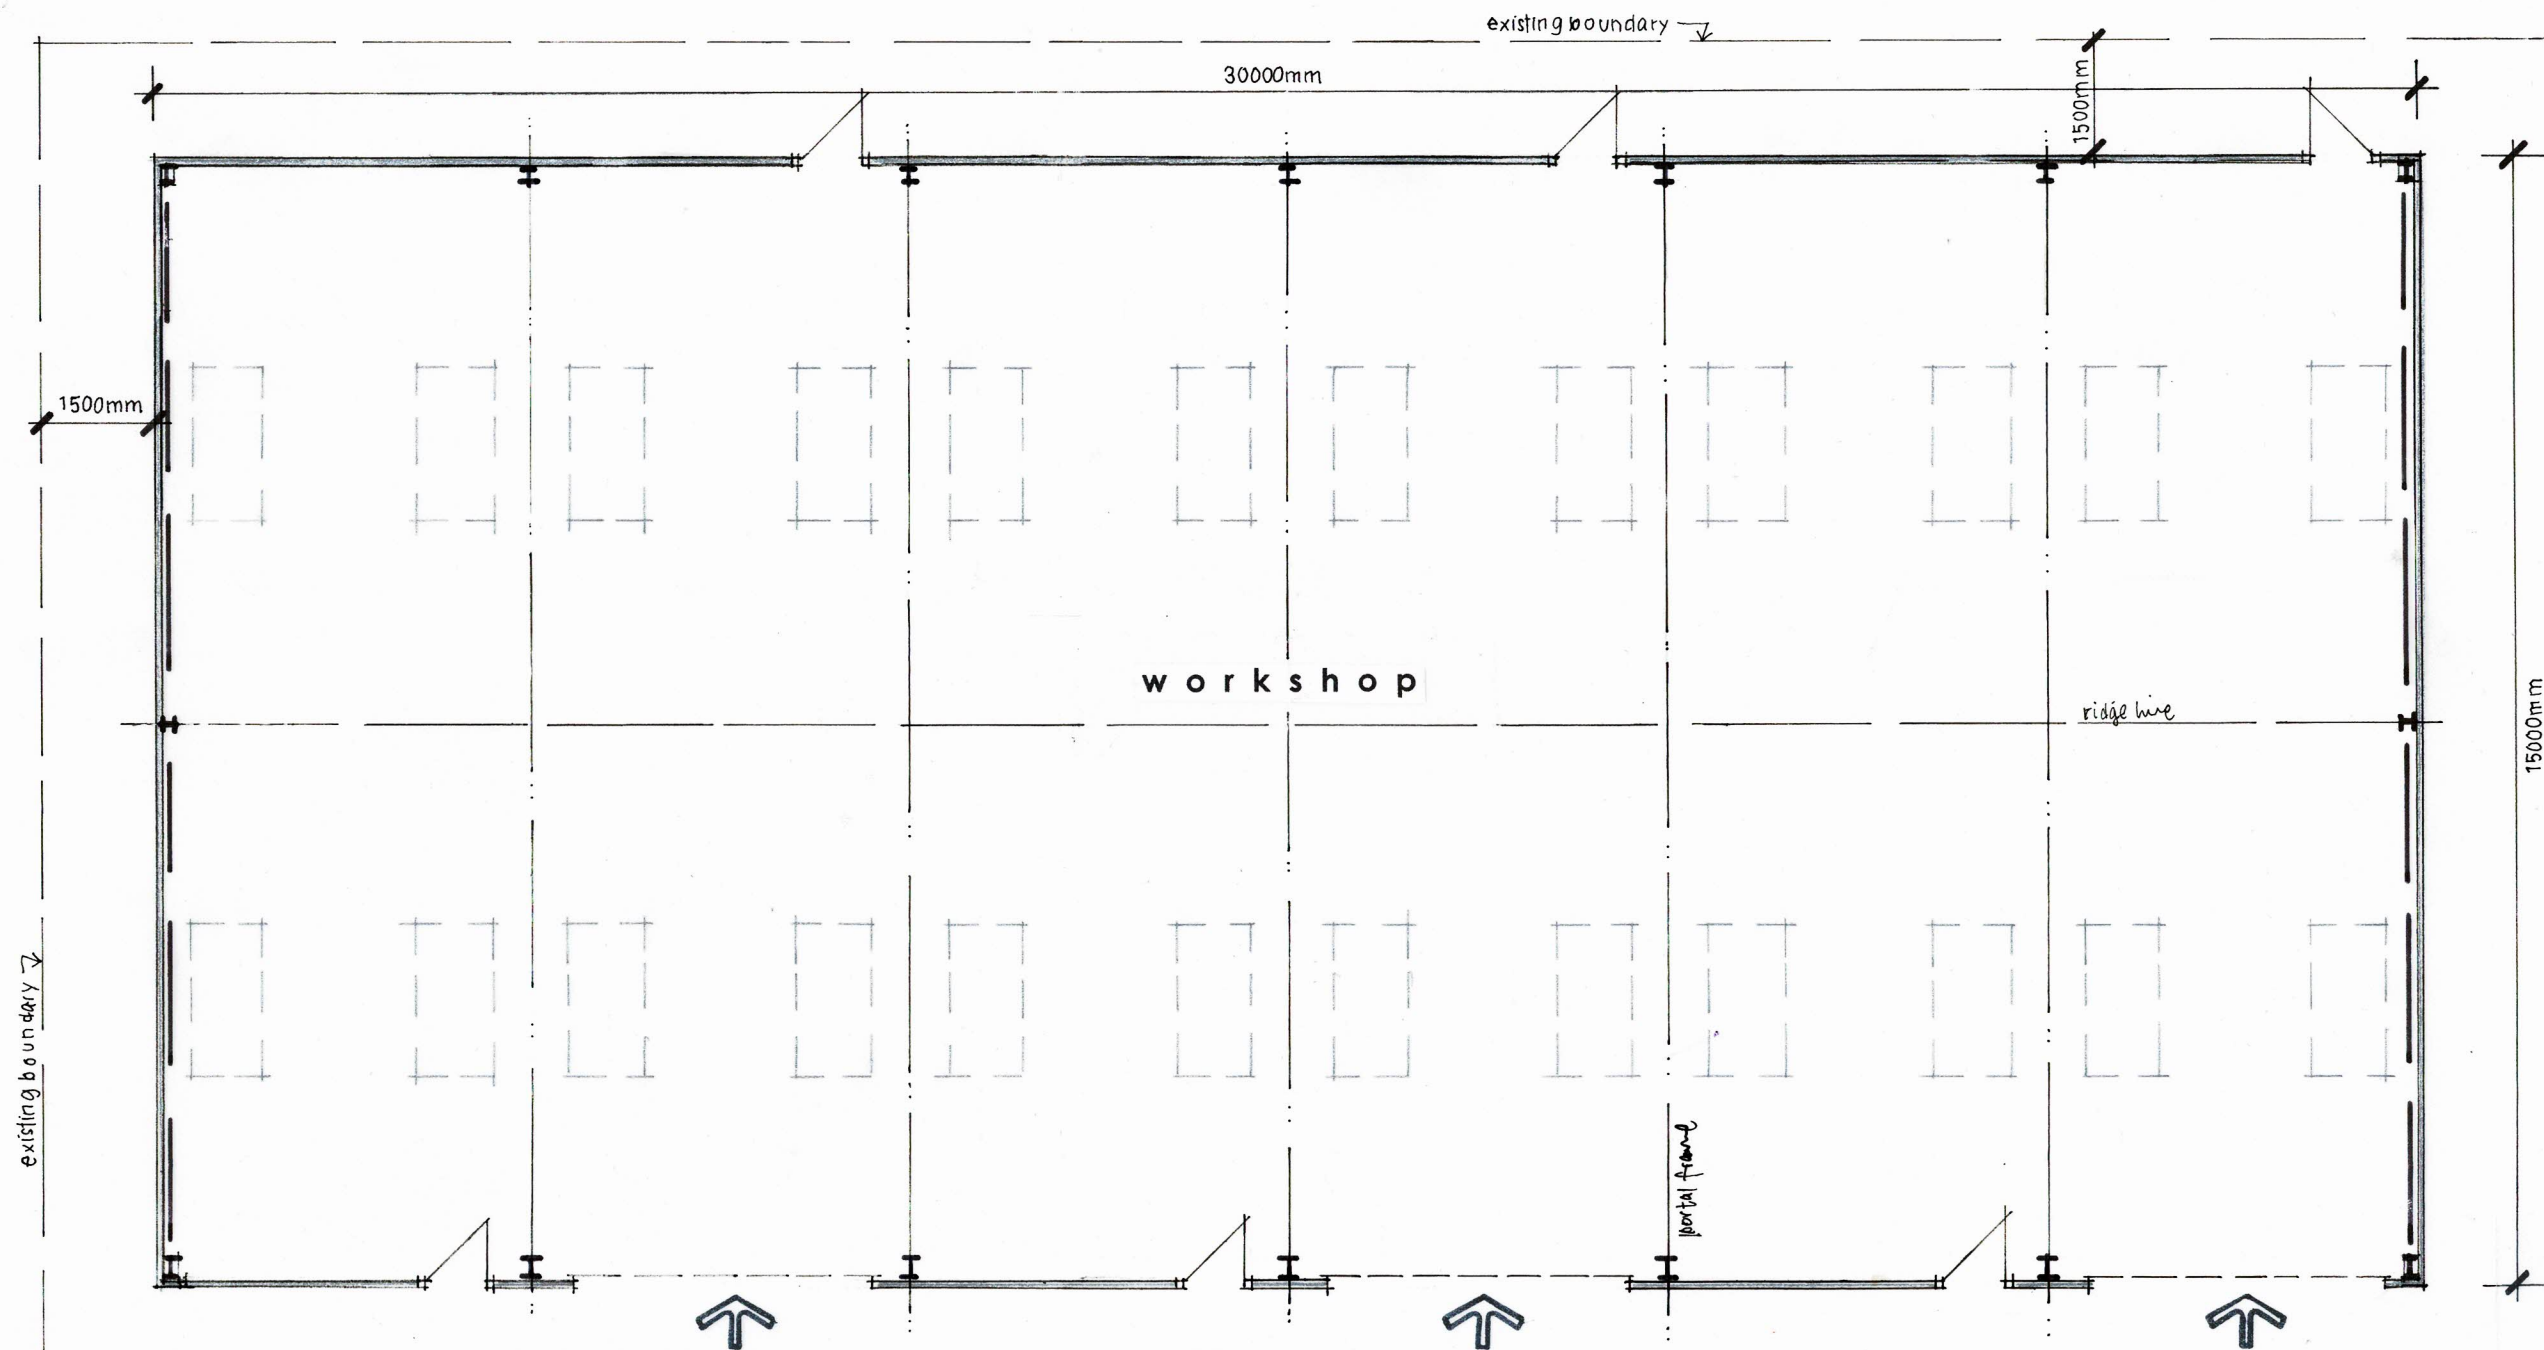

GROUND FLOOR PLAN 1:100 @ A3 / 1:50 @ A1

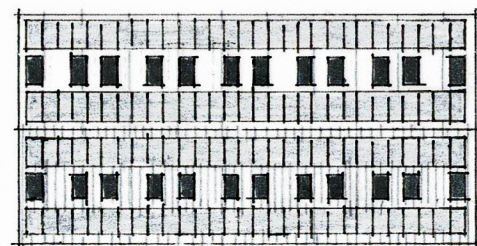

ROOF PLAN 1:500



Figured dimensions to take precedence over scaled dimensions. The contractor is to verify all dimensions on site before commencing any works.

Any discrepancies whatsoever to be brought to the attention of the client immediately.

The copyright of this drawing is reserved and the drawing must not be disclosed without authority.

Project

**THE CHALET, LITTLEHAMPTON ROAD,
FERRING**

Proposed new building

Client

Mr Aragona & Ms Goodman

Drawing no.

FG/LHR/02

Scale **AS SHOWN**

Date

August 2021

Drawn By

WG

WAYNE GANDER MCIAT
Chartered Architectural Technologist

98 Durrington Lane
WORTHING
West Sussex
BN13 2RQ
Tel 07808 887896
Email - waynegander08@gmail.com