



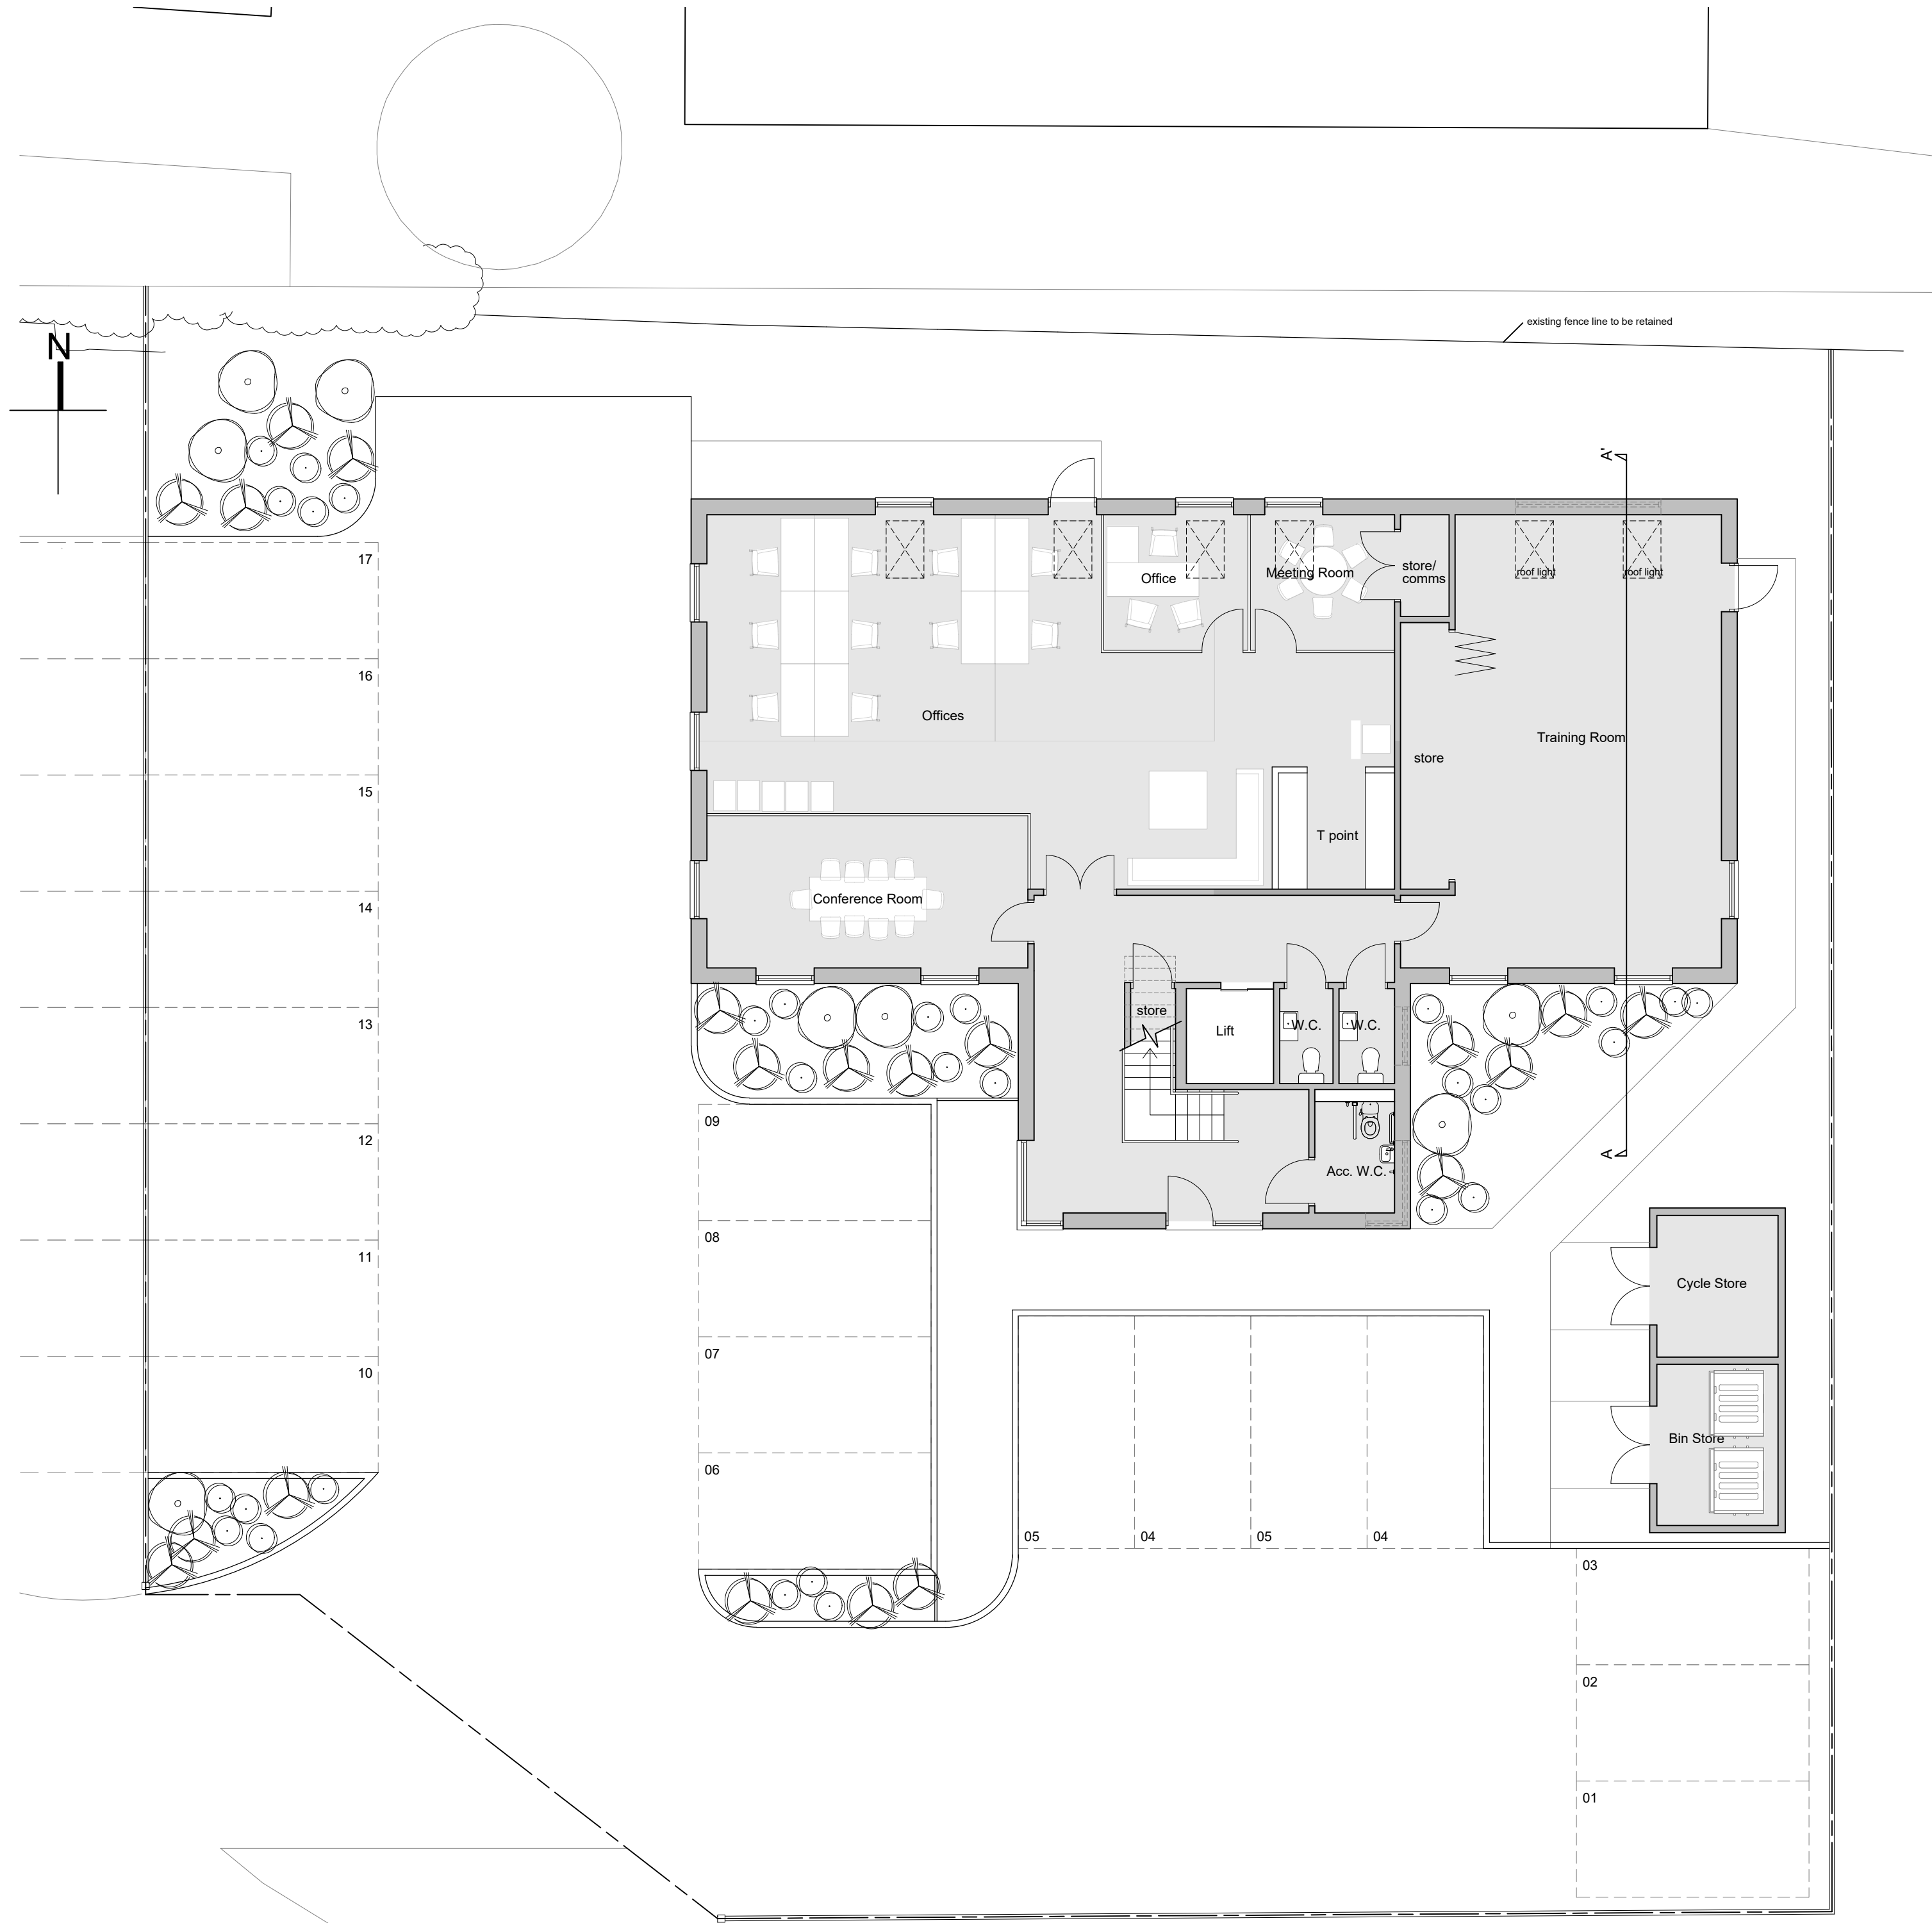

Proposed Ground Floor Plan

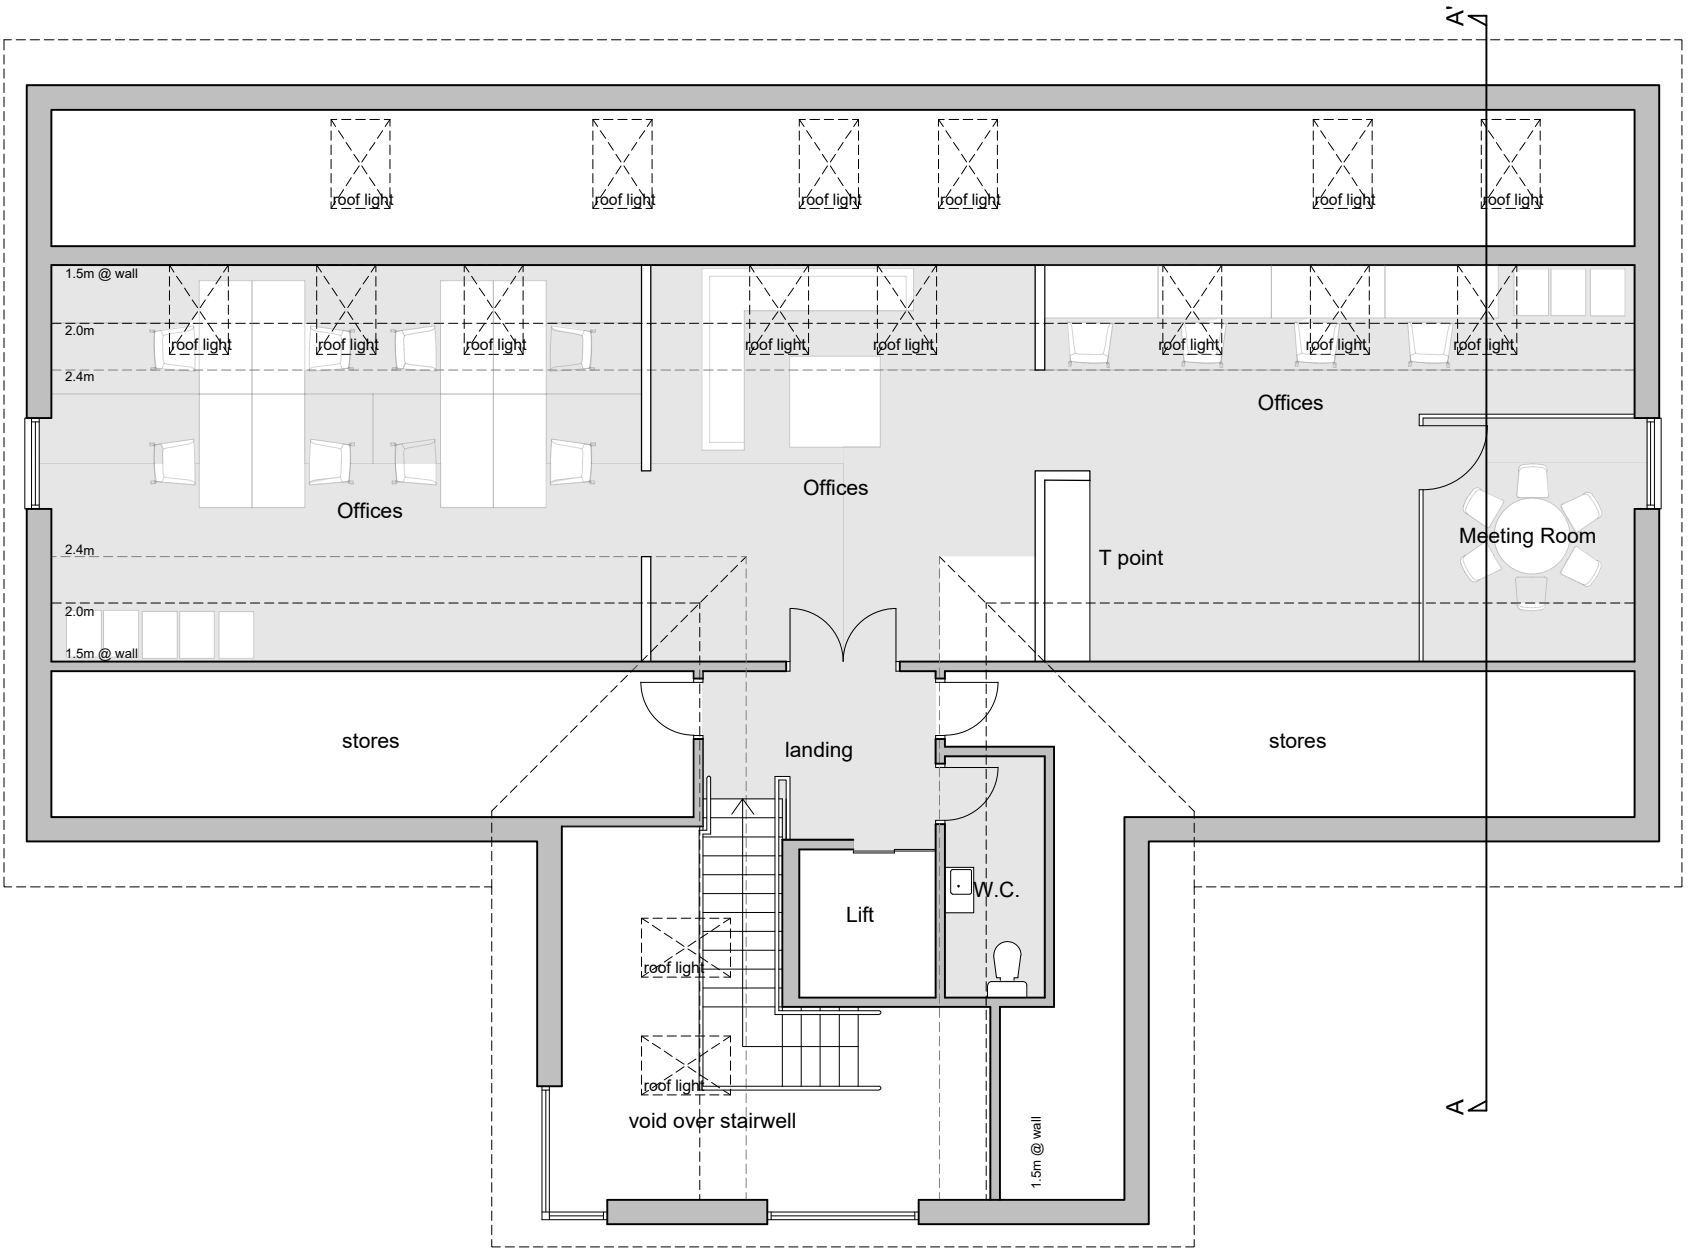

Proposed First Floor Plan

- NOTES
- DO NOT SCALE OFF THIS DRAWING EXCEPT FOR PLANNING PURPOSES
 - CHECK ALL DIMENSIONS ON SITE BEFORE ANY WORK IS COMMENCED
 - ALL GOODS MATERIALS AND WORKMANSHIP MUST CONFORM WITH CURRENT BUILDING REGULATIONS, BRITISH STANDARDS AND CODES OF PRACTICE
 - COPYRIGHT OF THIS DRAWING IS RETAINED BY THE ARCHITECT AND IT MUST NOT BE REPRODUCED WITHOUT WRITTEN CONSENT

REV	DATE	BY	AMENDMENT
A	08.09.21	ec	overhangs added and materials amended at planners req.
CLIENT			
Sussex District Carers Ltd			
JOB TITLE			
New Office Building Hangleton Nurseries Hangleton Lane Ferring BN12 6PP			
DRAWING TITLE			
Proposed Floor Plans			
PLANNING ISSUE			
DATE	SCALE	DRAWN BY	
July 21	1:100 @ A1	ec	
		CHECKED BY	mf
JOB NO.	DRAWING NO.	REVISION	
21067	2.02	A	

