

BUILDING REGULATION
NOTES

Date		Revisions	
A	07.08.14	Internal alterations for clients to consider	
B	15.08.16	Internal alterations for clients to consider	
C	06.07.16	Further internal alterations	
D	24.07.16	Minor alterations	
E	25.07.16	Minor alterations	
F	13.08.18	Minor ground floor alterations	
G	18.10.18	Ground floor levels added	

Copyright

Graham Askew

Chartered Building Surveyor

Principal Graham Askew MRICS

Bay Tree Cottage,
16 The Green,
Hurdon Lane, Hurdon,
West Sussex, BN20 4DQ.
email: askewsurveyor@gmail.com

Mr & Mrs S Ash

31 South Drive
Ferring
Worthing
West Sussex
BN12 5QU

Client

Mr & Mrs S Ash

Job Title

31 South Drive
Ferring
Worthing
West Sussex
BN12 5QU

Drawing Title

Proposed Ground & First
Floor Plans.

NOTE:

All dimensions must be checked on
site and not scaled from this drawing

Scale

1:50

Date

23.07.14

Drawn by

K.L.Carter



Dwg No.

2014/2712


In conjunction with:-

Rev.


G

 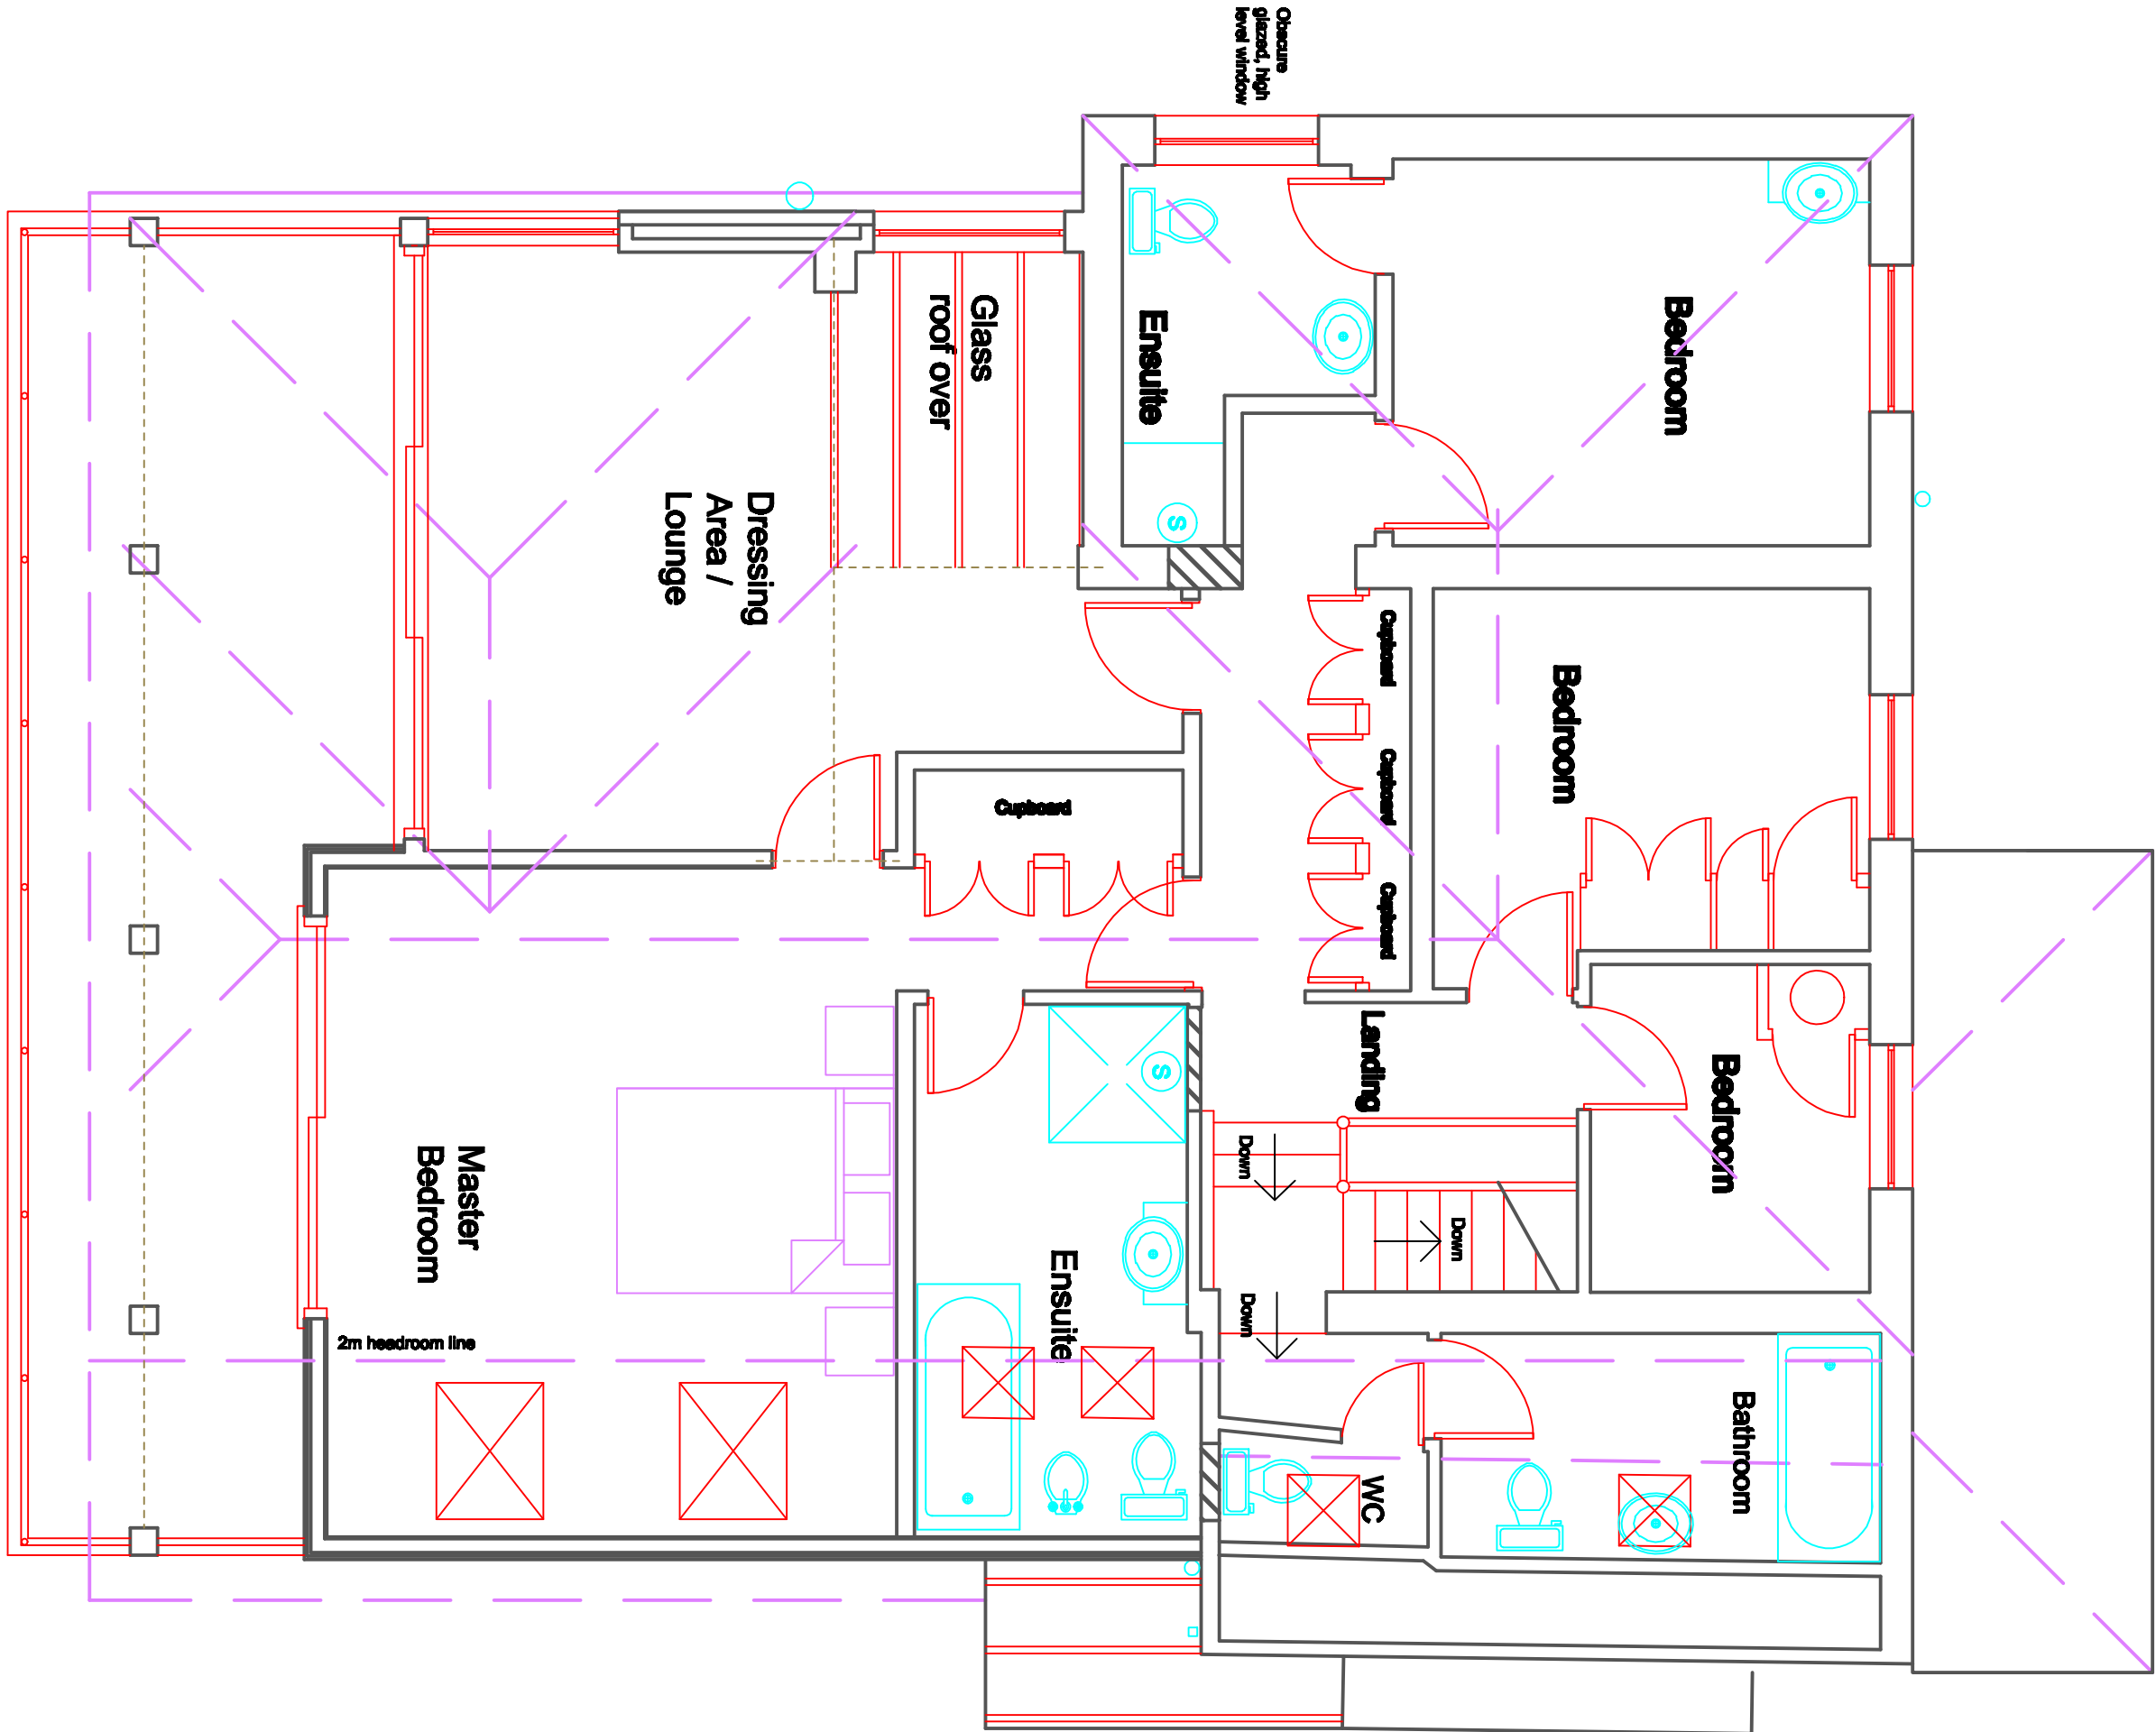

Proposed First Floor Plan

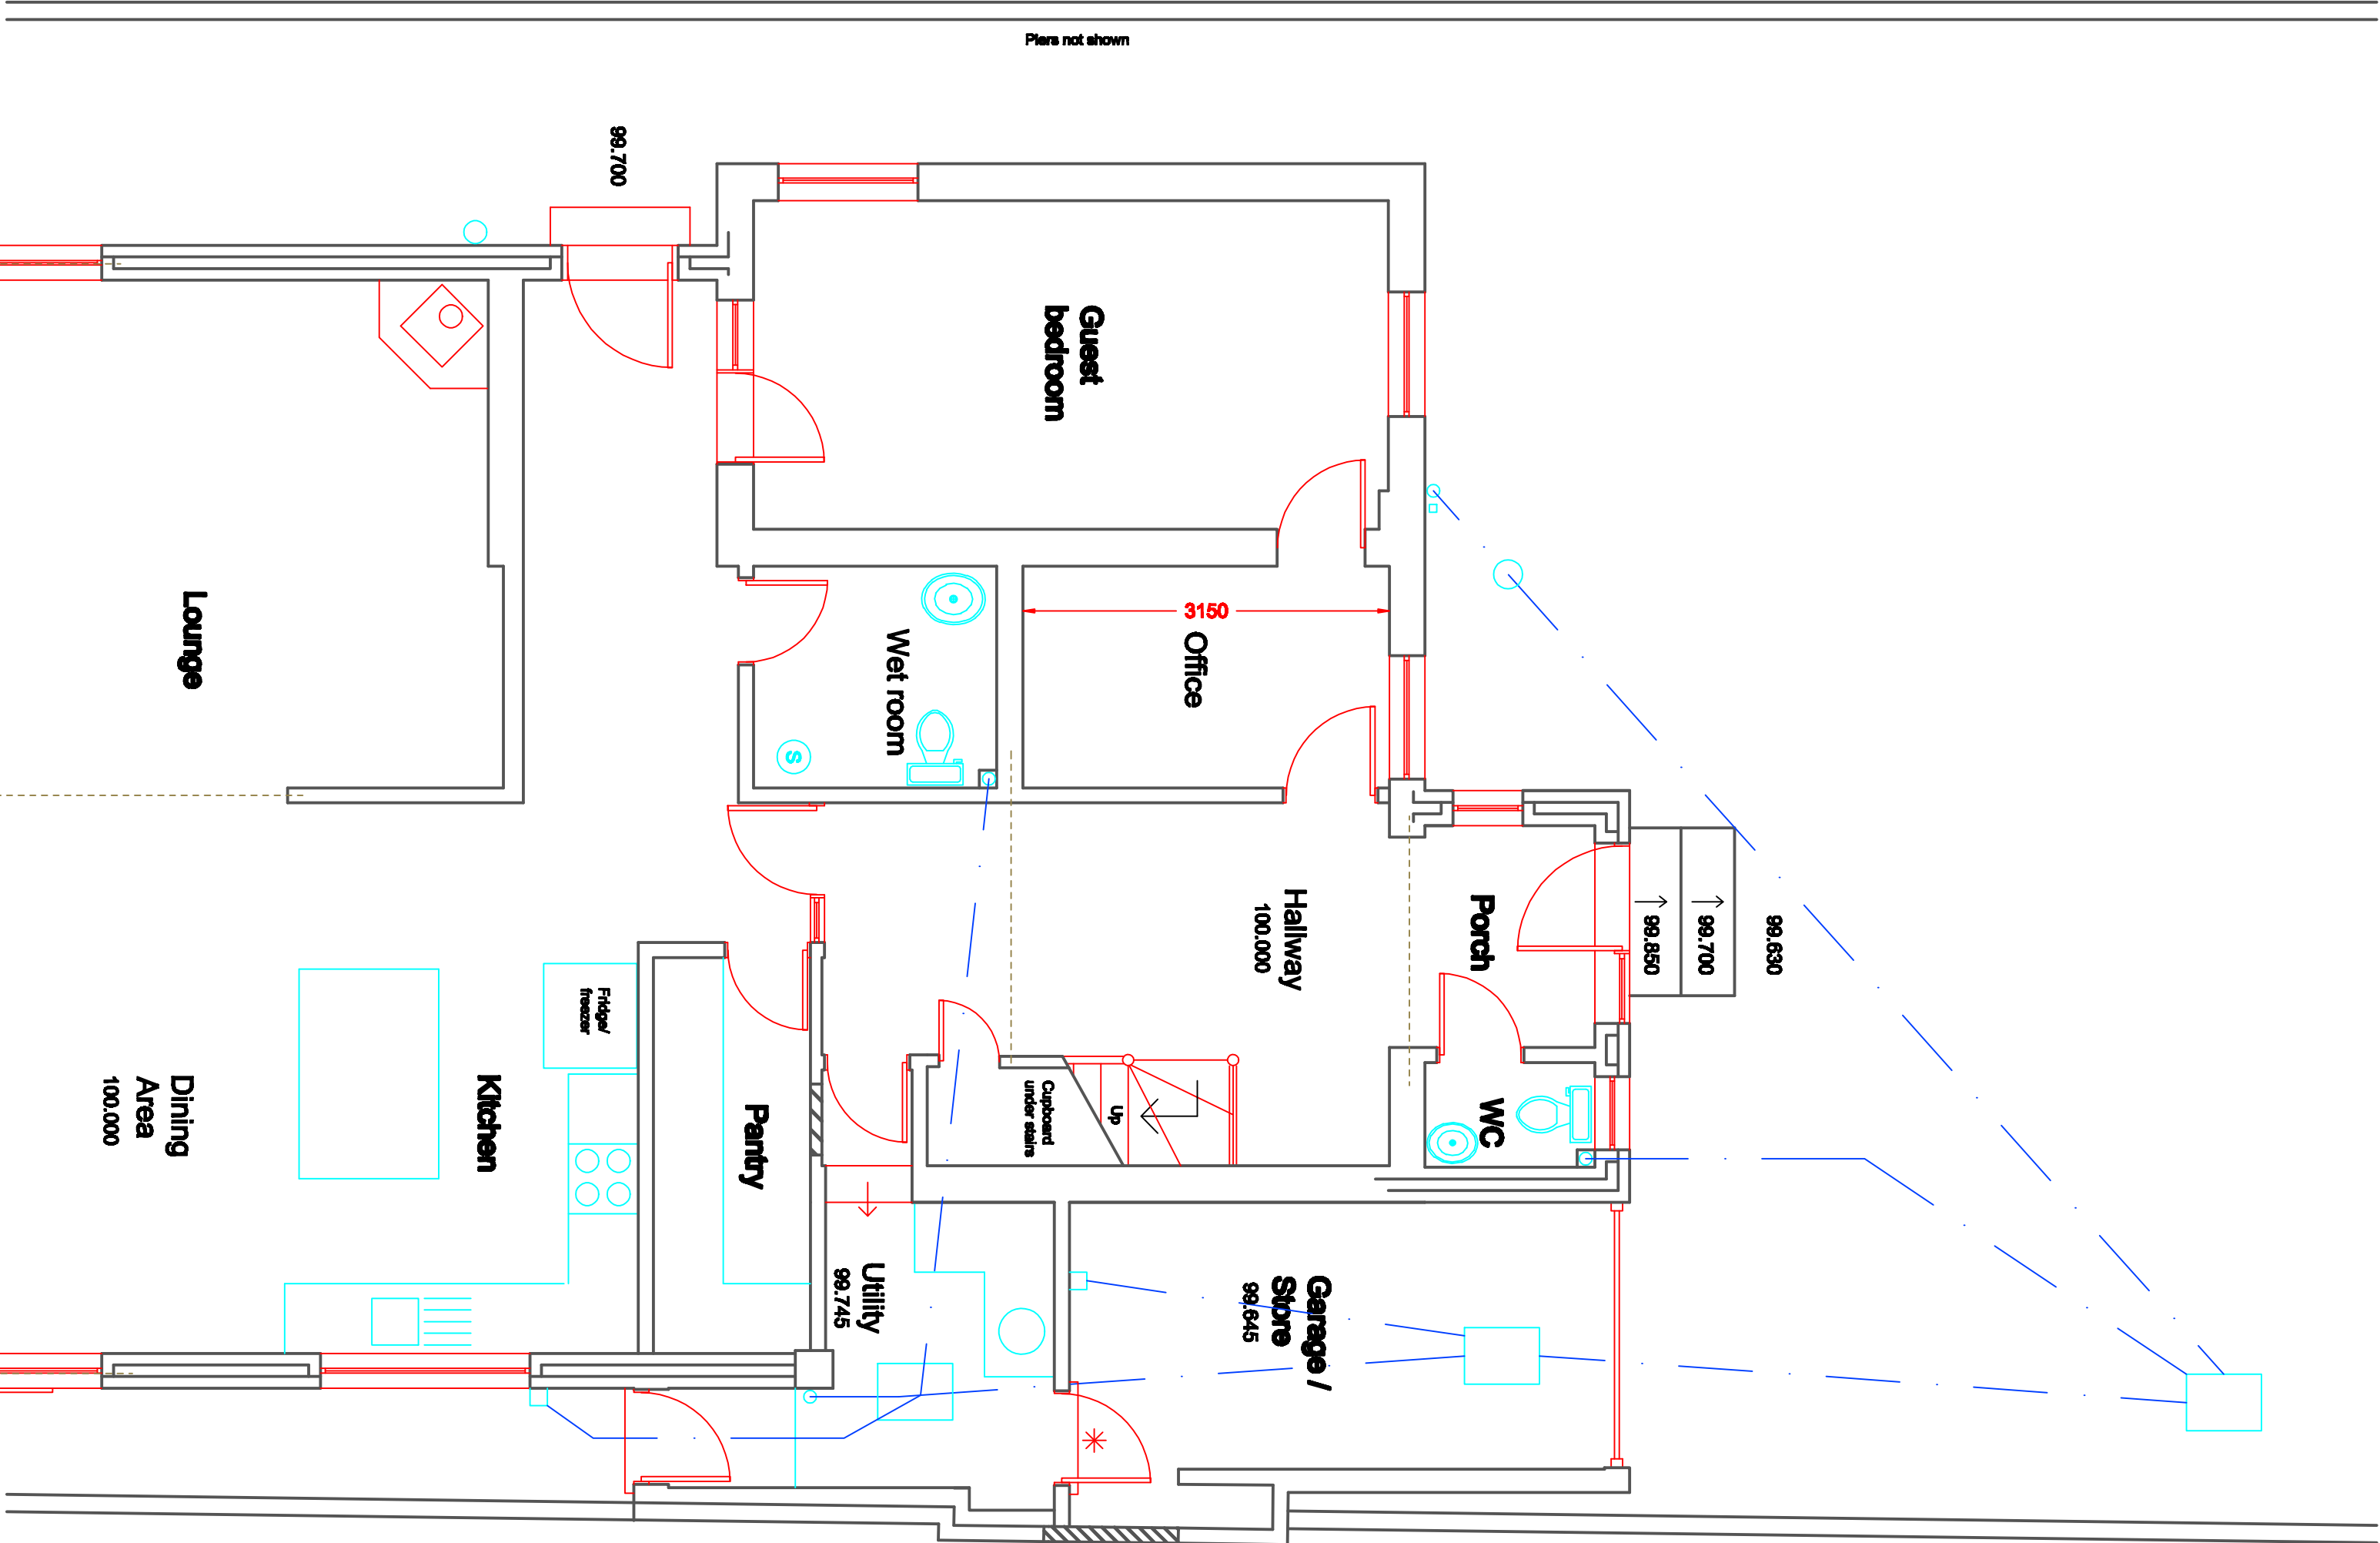

Proposed Ground Floor Plan

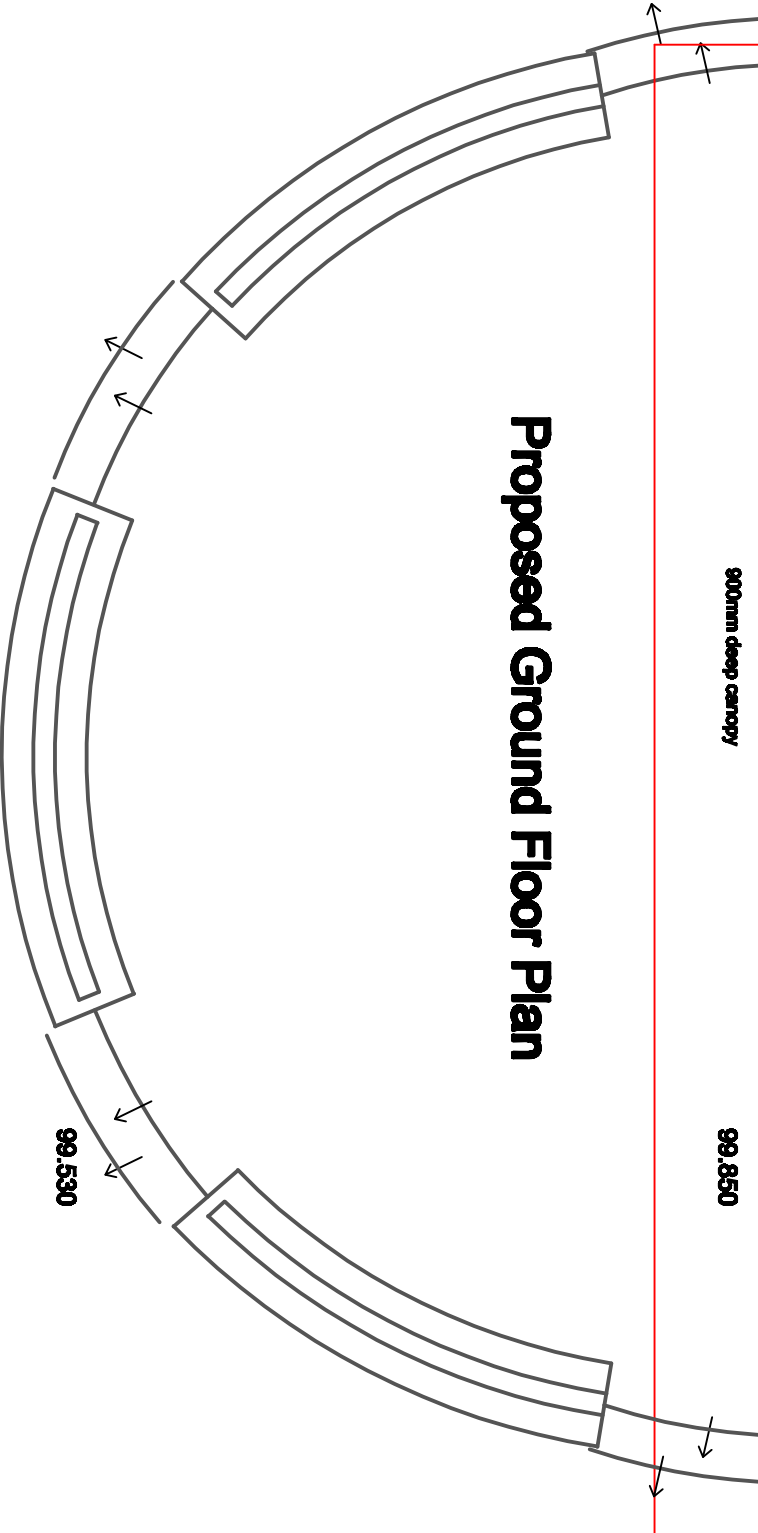

Scale Bar



Plans not shown