


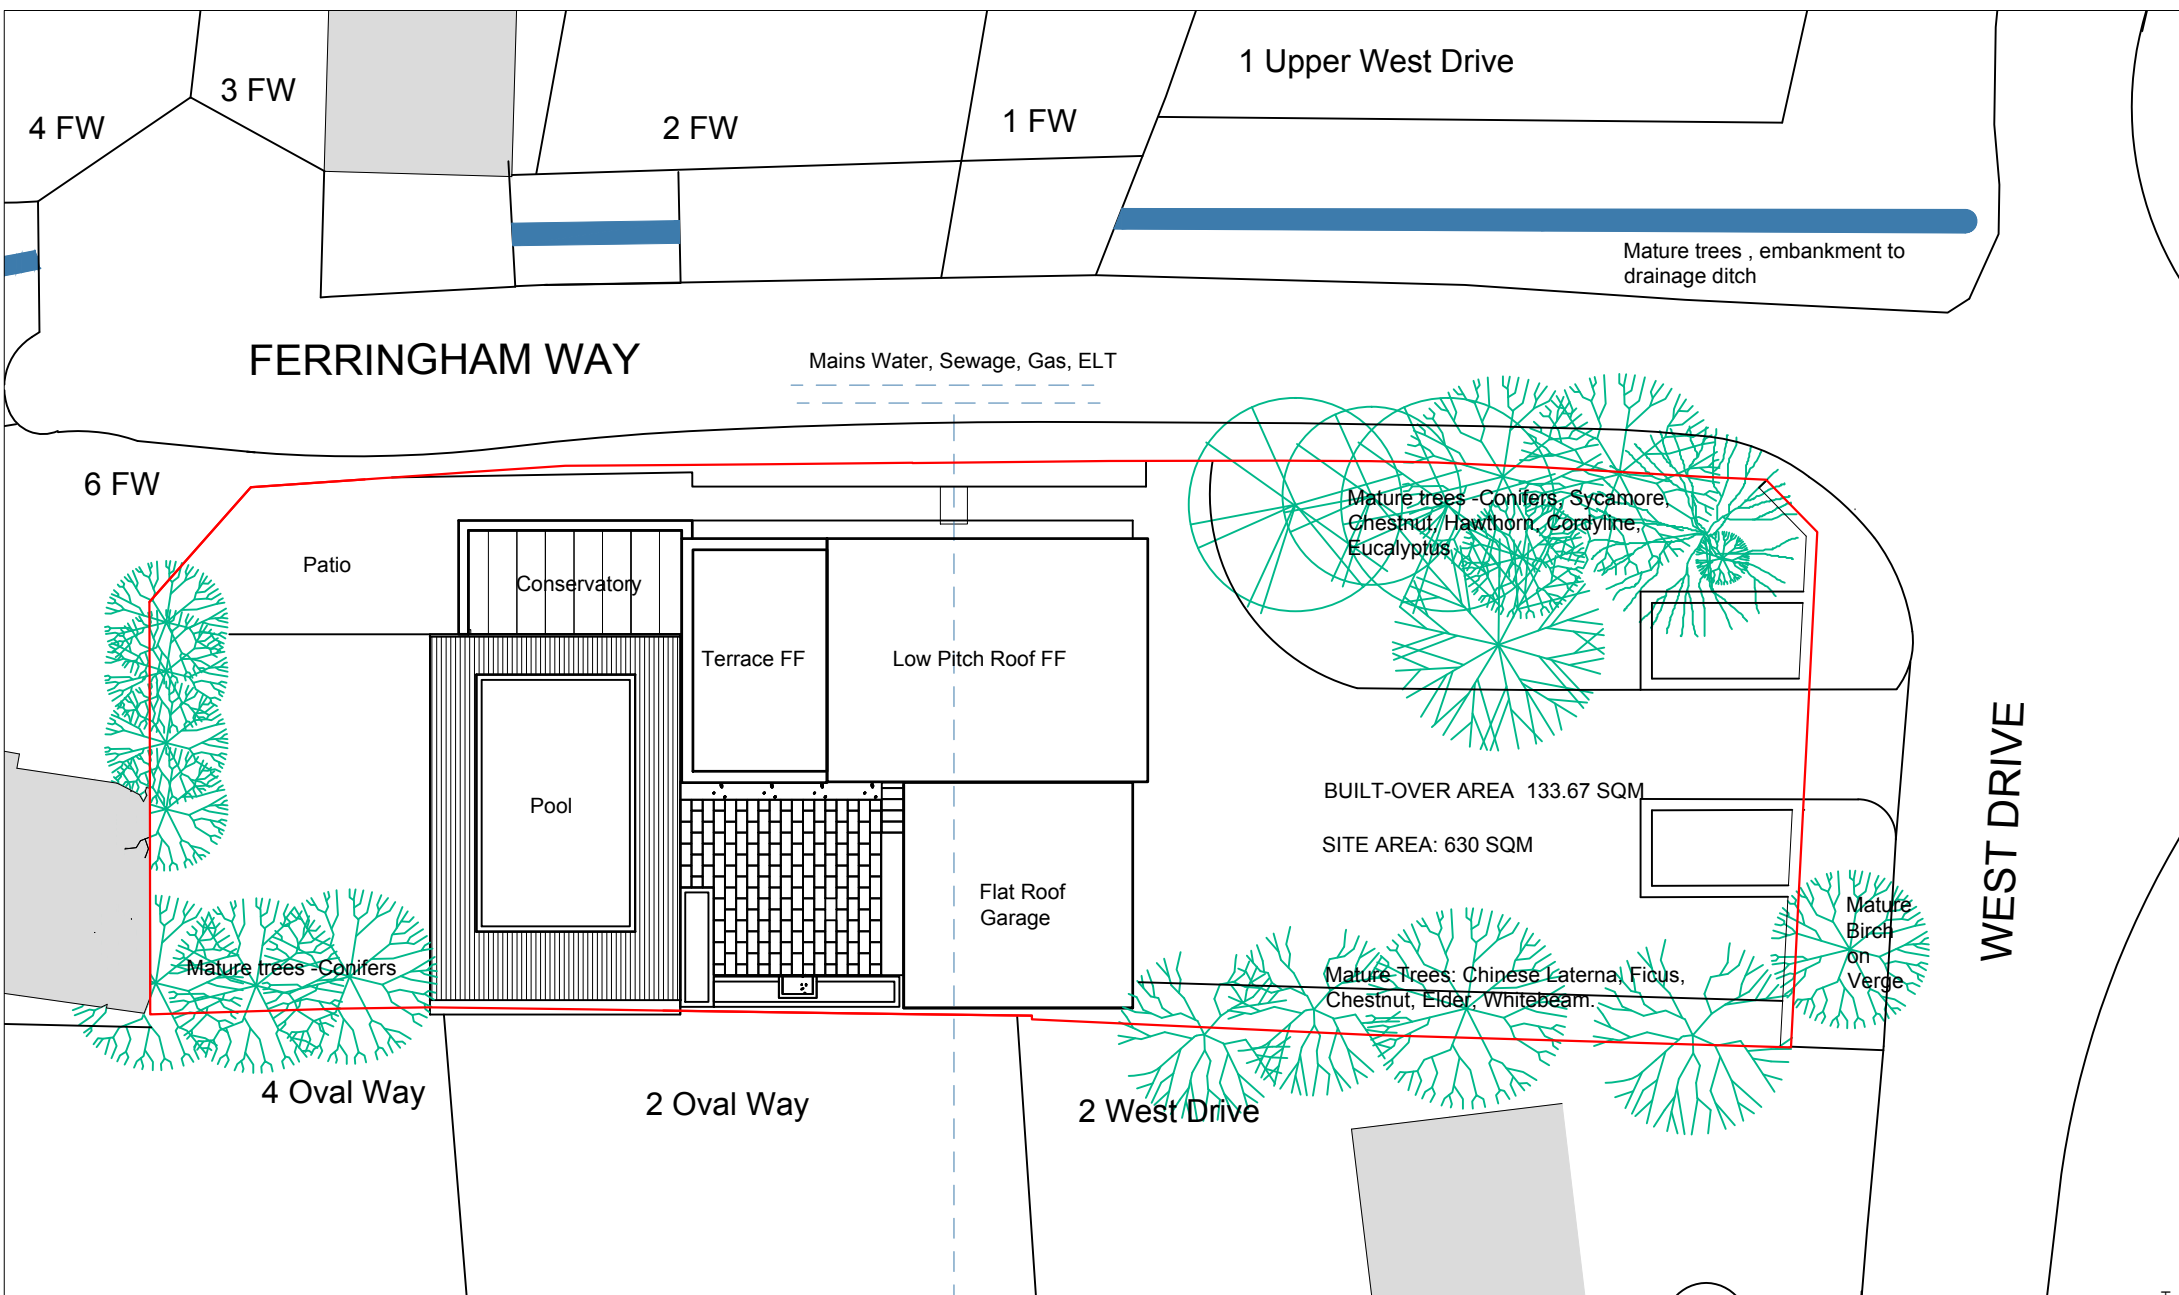

Revision Details	Date

Project

5 Ferringham Way

Drawing Title

Site Plan, as existing

Kerstin Sonnemann
Dipl.-Ing. Architect
admin@redpebbledesign.com
www.redpebbledesign.com



Scale 1:200

0m 5m 10m

Date	Scale	Drawing Ref	Drawing Ref
05.12.2020	1:200 @A4	P002	A

ARUN DISTRICT COUNCIL FG/166/20/HH