


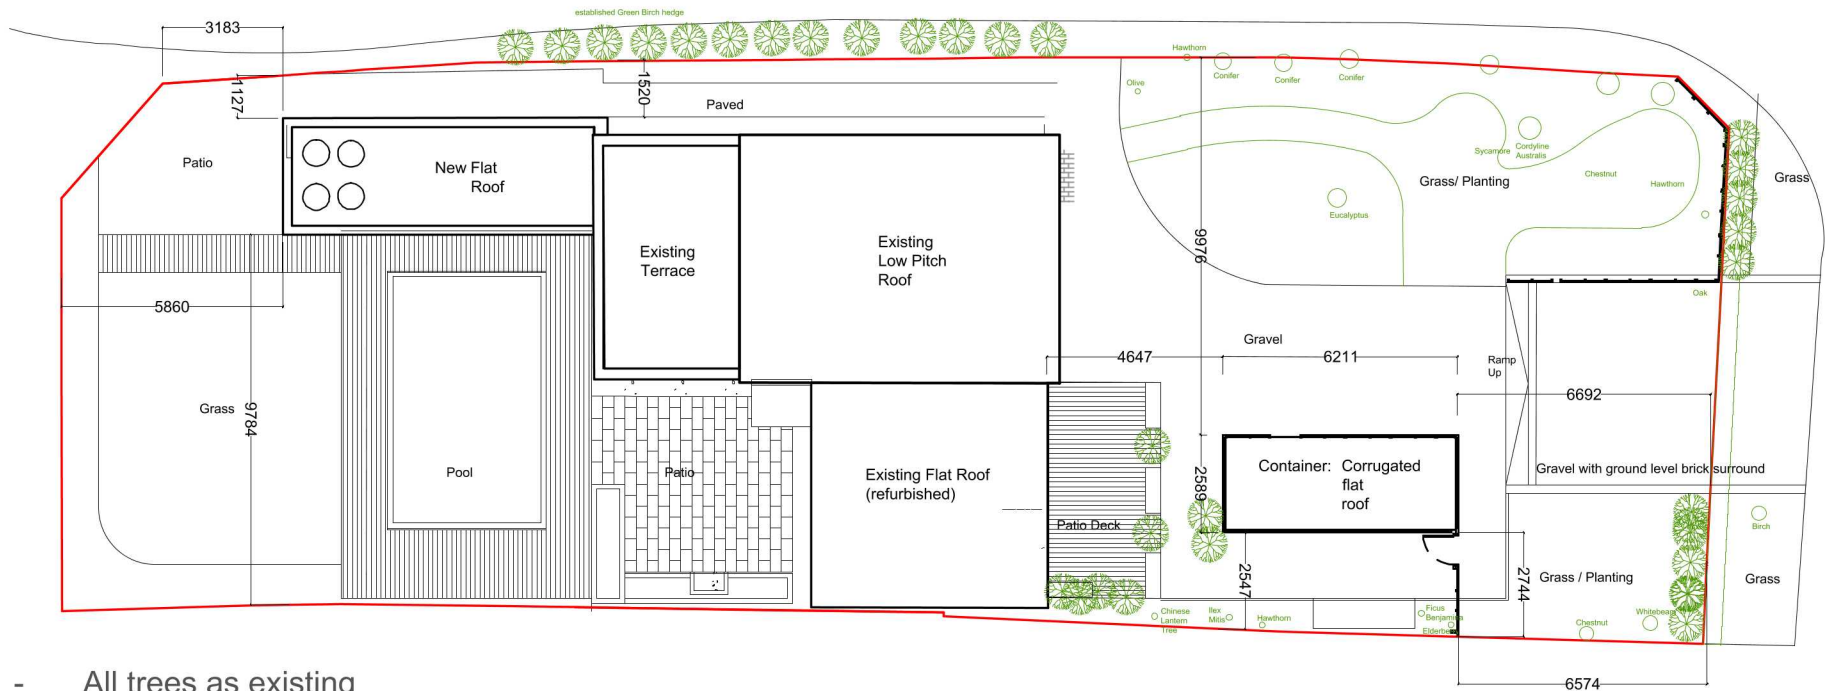

- All trees as existing
- Planted areas as existing
- Gravel surfacing to driveway, free draining
- Rear garden as existing
- Refer to Drawing P007 for details and dims

Revision Details	Date
B For Planning, dims added	14.01.2021

Project
5 Ferringham Way
ARUN DISTRICT COUNCIL FG/166/20/HH

Project
Site Plan, Proposed

Kerstin Sonnemann
Dipl.-Ing. Architect
admin@redpebbledesign.com
www.redpebbledesign.com



Scale 1:200
0m 5 10m

Date	Scale	Drawing Ref	Drawing Ref
05.12.2020	1:200 @A4	P003	B