


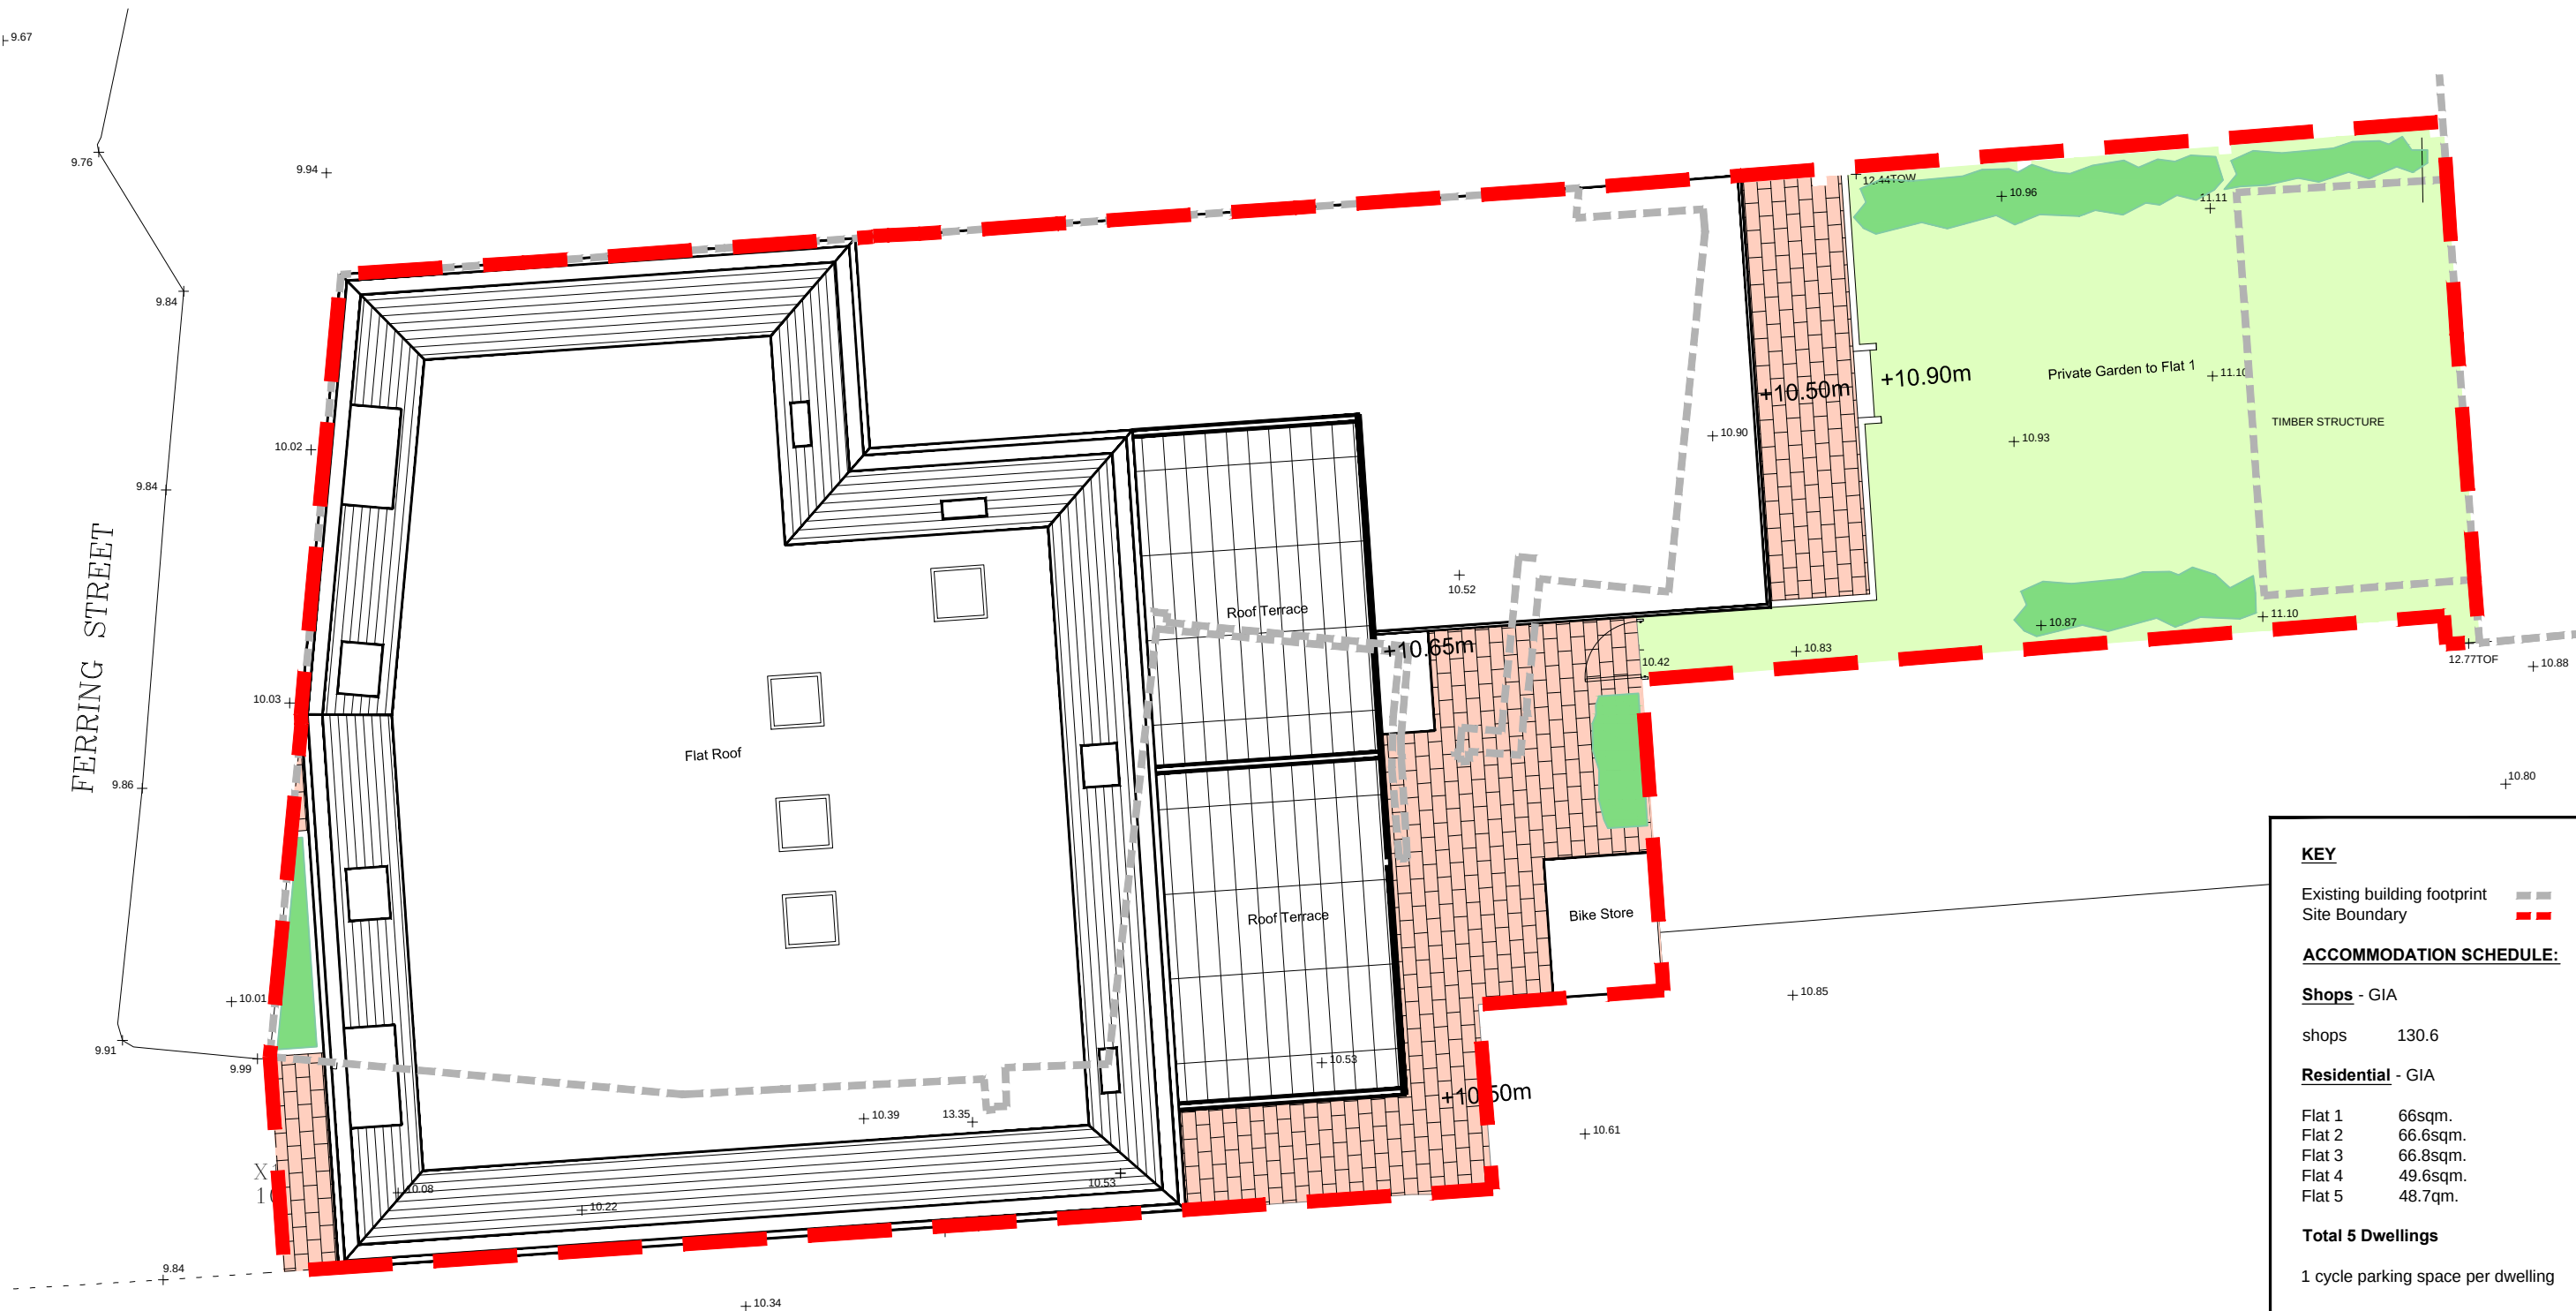

KEY

Existing building footprint
Site Boundary

ACCOMMODATION SCHEDULE:

Shops - GIA

shops 130.6

Residential - GIA

Flat 1 66sqm.
Flat 2 66.6sqm.
Flat 3 66.8sqm.
Flat 4 49.6sqm.
Flat 5 48.7qm.

Total 5 Dwellings

1 cycle parking space per dwelling

Client's Name
EB Developments Ltd

Job Title
Ferring Street, Ferring

Drawing Title
Site Plan

Scale
1:100 @ A3

Drawn
NF

Checked
AC

Date
22.05.14

Job No
6060

Drawing No
01

Rev
C

APPROVAL

C 06.11.14 Site plan revised NF AI
B 11.08.14 Site plan amended NF AI
A 19.06.14 Schedule of accommodation and planting amended NF AI

Rev Date Revision Details Dr C

London: Unit 1 West Coate House 3 Coate Street London E2 9AC
T 020 7729 5505 E london@ecearchitecture.com

Sussex: Brooklyn Chambers 11 Goring Road Worthing West Sussex BN12 4AP
T 01903 248777 E sussex@ecearchitecture.com

www.ecearchitecture.com

ECE Architecture

CAD Plot date: 17/11/2014 - 17:13:13 6060-mad341023.dwg