


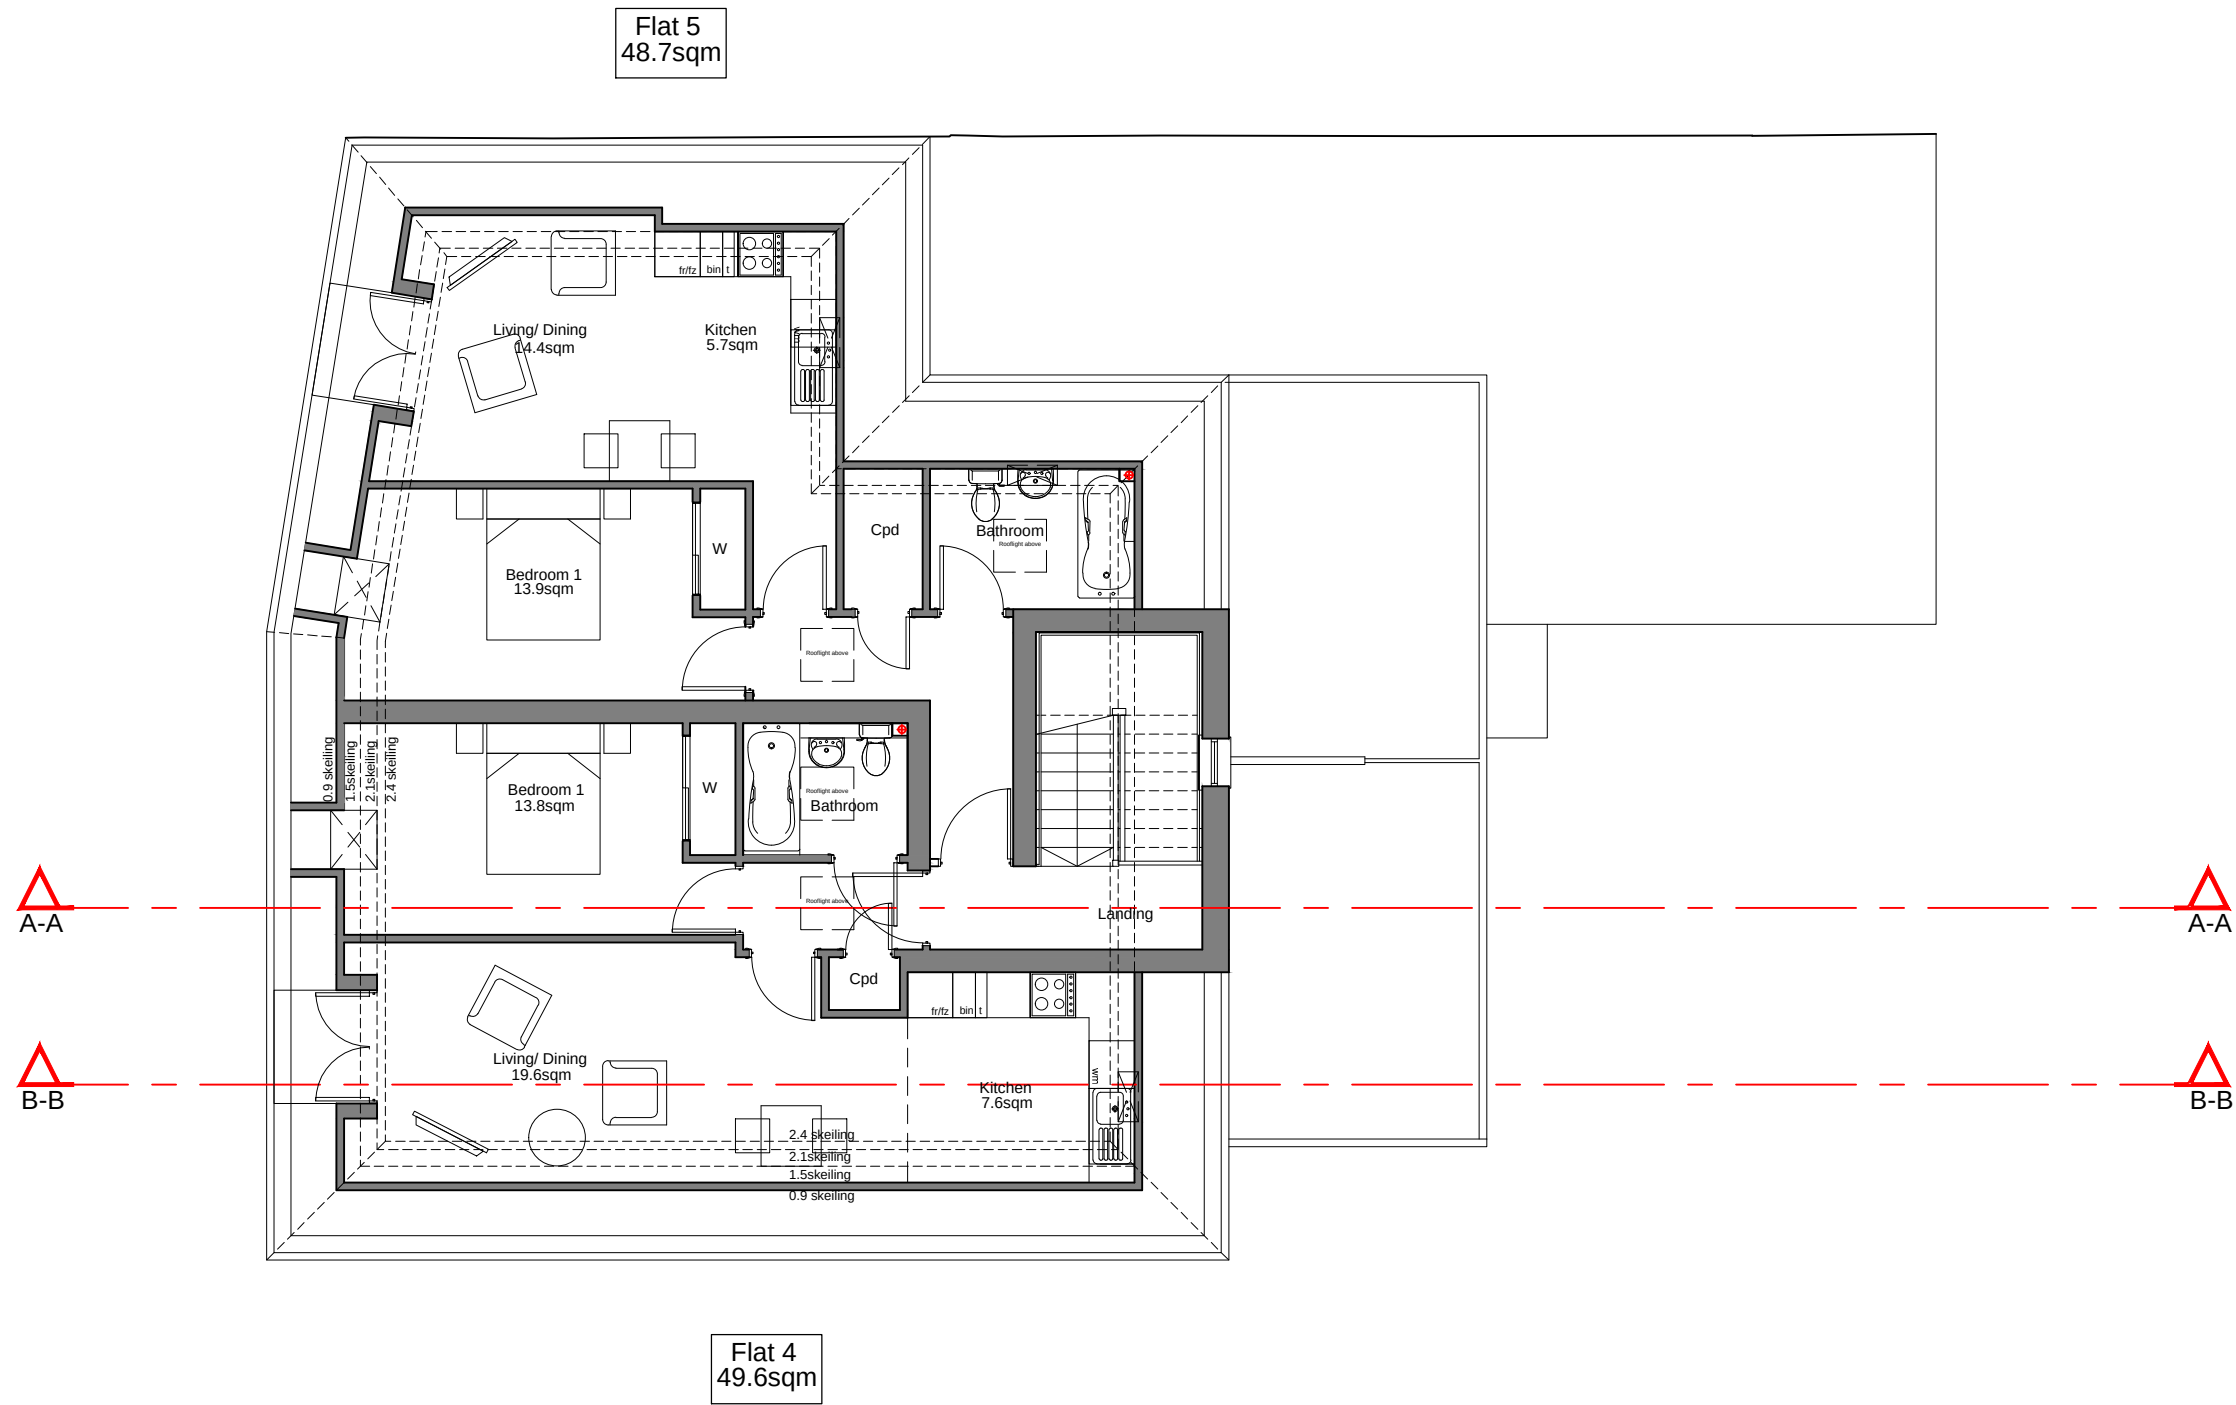

Client's Name
EB Developments Ltd

Job Title
Ferring Street, Ferring

Drawing Title
Second Floor Plan

Scale
1:100 @ A3

Drawn	Checked	Date
NF	AC	22.05.14
Job No	Drawing No	Rev
6060	04	B
Status		

APPROVAL

Rev	Date	Revision Details	Dr	Ch
B	12.11.14	Layout updated	NF	KE
A	06.11.14	Floor Plan Revised	NF	AK

London: Unit 1 West Coate House 3 Coate Street, London E2 9AG
T 020 7729 5505 E london@ecearchitecture.com

Sussex: Brooklyn Chambers 11 Goring Road, Worthing West Sussex BN12 4AP
T 01903 248777 E sussex@ecearchitecture.com
www.ecearchitecture.com

ECE Architecture

CAD Plot date: 12/11/2014 - 14:10:15 6060-mas141023.dwg