



FD-109/14/PL

CDM 2007 Health & Safety Information:
The information relates only to significant features identified on this drawing and is to be read in conjunction with the Design & Construction Project Brief.

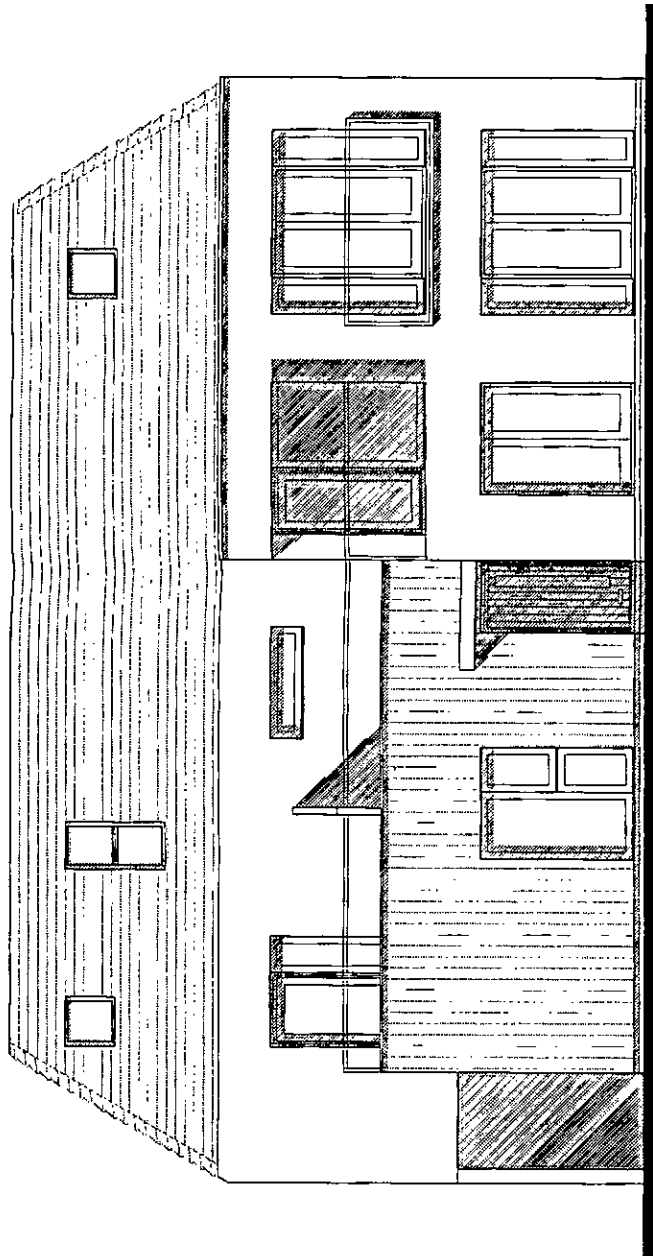

East Elevation

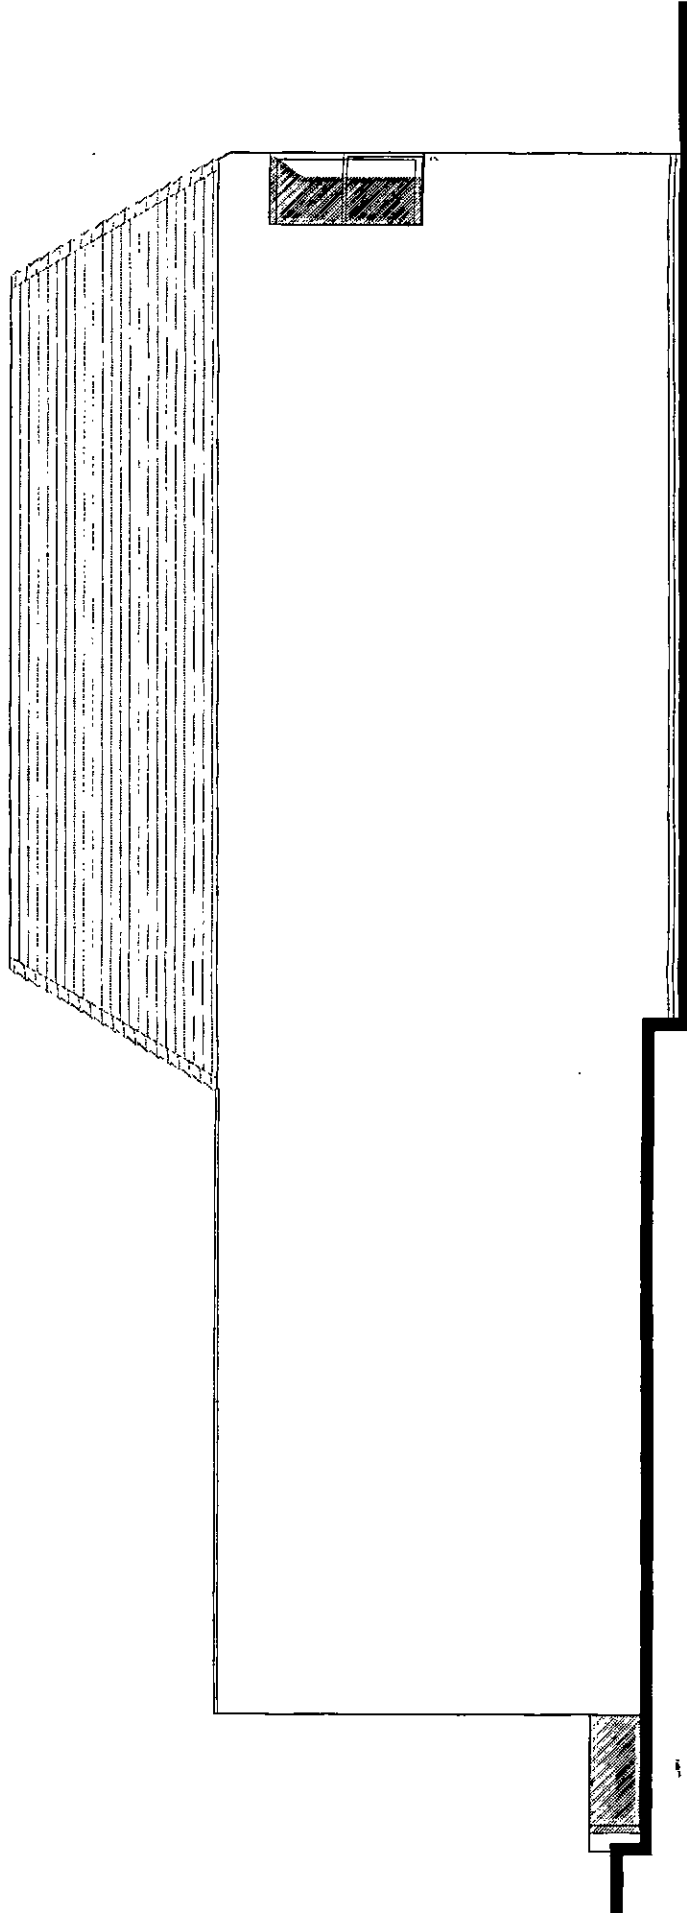

North Elevation

Client's Name
Michael Jones

Job Title
Ferring Street, Ferring

Drawing Title
North & East Elevations

Scale
1:100 @ A3

Drawn
NF

Checked
AC

Date
22.05.14

Job No
6060

Drawing No
06

Rev

Approval
APPROVAL

**ECE Architecture**

London: Unit 1 West Coast House 3 Coast Street
London E3 8AC
T 020 7729 5005 E london@ecearchitecture.com
Surrey: Betcham Chambers 11 Goring Road
Wokingham RG40 2AP
T 01800 340771 E wokingham@ecearchitecture.com
www.ecearchitecture.com

Rev

Date

Revision Details

Dr

C

CDM Ref No

2007/014

11/29/13