


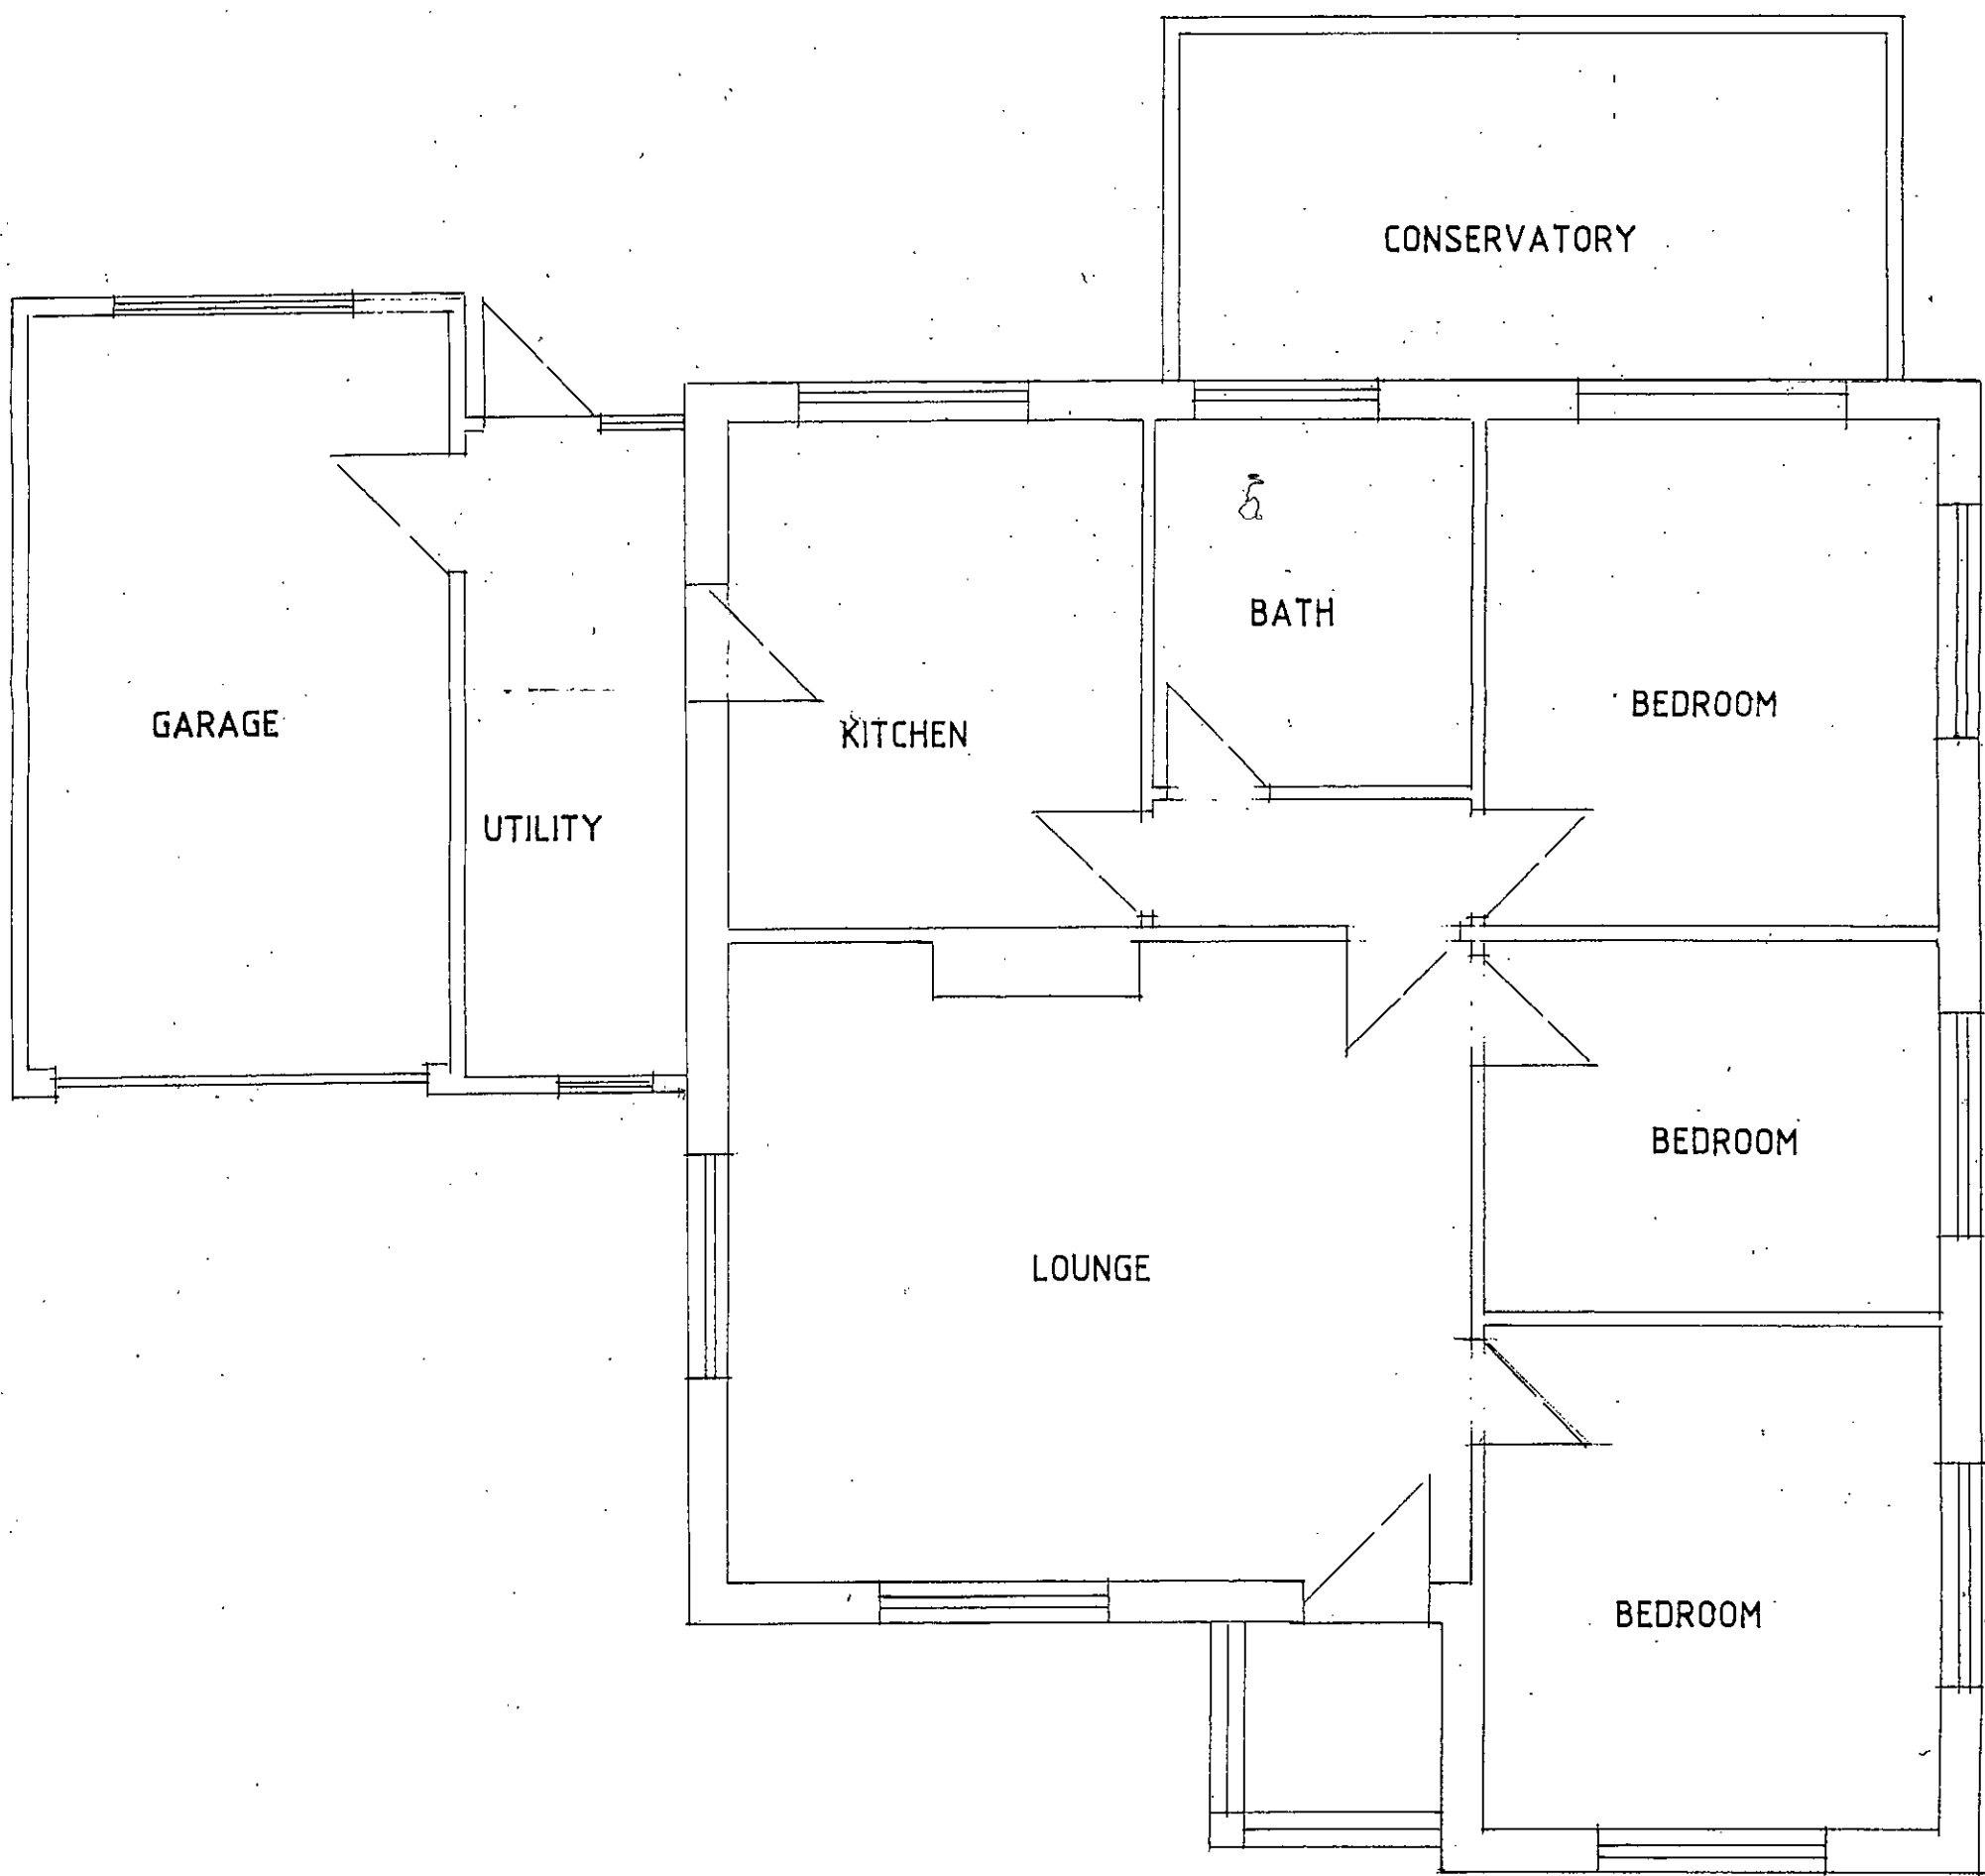

EXISTING GROUND FLOOR PLAN

Scale 1:50

