



BUILDVIEW

BUILDVIEW STUDIO

www.buildview.co.uk
studio@buildview.co.uk
01903 240330

All dimensions must be checked on site and not scaled from this drawing, apart from the local authority. These drawings have been scaled from the client supplied documents and not surveyed.

Any works commencing on site prior to obtaining full planning and building regulations approval, including full foundation discharge, is entirely at the clients / contractor's risk.

The contractor is responsible for taking and checking all levels and dimensions prior to ordering materials and starting work on site.

Any discrepancies are to be reported to BuildView prior to commencing any works.

All building work is to be carried out in accordance with building regulations and to the satisfaction of the local authority and as such additional unforeseen building works may be required on site.

These drawings do not constitute full working drawings.

All drawings are copyright of BuildView and may not be copied or reproduced by any third party without prior written consent.

Party walls actions are the responsibility of the client.

Address:

46 Ferringham Lane
Ferring
West Sussex
BN12 4LU

Client:

Hazel Brooker



Title:

Detached Single Garage,
Internal Remodel & Front
Wrap around Crown Roof.

Date: June 22, 2021
Job: 2068


Sheet:

A 02

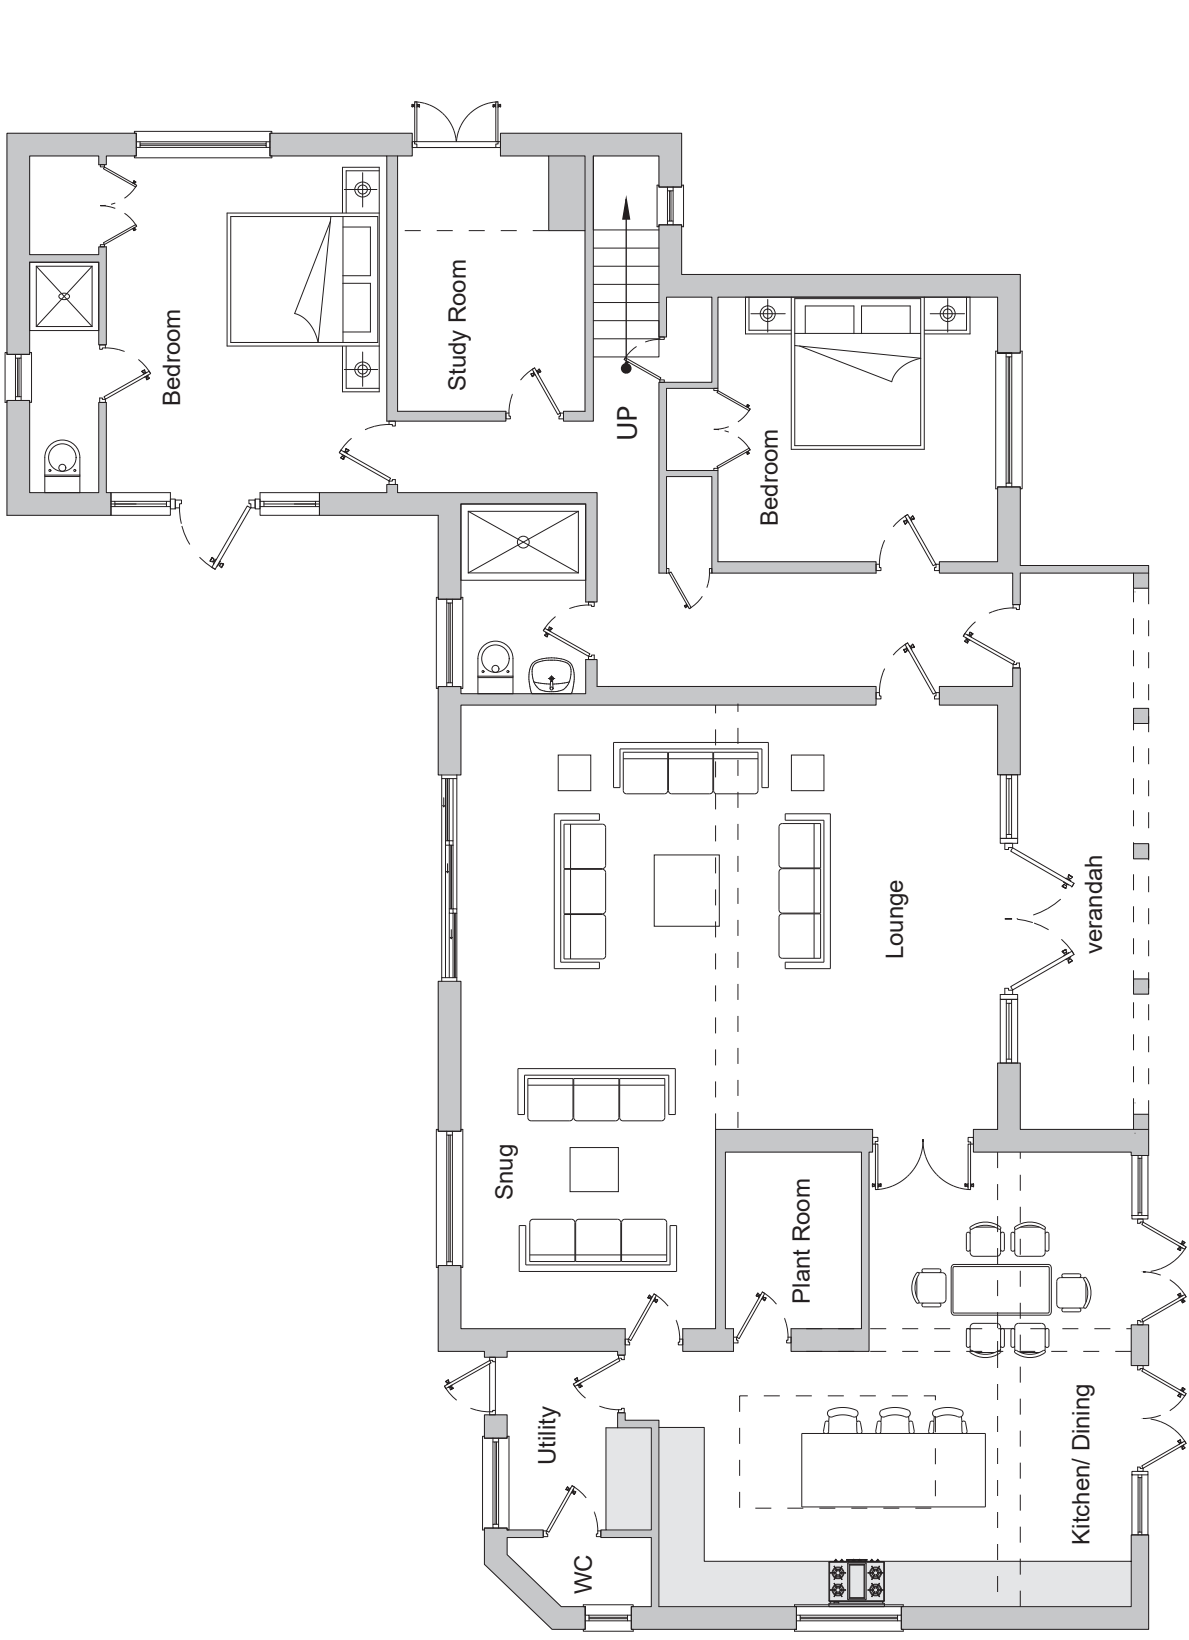 

A :: Proposed Ground Floor Plan


02 scale: 1:100

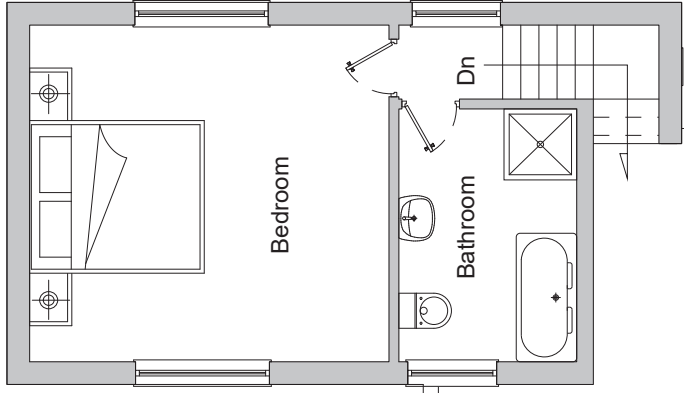

A :: Proposed First Floor Plan


02 scale: 1:100

Grey Cement Roof Tiles as existing

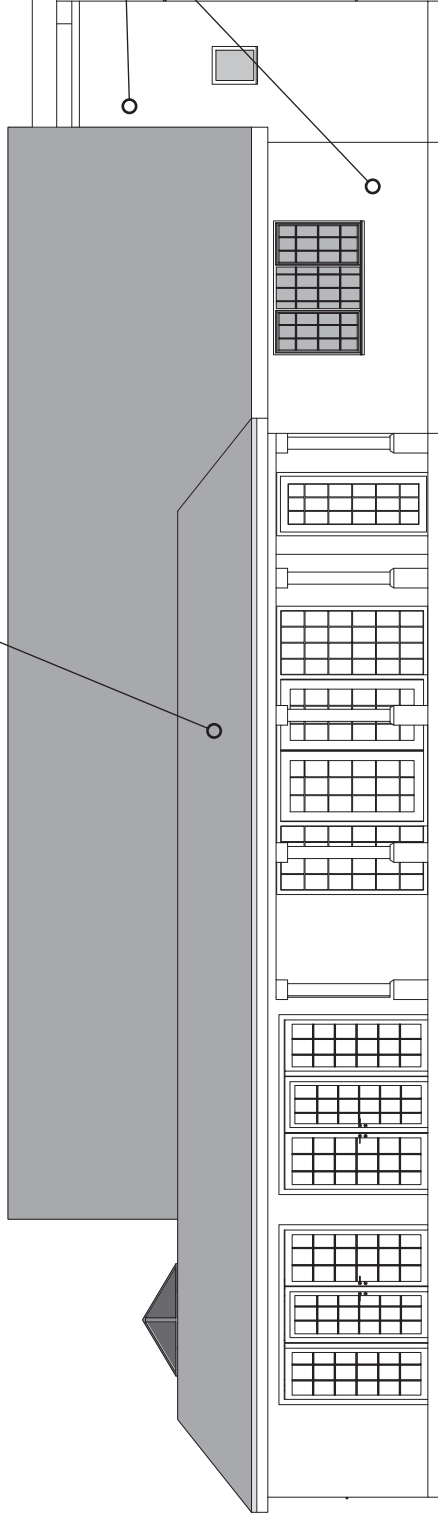


A :: Proposed South Elevation

02 scale: 1:100

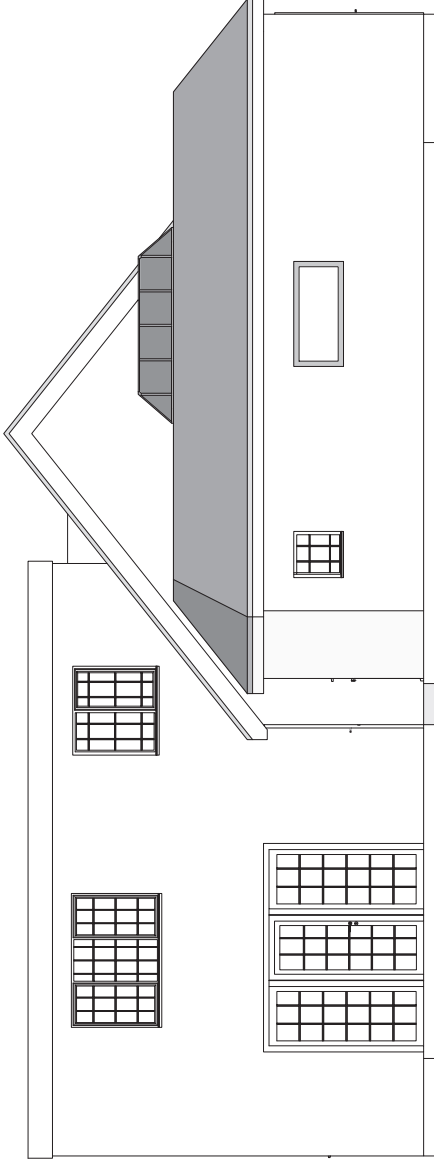

A :: Proposed West Elevation

02 scale: 1:100

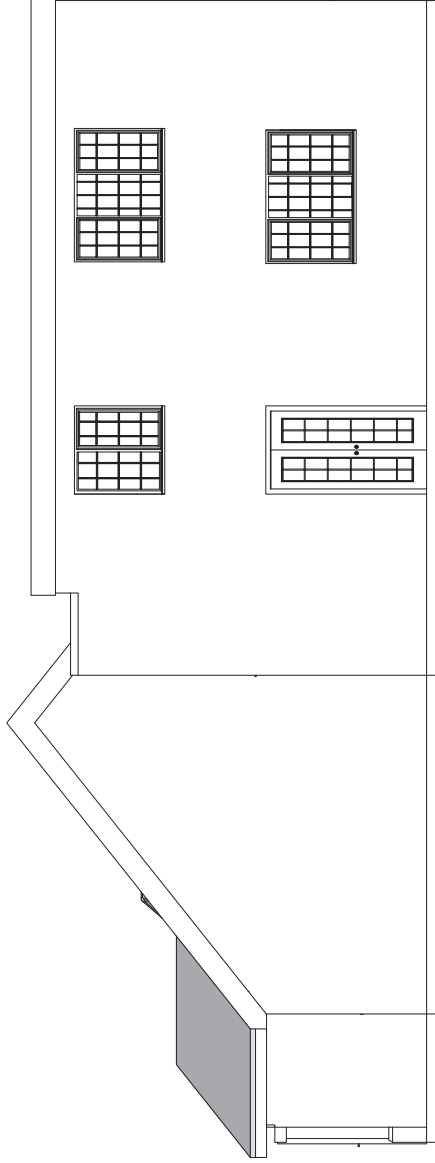

A :: Proposed East Elevation

02 scale: 1:100

0 2 4 6 m
A2 - 1:200

0 1 2 3 m
A2 - 1:100