



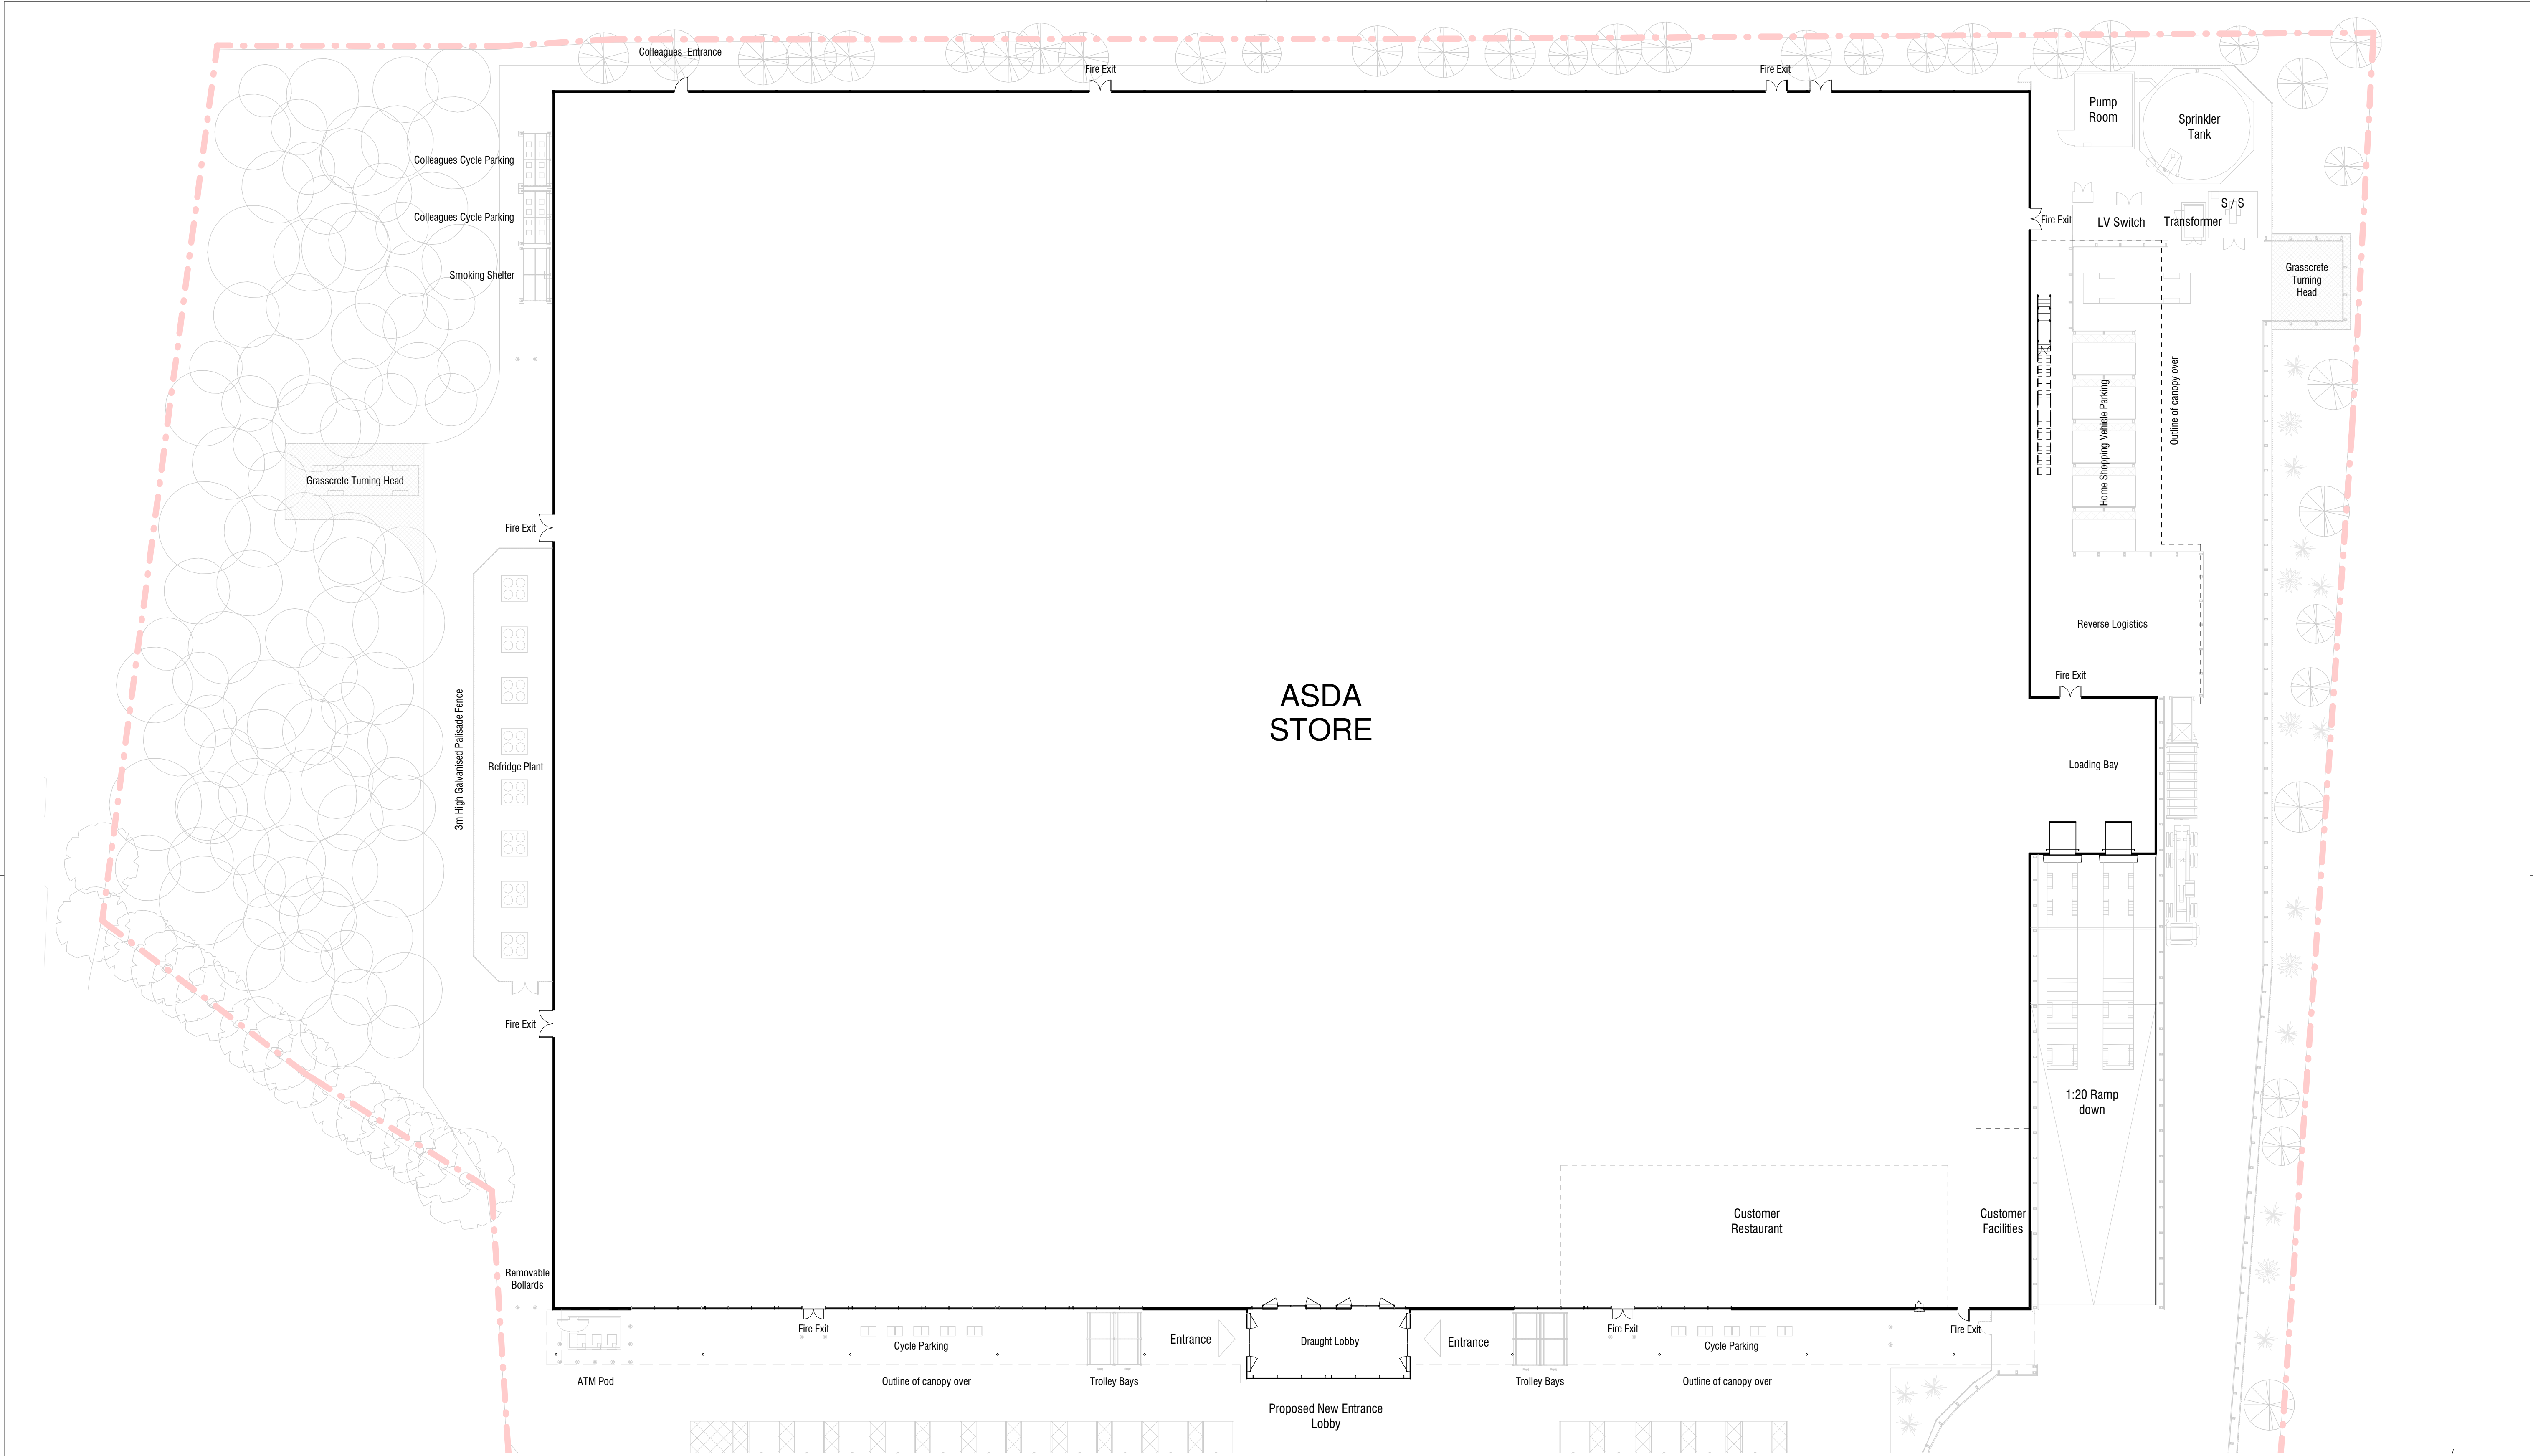

Proposed Ground Floor Plan

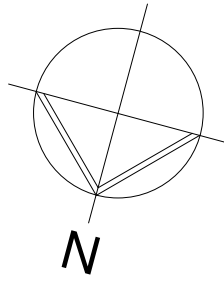

Scale 1:250



Rev	Date	Description	By	RM
1				
2				
NOTES:

FOR PLANNING

CLIENT
ASDA STORES LTD

TITLE
Asda Ferring
Proposed Ground Floor Plan

HGP
ARCHITECTS
E EMAIL@HGP-ARCHITECTS.CO.UK
W WWW.HGP-ARCHITECTS.CO.UK

HEAD OFFICE
FURZEHALL FARM, WICKHAM ROAD
FAREHAM, HAMPSHIRE, PO16 7JH
T: 01309 283 225
LEADS OFFICE
SUITE 16, CALLS WHARF
2 THE CALLS, LEEDS, LS2 7JU
T: 0113 237 2750

Scale: 1 : 250 @ A1
Date: Jan 2012 ©

Drawn by: PS
Checked by: LM

Drawing No.:
10.120. A(00)01_03

Revision:
0

HGP

HGP Architects Ltd.
Copyright Reserved
check on site