


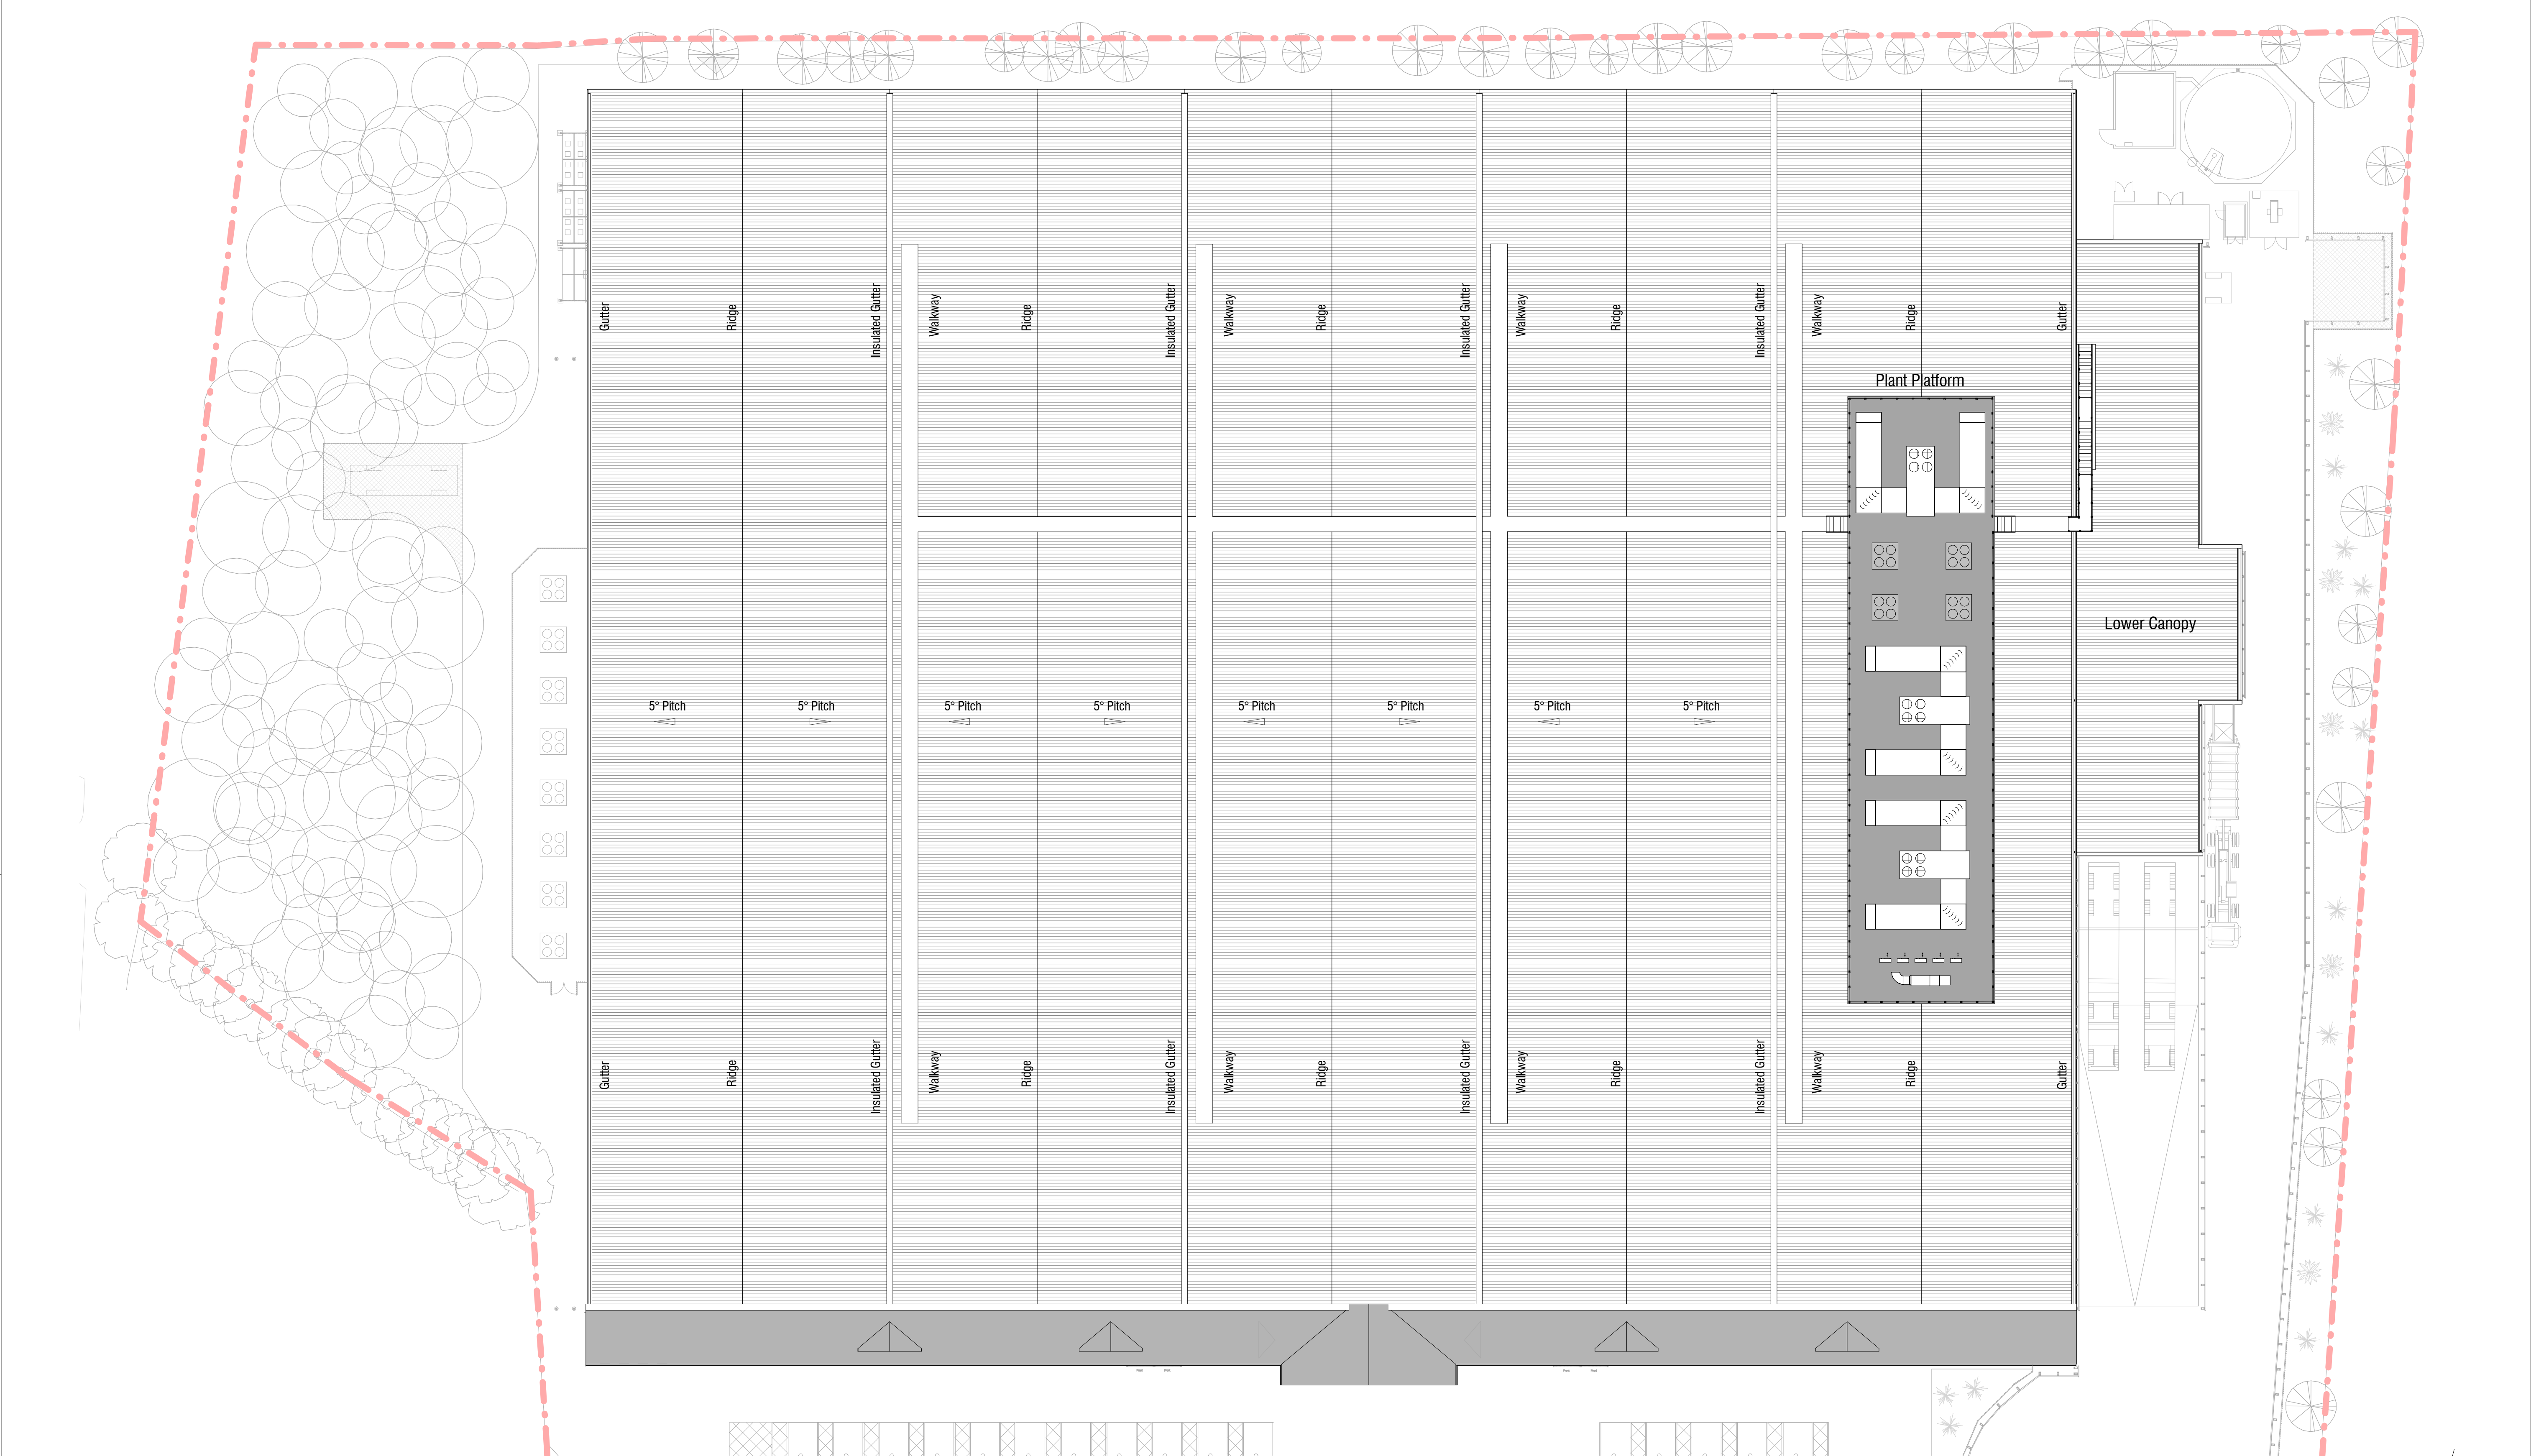

Proposed Roof Plan

Scale 1:250
0 1 2 5 10 20 m

