

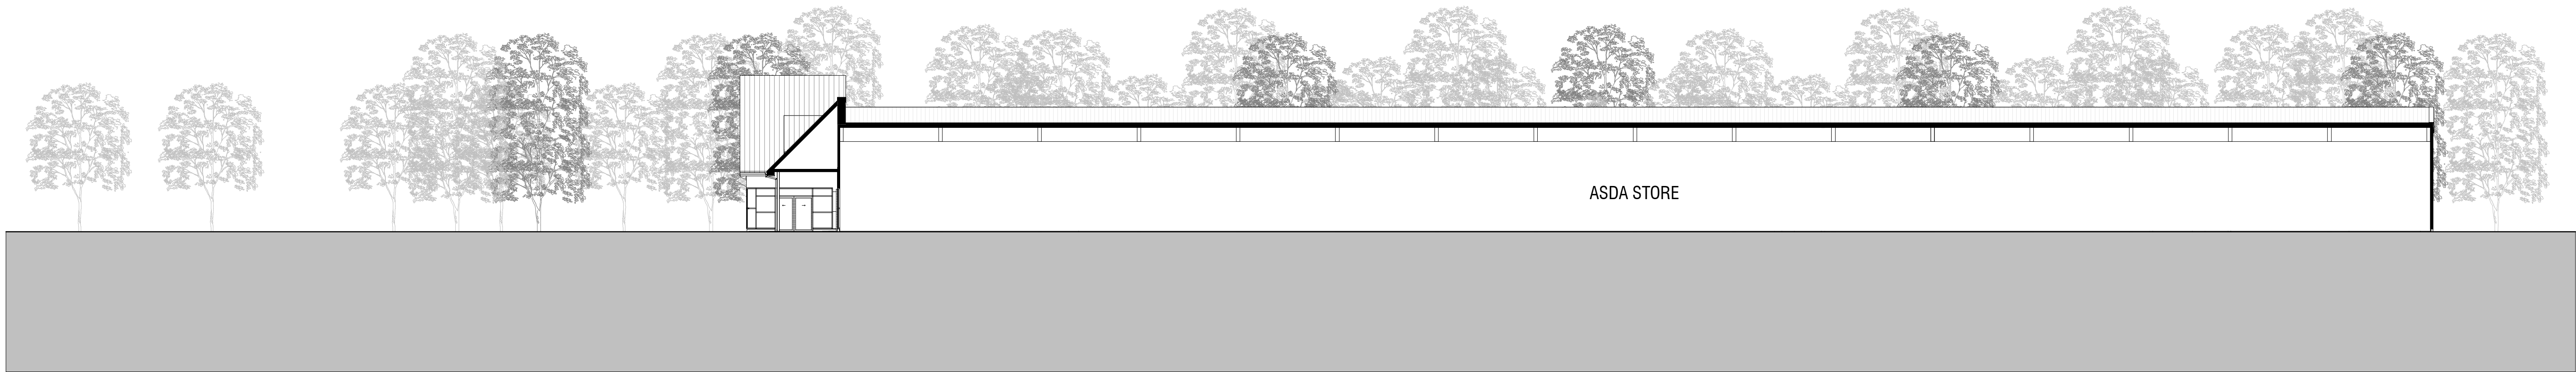
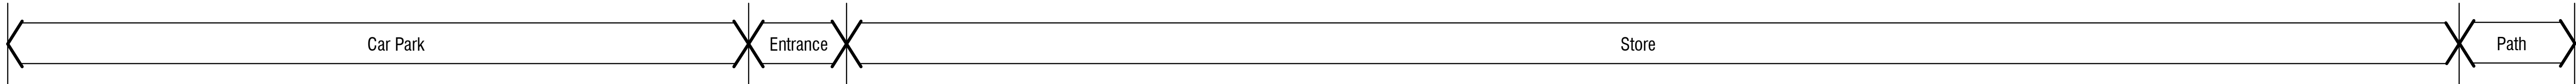


Section A-A
Scale 1:200

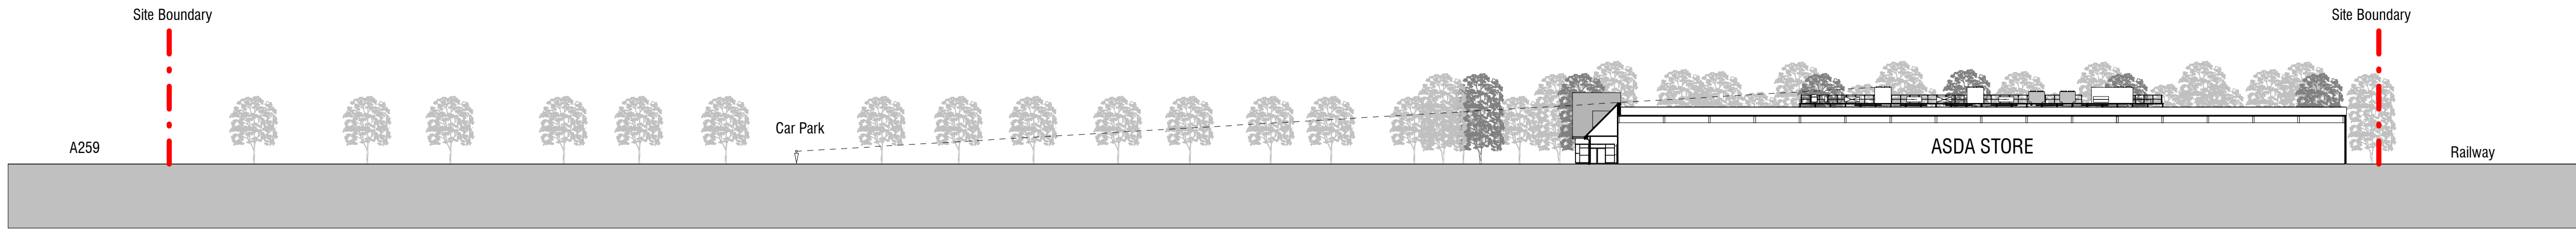

Section B-B
Scale 1:200

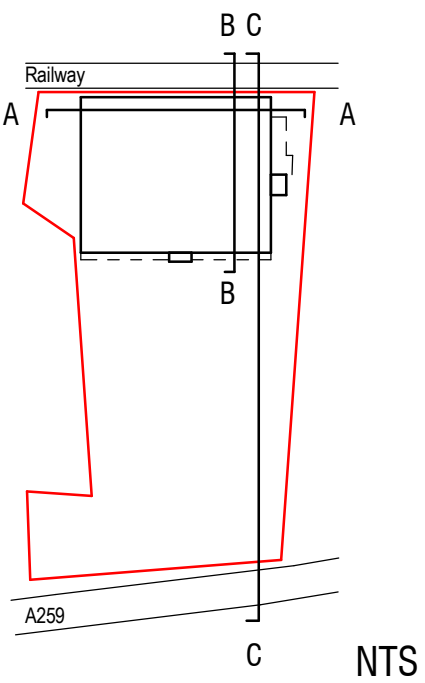

Section C-C Cross Section through site showing view cone to roof plant
Scale 1:500



Rev	Date	Description	By	RM

NOTES:

FOR PLANNING

CLIENT
ASDA STORES LTD

TITLE
Asda Ferring
Proposed Sections

HGP
ARCHITECTS
E EMAIL@HGP-ARCHITECTS.CO.UK
W WWW.HGP-ARCHITECTS.CO.UK

HEAD OFFICE
FURZEHALL FARM, WICKHAM ROAD
FAREHAM, HAMPSHIRE, PO16 7JH
T: 01329 283 225
LEEDS OFFICE
SUITE 16, CALLS WHARF
2 THE CALLS, LEEDS, LS2 7JU
T: 0113 237 2750

HGP Architects Ltd.
Copyright Reserved
check on site

Scale: As indicated	@ A1	Drawn by: PS	Drawing No.: 10.120. A(00)01_07	Revision: 0
Date: Jan 2012	©	Checked by: LM		