


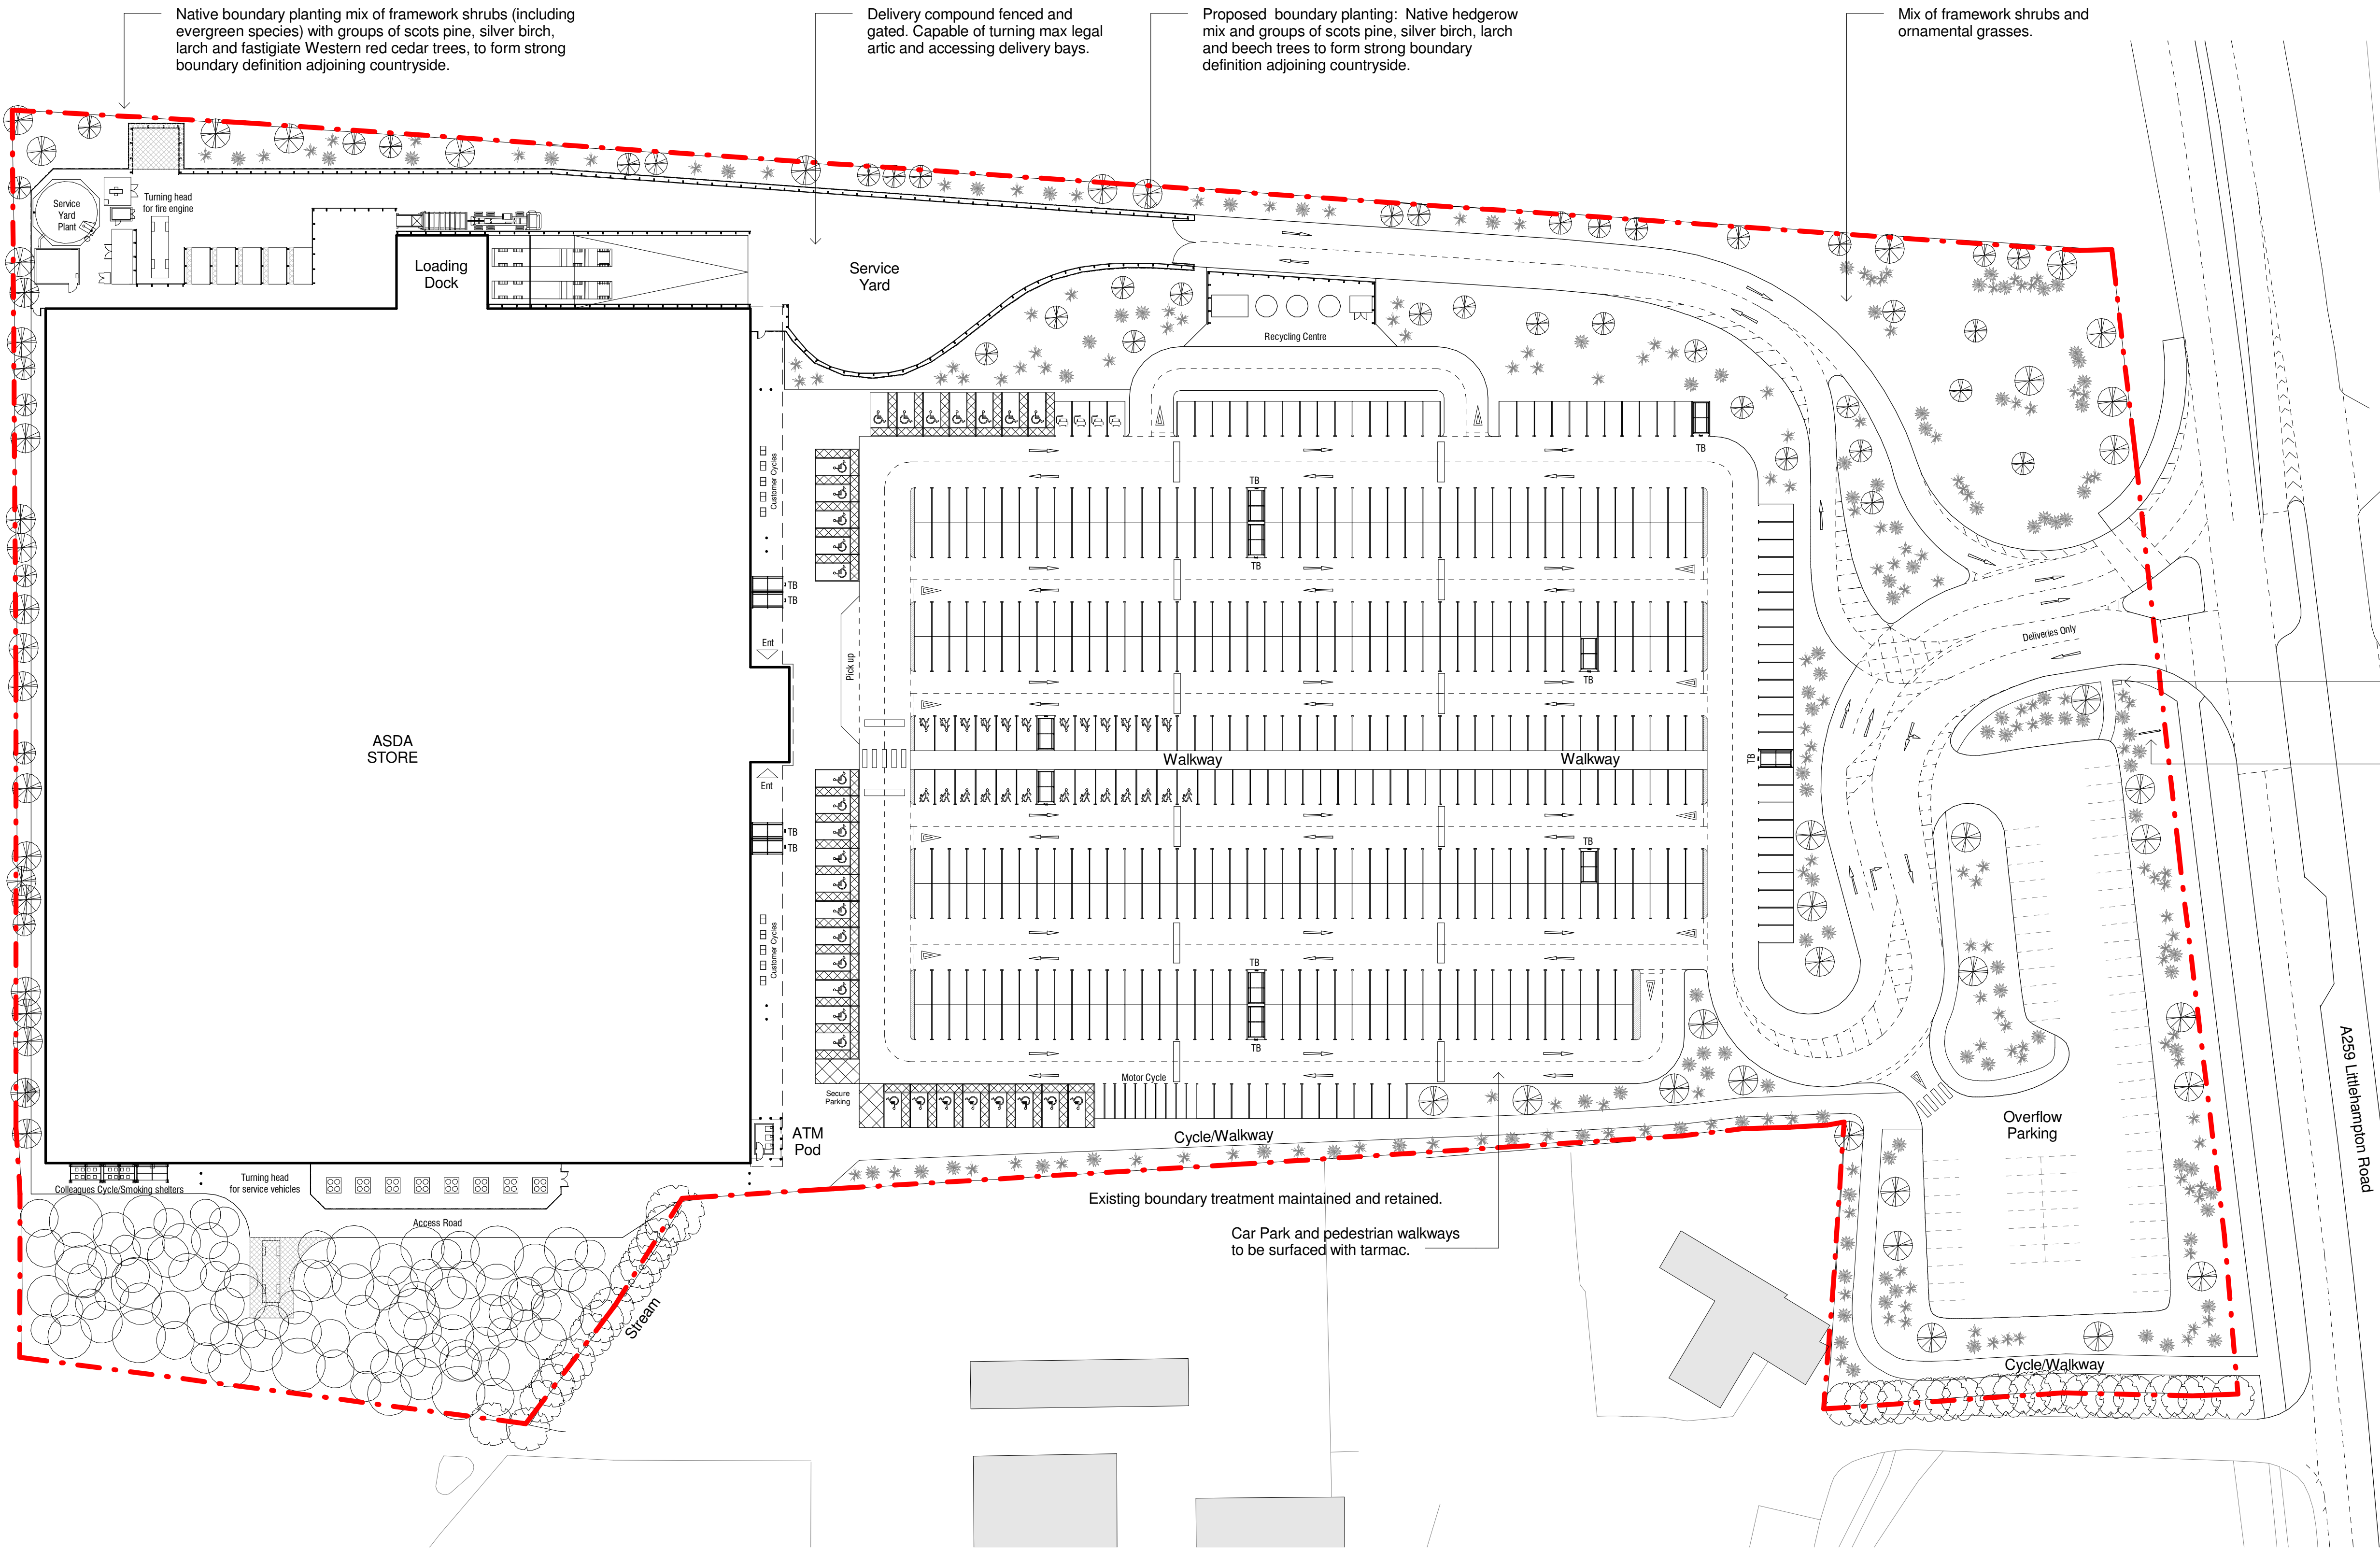


Parking Schedule	
Standard	467
Electric Car Charging Points	04
Disabled	31
Parent & Child	25
Total	527
Trolley Bays (TB)	14
Motor Cycles	10
Coll Cycles	16
Customer Cycles	54
Overflow Parking	64

Signal Controller on concrete plinth with adjacent footway and maintenance bay provided in overflow parking.

Totem Sign subject to separate Advertisement Consent.

Proposed Site Plan

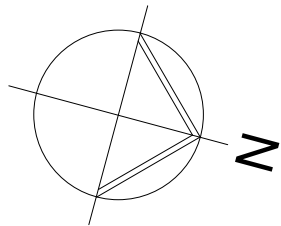

Rev	Date	Description	By	RM
1	10/01/2012	FOR PLANNING		

NOTES:

FOR PLANNING

CLIENT
ASDA STORES LTD

TITLE
Asda Ferring
Proposed Site Plan

HGP
ARCHITECTS
E EMAIL@HGP-ARCHITECTS.CO.UK
W WWW.HGP-ARCHITECTS.CO.UK

HEAD OFFICE
FURZEHALL FARM, WICKHAM ROAD
FAREHAM, HAMPSHIRE, PO16 7JH
T: 01329 283 225
LEEDS OFFICE
SUITE 16, CALLS WHARF
2 THE CALLS, LEEDS, LS2 7JU
T: 0113 237 2750

Scale: 1:500 @ A1
Date: Jan 2012 ©

Drawn by: PS
Checked by: LM

Drawing No.: 10.120. A(00)01_02

Revision: 0



HGP Architects Ltd.
Copyright Reserved
Check on site